

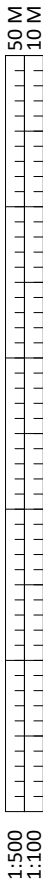


- KEY:**
- RED FACING BRICKWORK,
BLUE ENGINEERING
BRICKWORK BELOW DPC.
 - POLYESTER POWDER COATED
DOORS DARK GREY.
 - POLYESTER POWDER COATED
ALUMINIUM RAINWATER
GOODS DARK GREY.
 - POLYESTER POWDER COATED
ALUMINIUM
COPING/FLASHING DARK
GREY.
 - POLYESTER POWDER COATED
ALUMINIUM ACOUSTIC
SCREEN DARK GREY.

Notes
Check all dimensions on site. Do not scale from this drawing
Report any discrepancies and omissions to HLM Architects
This Drawing is Copyright ©

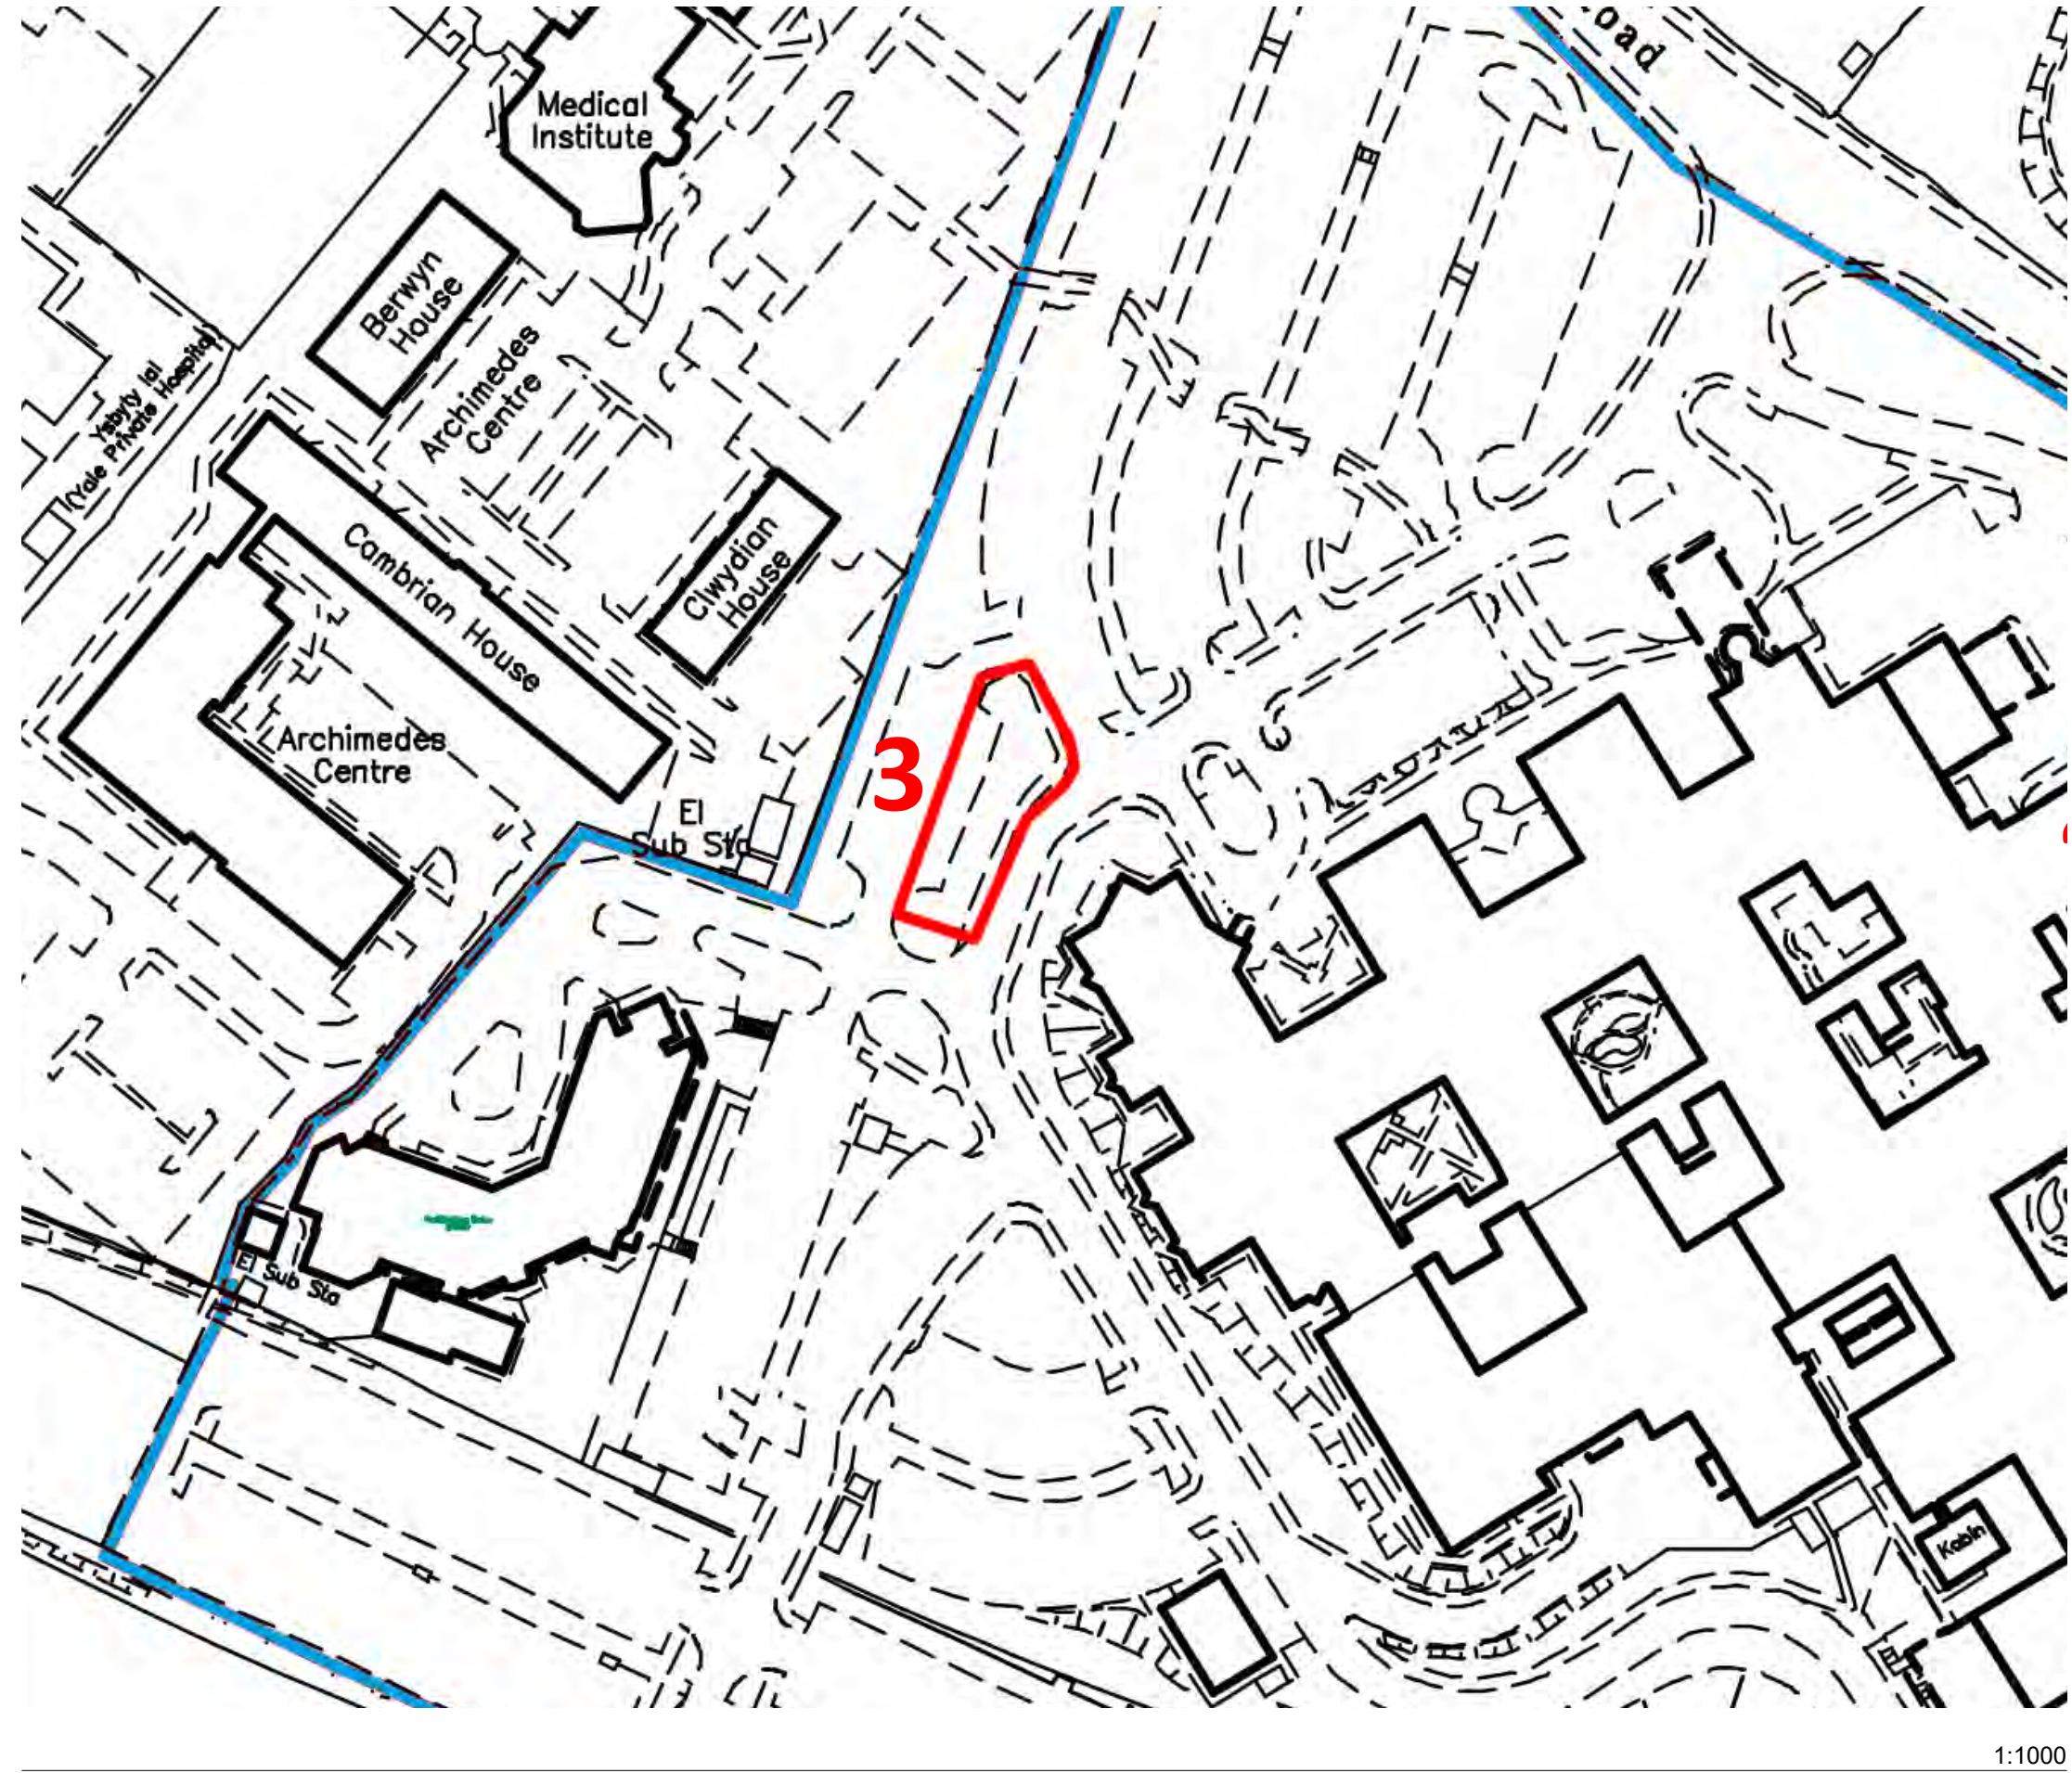

	SITE AREA	INTERNAL FLOOR AREA	EXTERNAL FLOOR AREA
SUBSTATION 1 + 2	1360m ²	28m ²	37m ²
SUBSTATION 3	401m ²	28m ²	37m ²
SUBSTATION 4	115m ²	38m ²	52m ²
SUBSTATION 5	412m ²	28m ²	37m ²

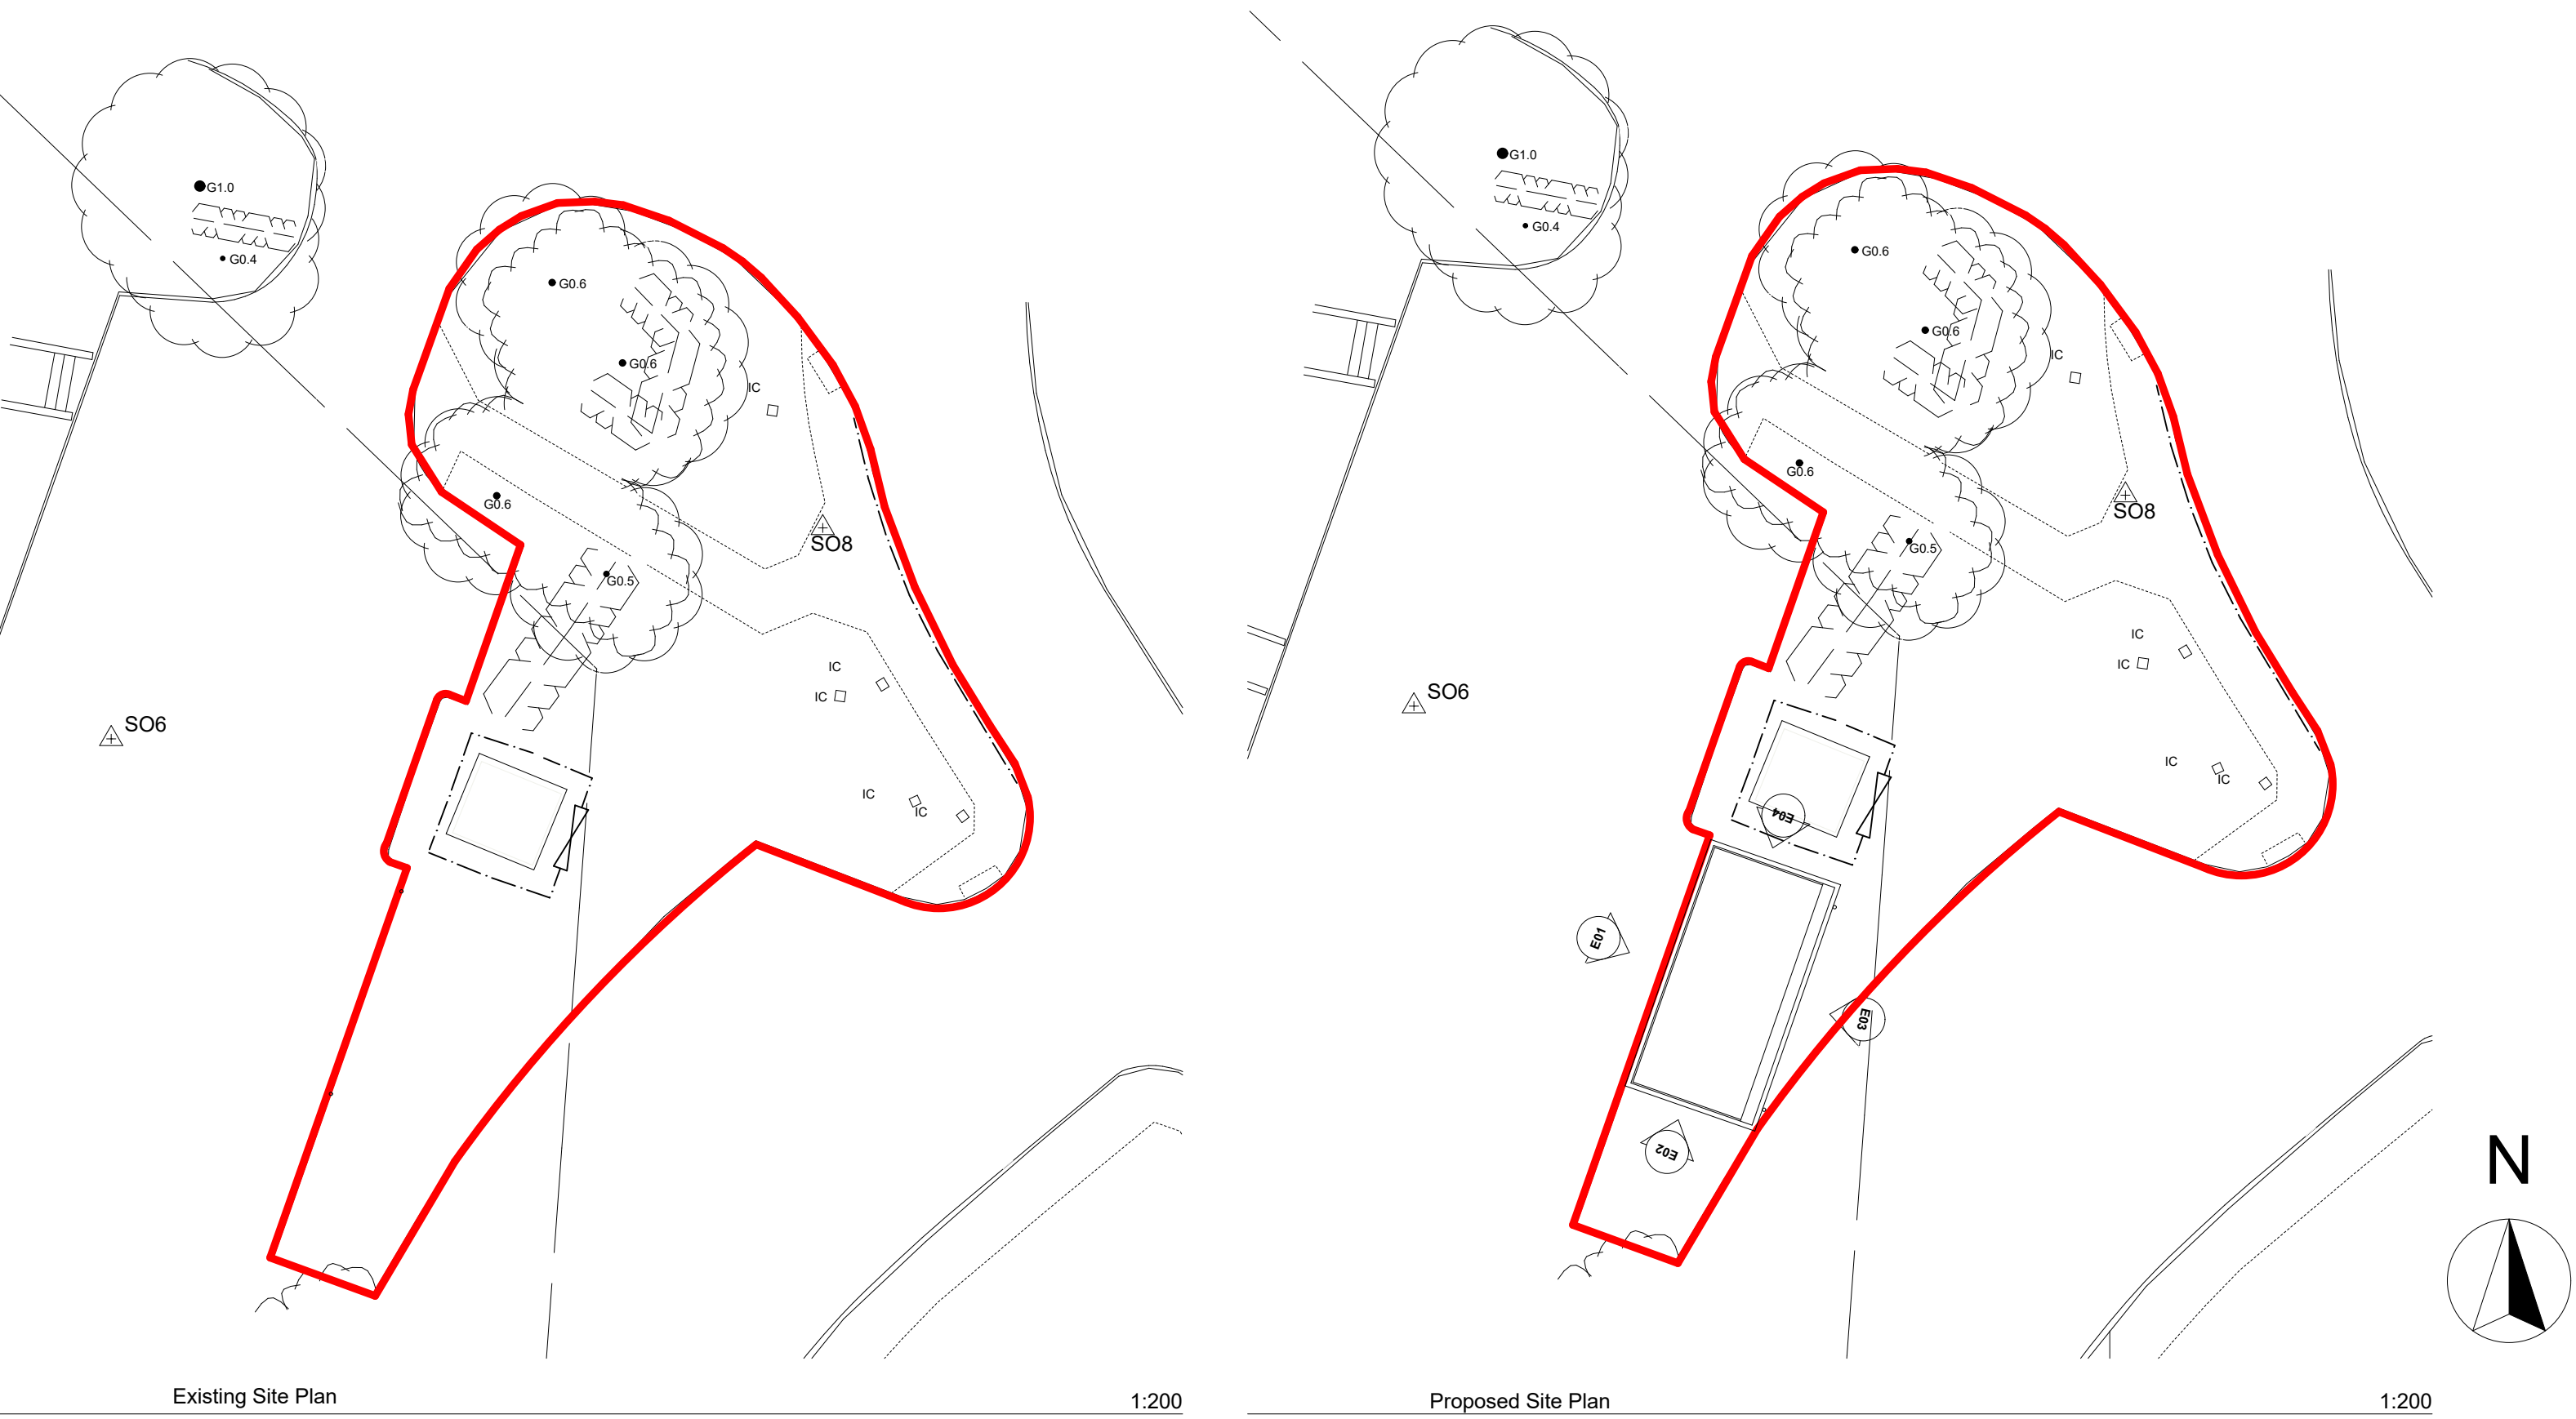

P01	ISSUE FOR PLANNING APPROVAL	11/08/21	BW	HLM
Rev	Description	Date	By	Chk
Revisions				Suitability
Project				S0 WORK IN PROGRESS

WREXHAM MAELOR HOSPITAL

Client



Title

SUB-STATION 3 - RENAL - PLANNING APPLICATION

Drawing No.	Revision
WMHCW-HLM-V01-XX-DR-A-P01 0003	
Scale @ A1	Drawn
As Drawing	BC
Date	Checked
10/08/2021	HLM



© HLMArchitects
2nd Floor
The Ruskin Building
Tudor Square
Sheffield S1 2LA

www.hlmarchitects.com
T. +44 (0) 114 263 9600
F. +44 (0) 114 263 9650
sheffield@hlmarchitects.com

