



Section B-B'
Scale H 1:200
V 1:200

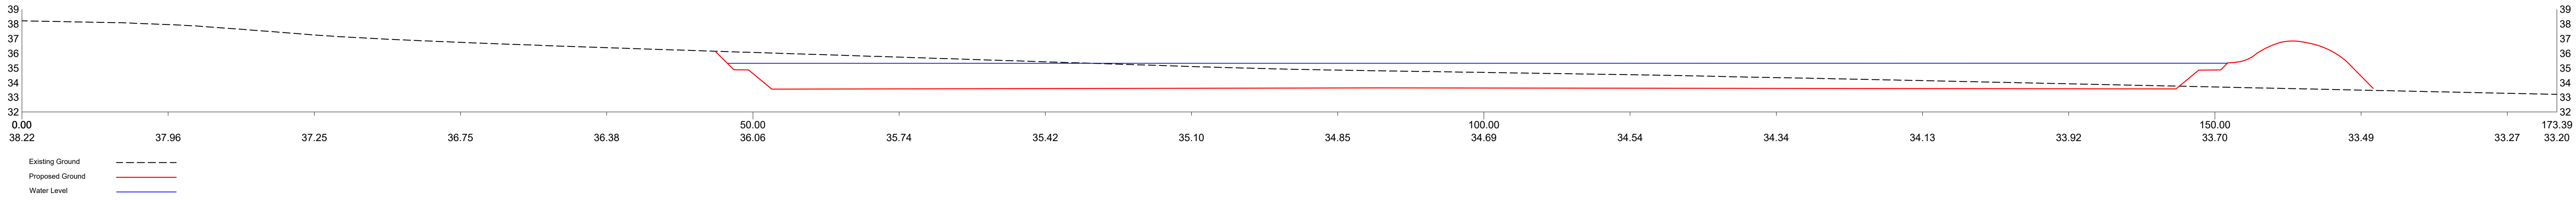

Section A-A'
Scale H 1:200
V 1:200

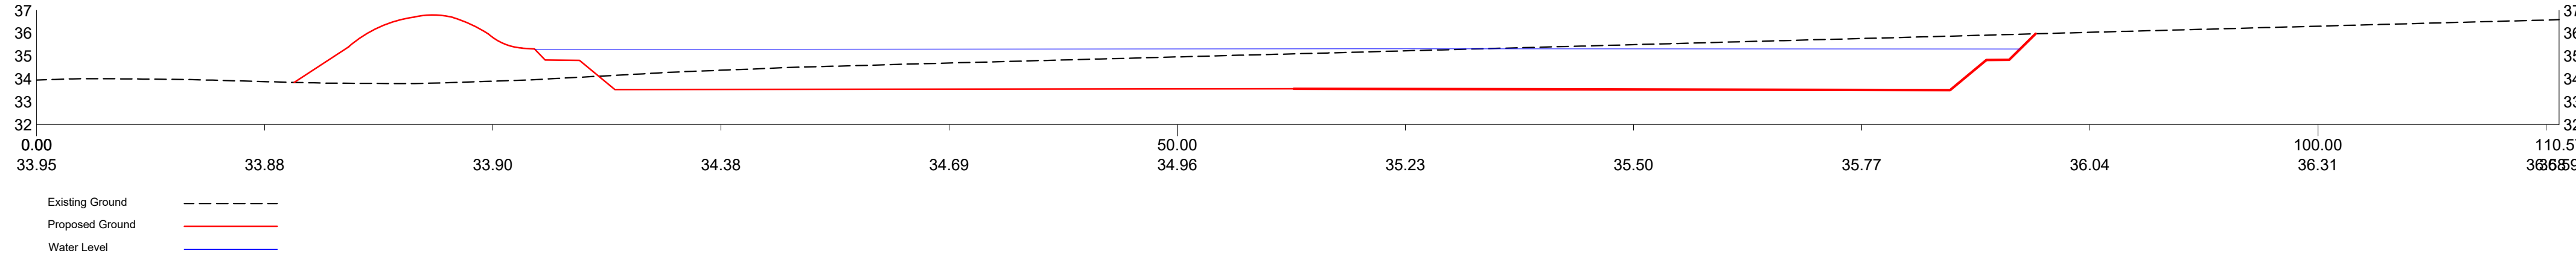

THIS DRAWING IS TO BE READ IN CONJUNCTION WITH ALL RELATED DRAWINGS. ALL DIMENSIONS MUST BE CHECKED AND VERIFIED ON SITE BEFORE COMMENCING ANY WORK OR PRODUCING SHOP DRAWINGS. THE ORIGINATOR SHOULD BE NOTIFIED IMMEDIATELY OF ANY DISCREPANCY. THIS DRAWING IS COPYRIGHT AND REMAINS THE PROPERTY OF ROGER PARRY & PARTNERS.

Rev	Description	Date	Dr by	App by
Original				



Residential - Agricultural - Commercial	
Job	Proposed new fishery
Title	Proposed Section Plan
Location	Holt Lodge Hugmore Lane Holt Wrexham LL13 9YE
Client	David Minshell
Scales	1:200 @ A0
Drawing No.	RJC-MZ618-05
Drawn by	AZ
Date	22/03/2022
HOGSTOW HALL, MINSTERLEY SHREWSBURY, SHROPSHIRE, SY5 0HZ Tel: 01743 791336 Fax: 01743 792770 email: mail@rogerparry.net Web address: www.rogerparry.net Roger Parry & Partners Ltd is a registered company, No. 0111 9622 Registered in England and Wales VAT No. 244 044 000	