




EXISTING SECTION A-A (1:50)

 


EXISTING SECTION C-C (1:50)

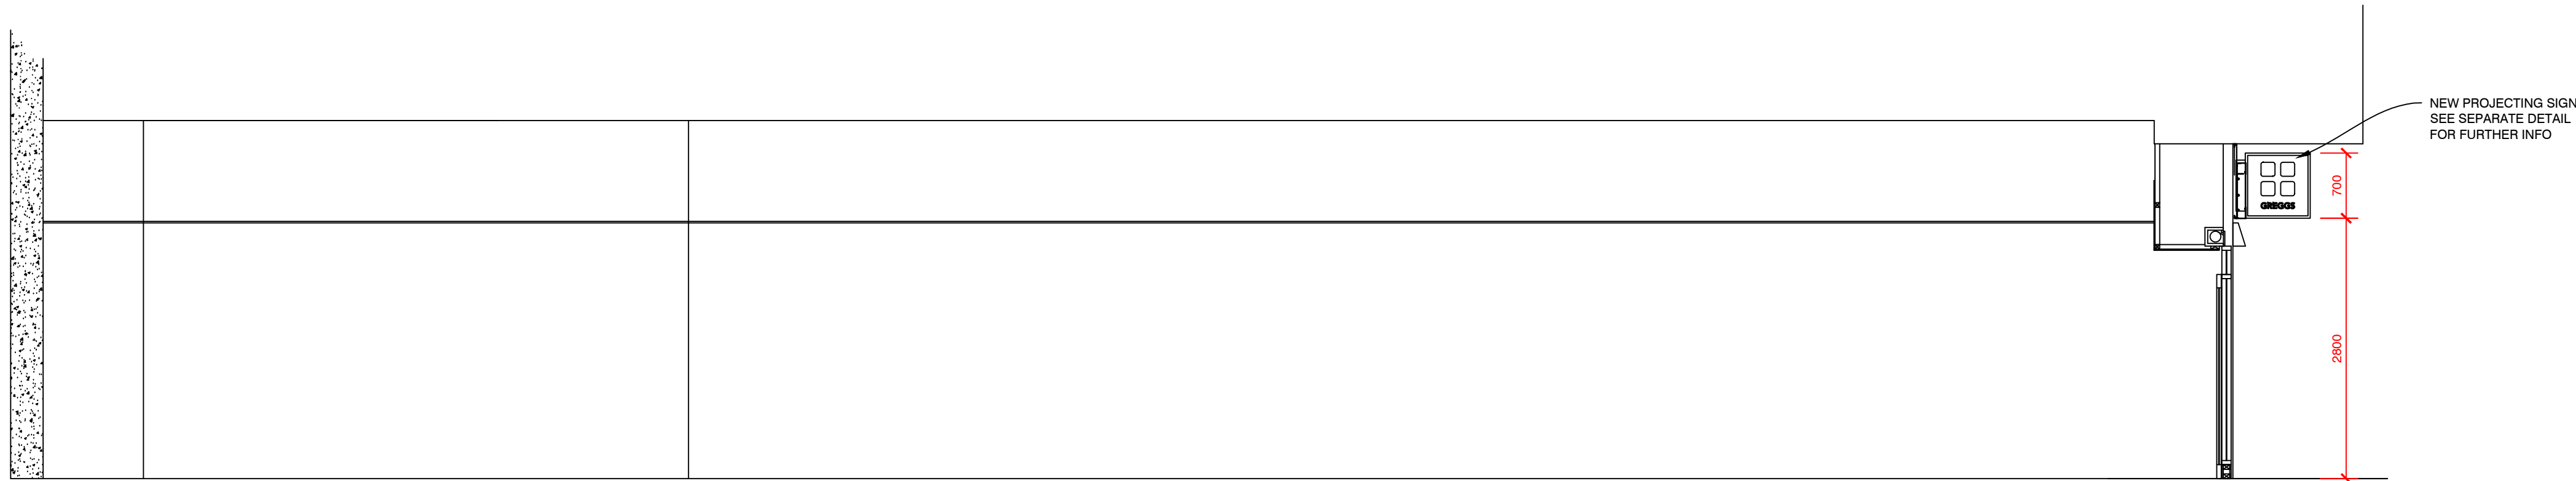


PROPOSED SECTION A-A (1:50)

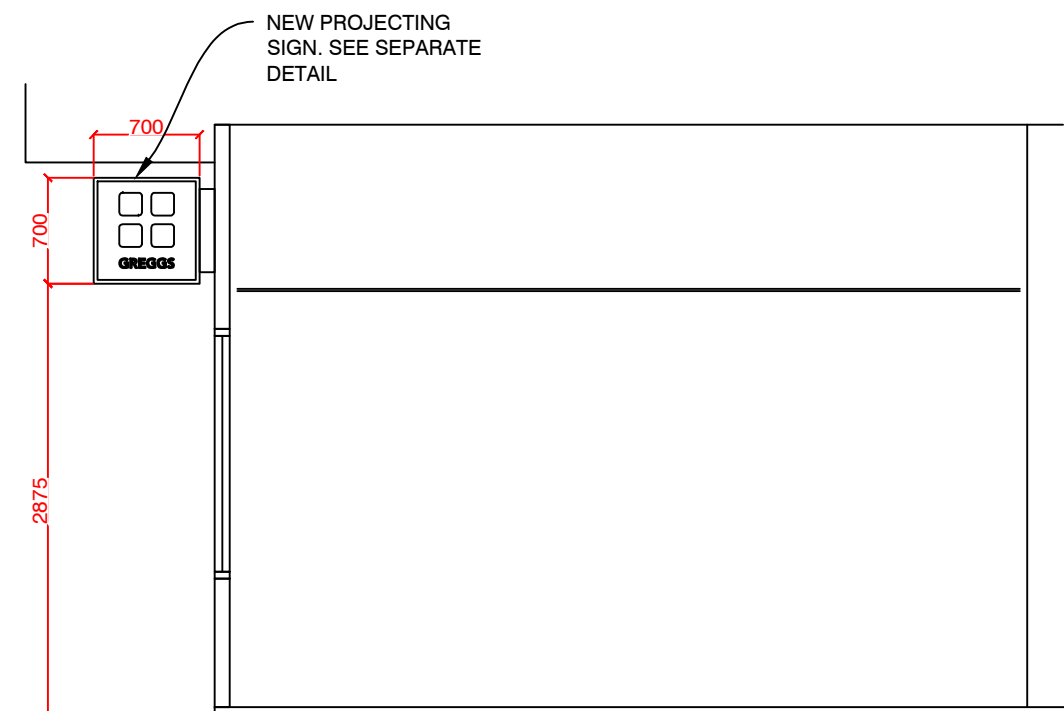

PROPOSED SECTION C-C (1:50)

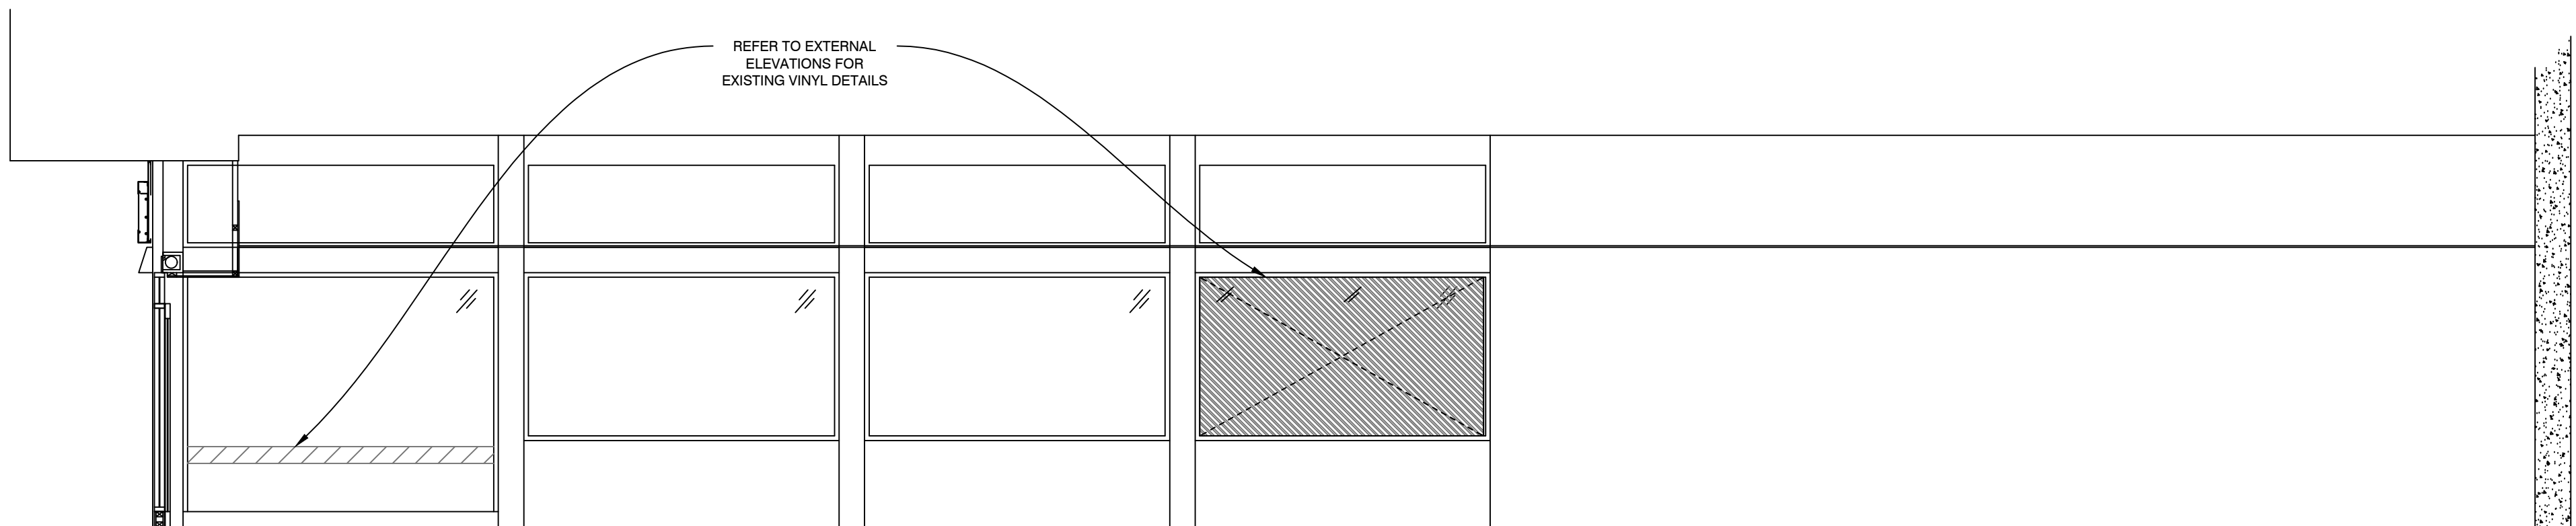

EXISTING SECTION B-B (1:50)

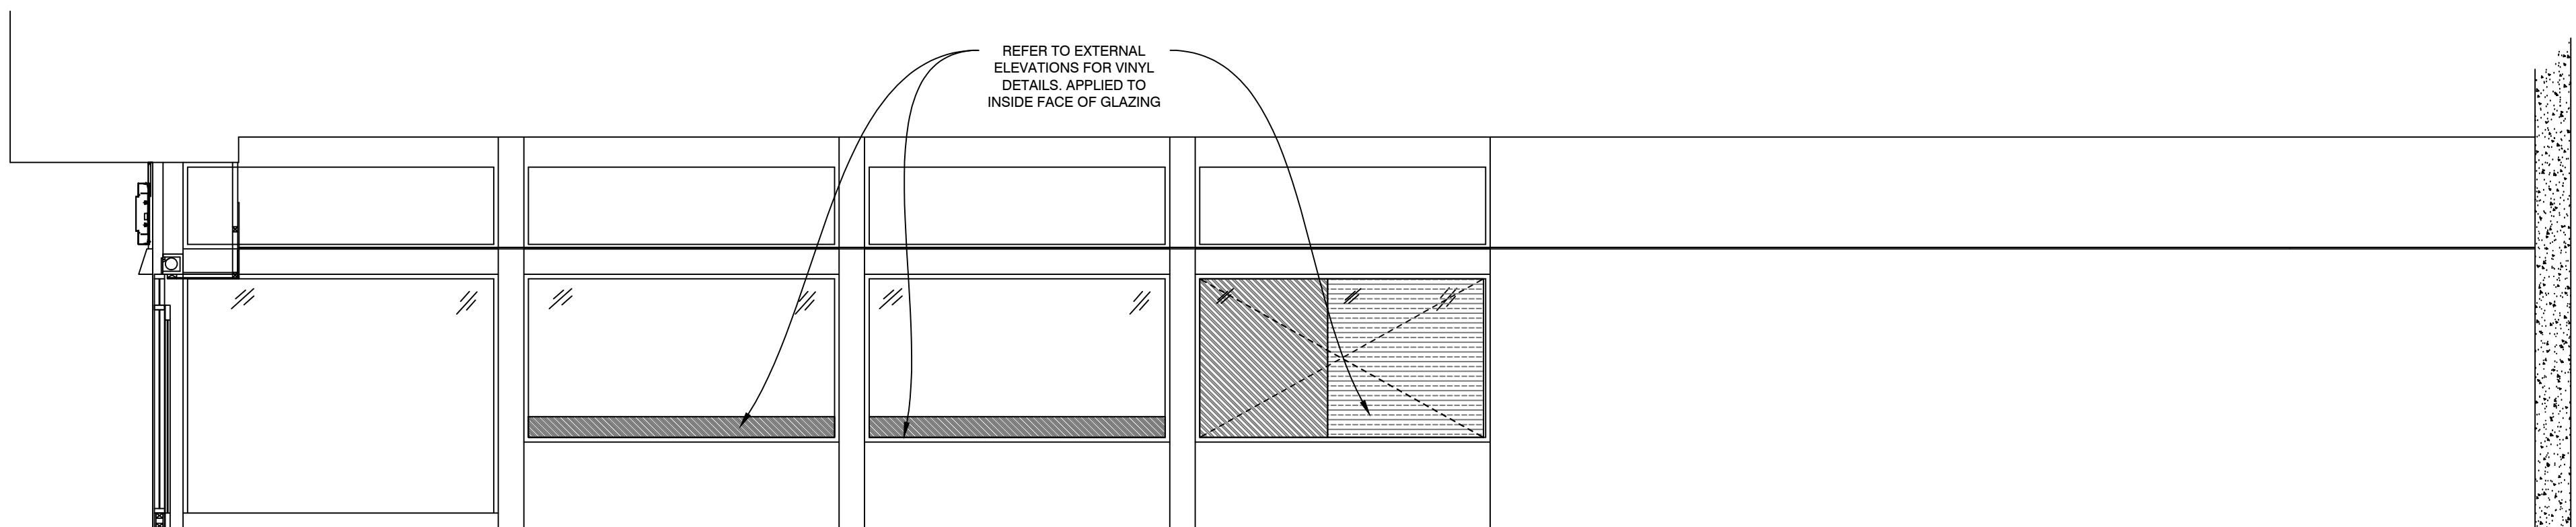

PROPOSED SECTION B-B (1:50)

REV	DESCRIPTION	DATE	NAME
			
GREGGS Plc (PENNINES) 31 GREENSIDE STREET OPENSRAW MANCHESTER M11 2HW Tel: (0161) 274 2760			
Shop S Number & Name S0852 WREXHAM REGENT ST			
Title ADVERTS			
Site Address 38 REGENT STREET WREXHAM LL11 1SA			
Gross Building Area 120Sqm GF&94Sqm FF		Gross Sales Area N/A	
Drawing No. RPEN/S0852/02			Rev.
Date 07.06.22		Scale 1:50	@ A1
Drawn by LM	Scale Bar 0 500 1000 1500 2000 2500mm SCALE 1:50		
Issued 08.06.22			