


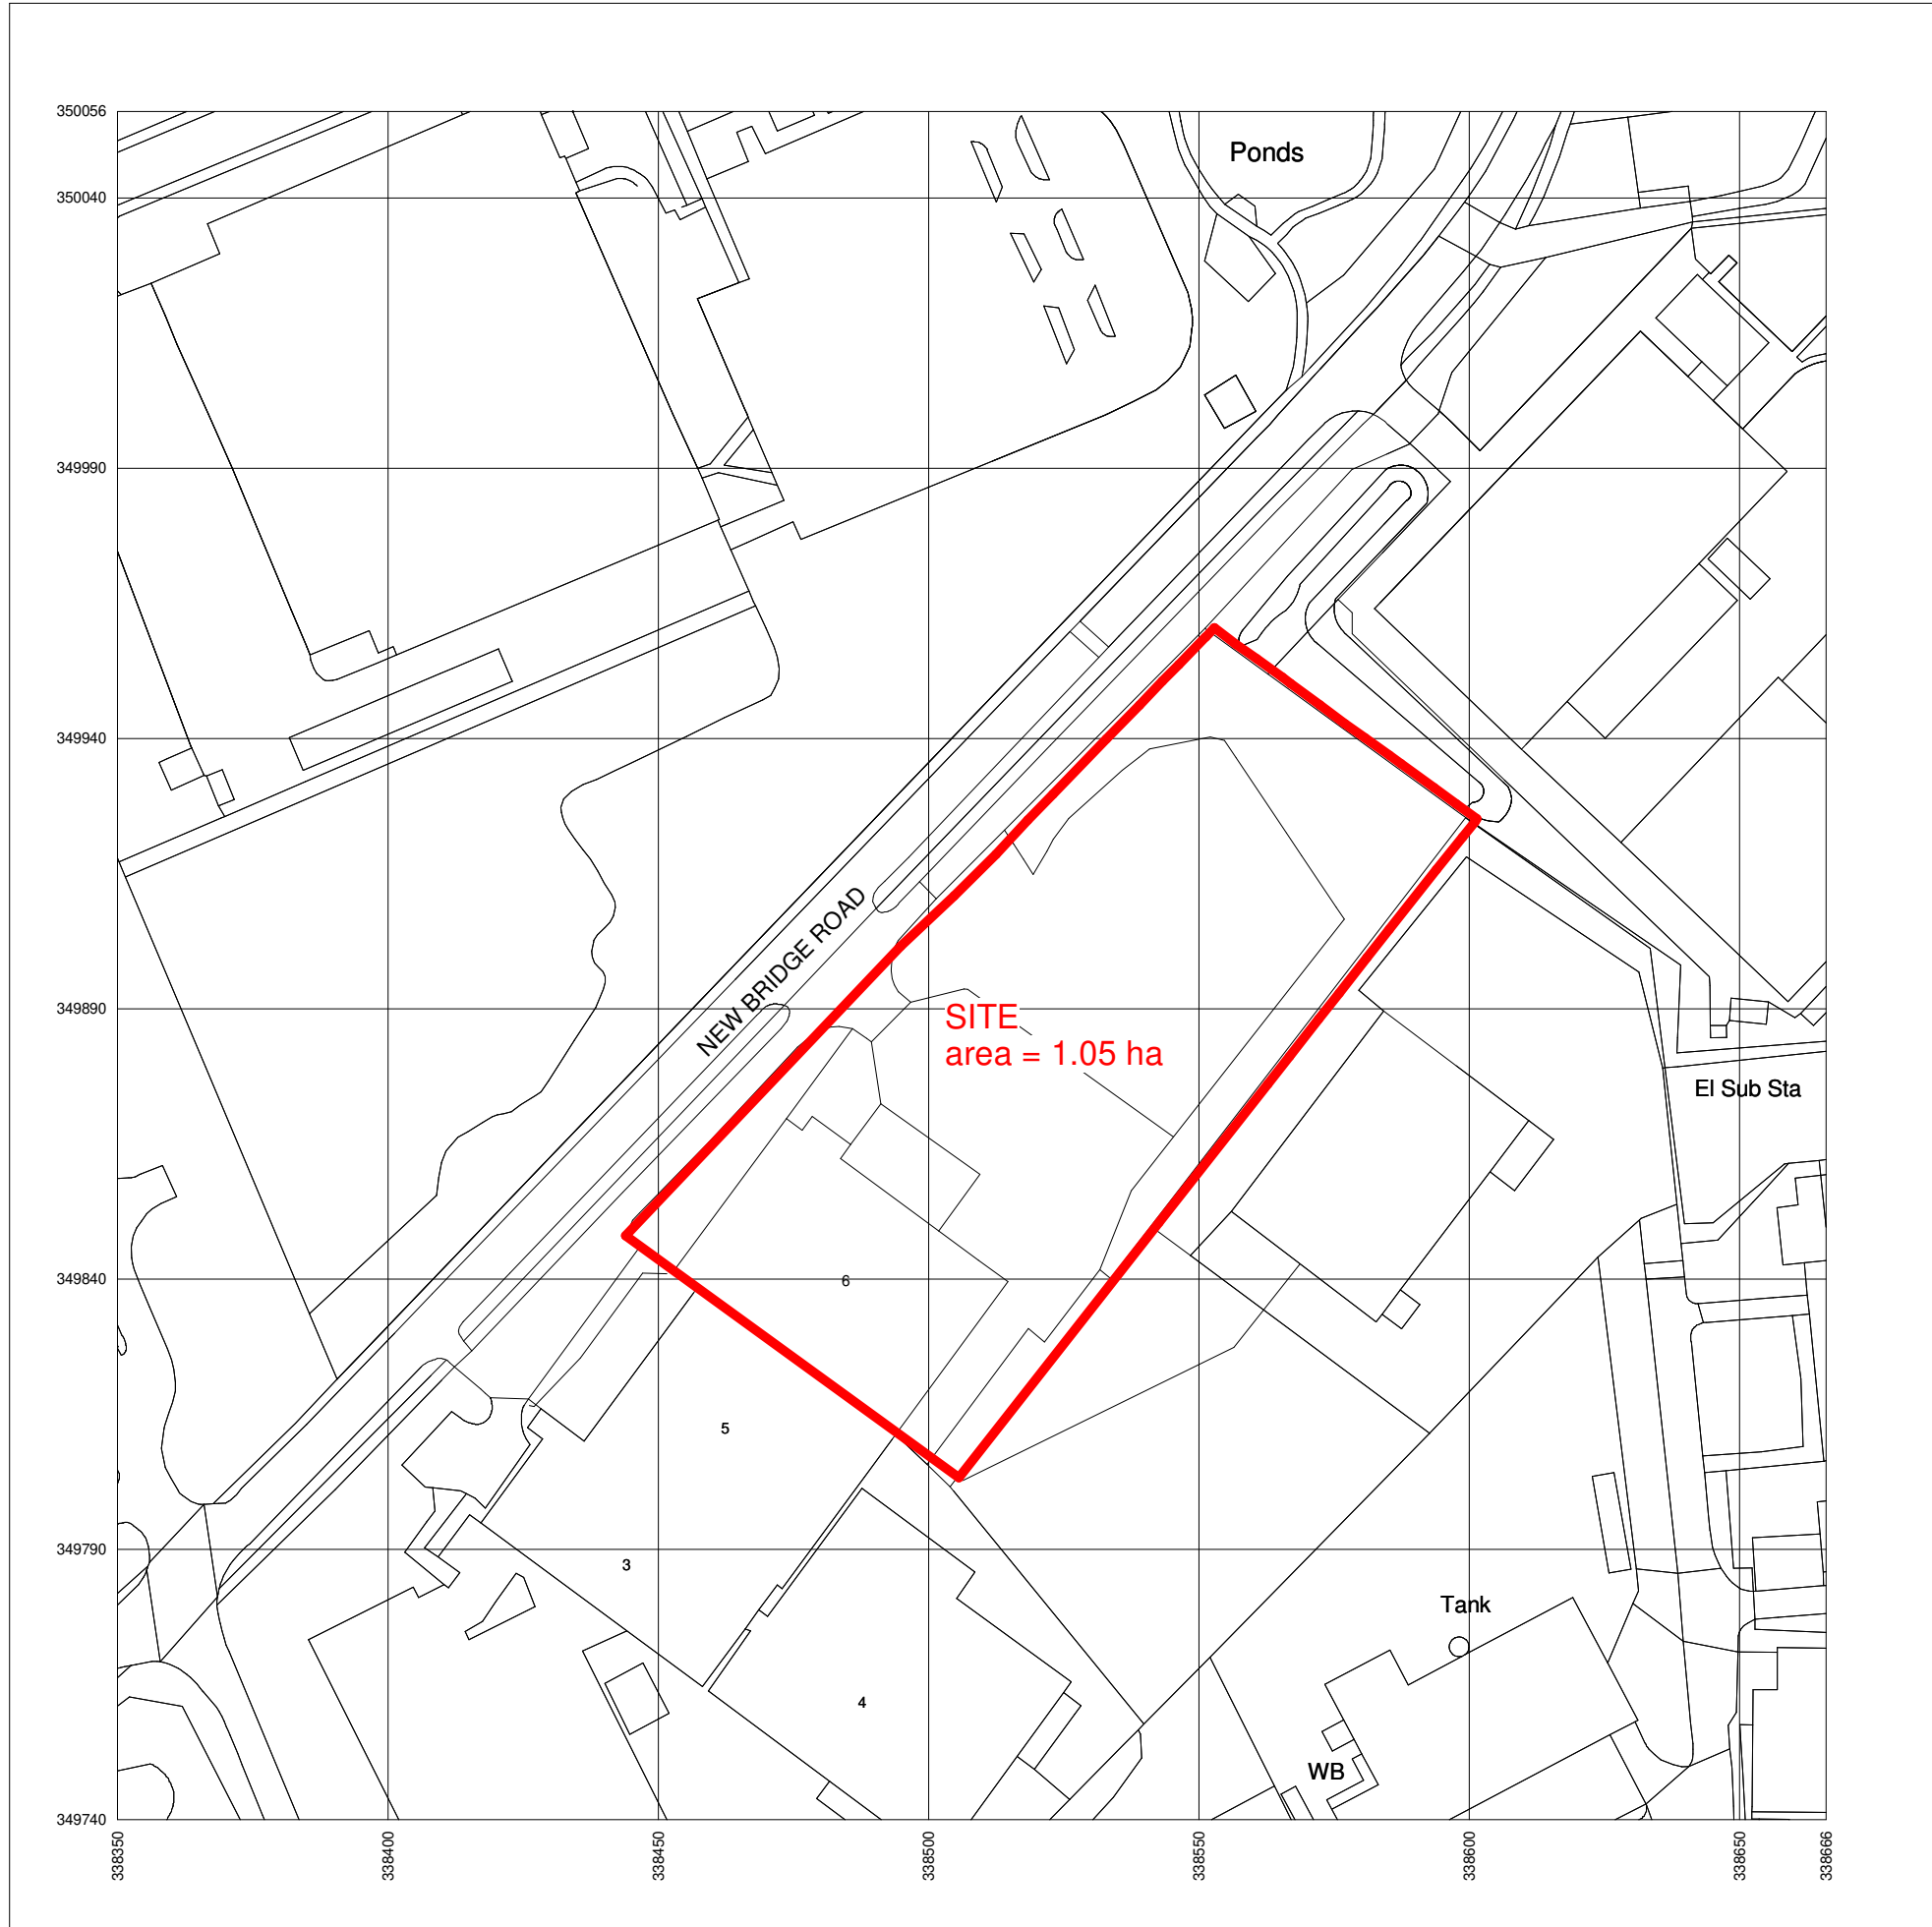

Produced on 23 July 2020 from the Ordnance Survey National Geographic Database and incorporating surveyed revision available at this date.
This map shows the area bounded by 338350,349740 338350,350056 338666,350056 338666,349740
Reproduction in whole or part is prohibited without the prior permission of Ordnance Survey.
Crown copyright 2020. Supplied by copie ltd trading as UKPlanningMaps.com a licensed Ordnance Survey partner (100054135).
Data licenced for 1 year, expiring 23 July 2021. Unique plan reference: v10c484233/656913

1 SITE LOCATION PLAN

1 : 1250

		
PURPOSE OF ISSUE DRAFT PLANNING		
PACE ARCHITECTURE www.pace-architecture.co.uk		
PROJECT New Industrial Units on		
ADDRESS Land adjacent to Unit 6, Pacific Park, Bridge Rd, Wrexham LL13 9PN		
TITLE SITE LOCATION PLAN		
CLIENT Mr B. De Jong		
DRAWN BY nc	CHECKED BY client	DATE 26.08.20
SCALE (@ A1) 1 : 1250		PROJECT NUMBER 1157
DRAWING NUMBER 1157 . P . 001		REV