


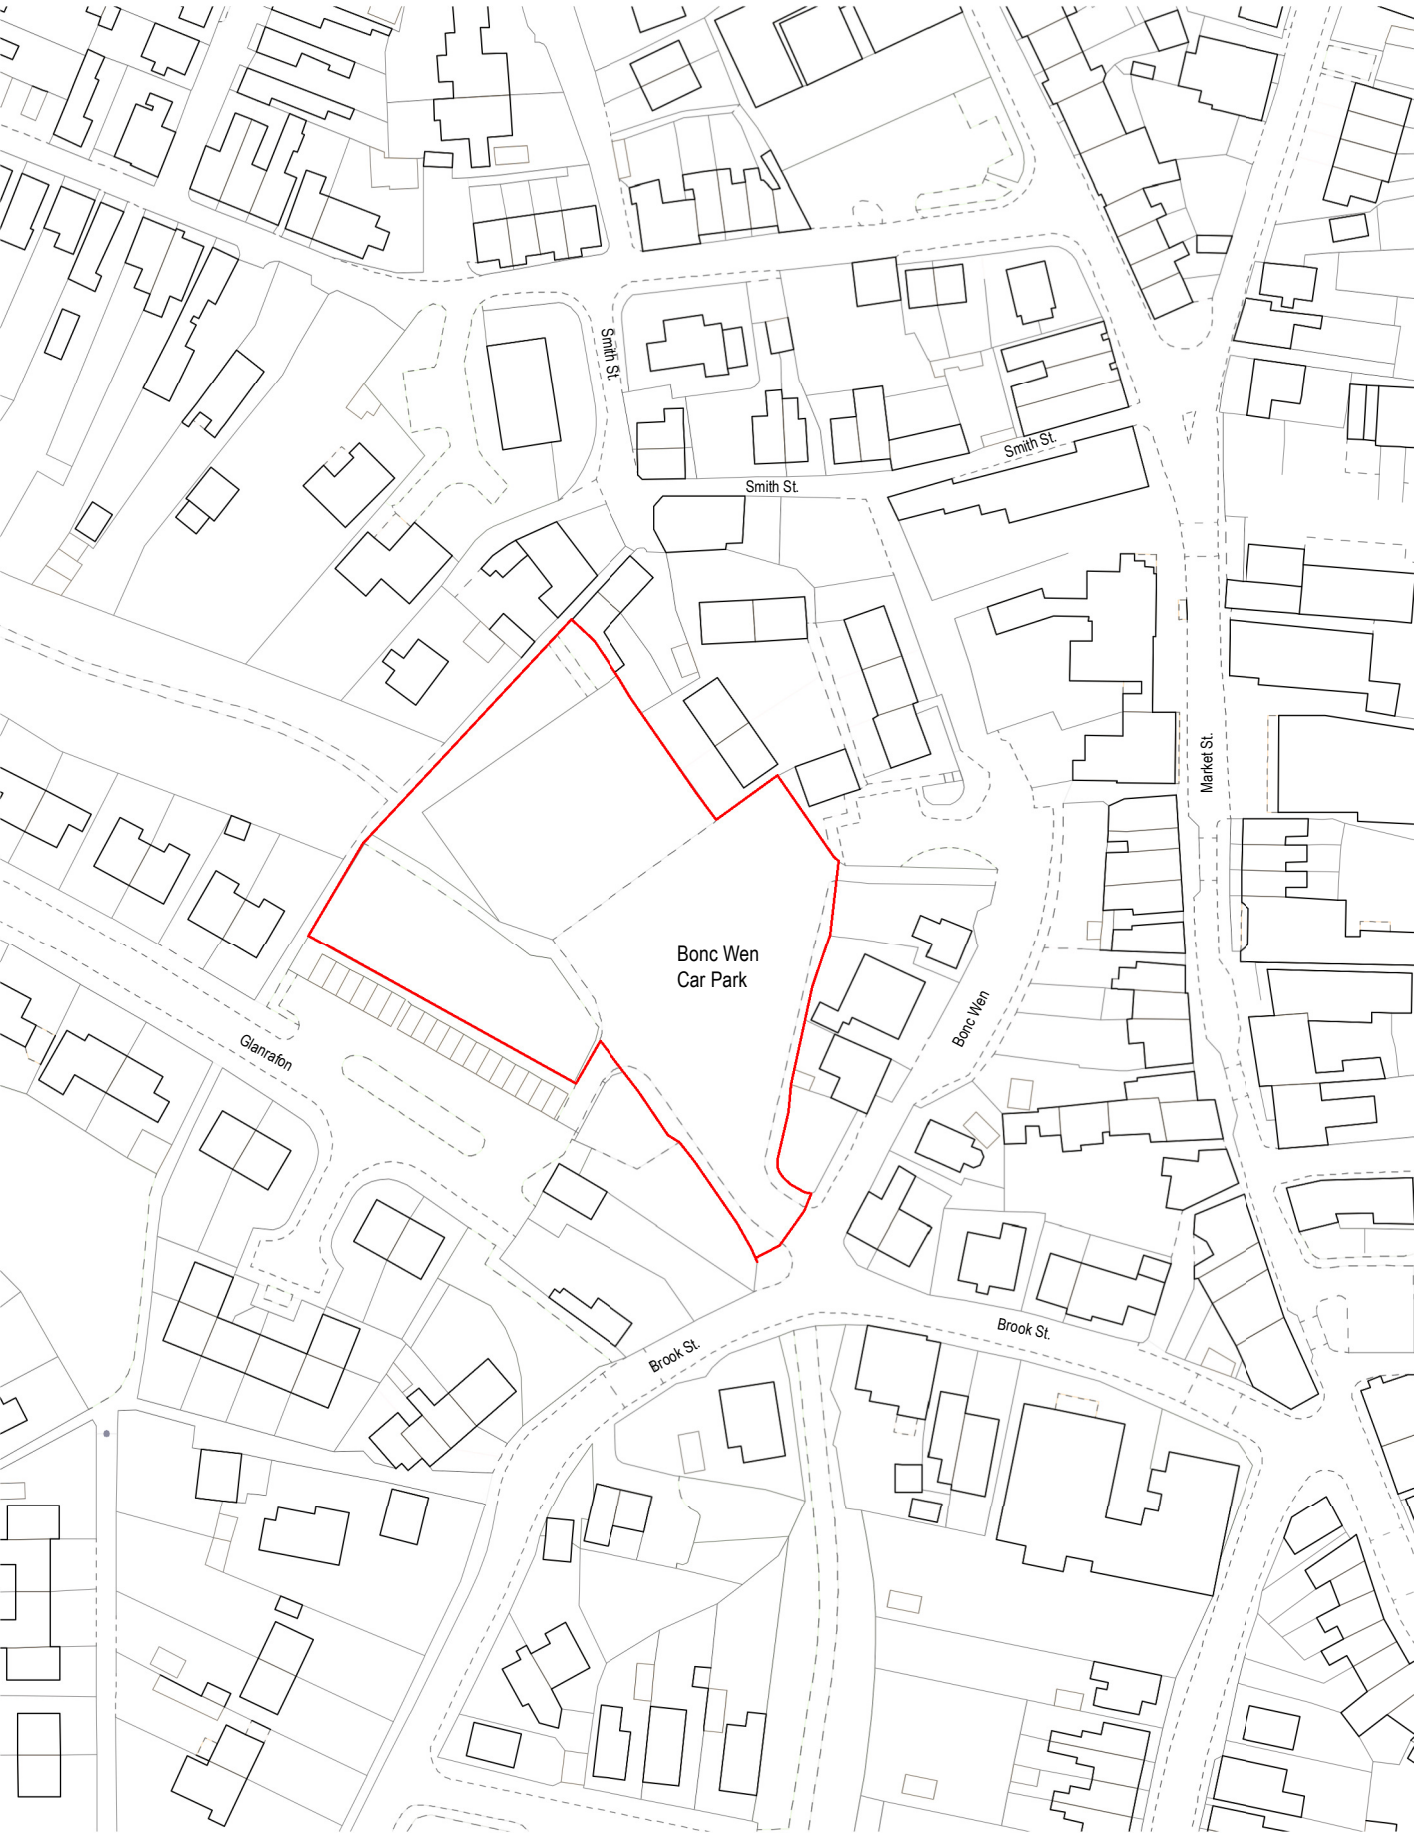

Notes
The Contractor is to check all dimensions and conditions on site before commencing. Do not scale from this drawing.
This drawing remains the copyright of POZZONI Architecture Ltd.

Scale Bars

TO BE USED ONLY AS GUIDANCE

1:100	mm		1000		3000		5000
1:200	mm				5000		8000
1:500	M		5		15		25
1:1250	M		10		30		50
							70

Rev	Description		By	Date
Client	PDW			
Job	Bonc Wen, Rhos			
Drawing	Location Plan			
BSRef	5525_SK1000		Rev	
	SK1000			
Date	20/07/20	Scale	1 : 1250 @ A3	
3D CoOrd		2D CoOrd	JG	Approved
				ET
Project Status	Planning	Tender		Construction
	Design	Contract		As Built

pozzoni

10-12 Emerald Street
London
WC1N 3QA

Woodville House
2 Woodville Road
Altrincham
WA14 2FH

+44 20 7078 0079
architects@pozzoni.co.uk

+44 161 928 7848
www.pozzoni.co.uk

