


NOTES:
CONTRACTORS MUST VERIFY ALL DIMENSIONS ON
SITE BEFORE COMMENCEMENT OF ANY WORK OR
THE PREPARATION OF MANUFACTURING DRAWINGS.
ANY DISCREPANCIES TO BE REPORTED
IMMEDIATELY TO
WYNN ROGERS ARCHITECTURAL SERVICES LTD
COPYRIGHT

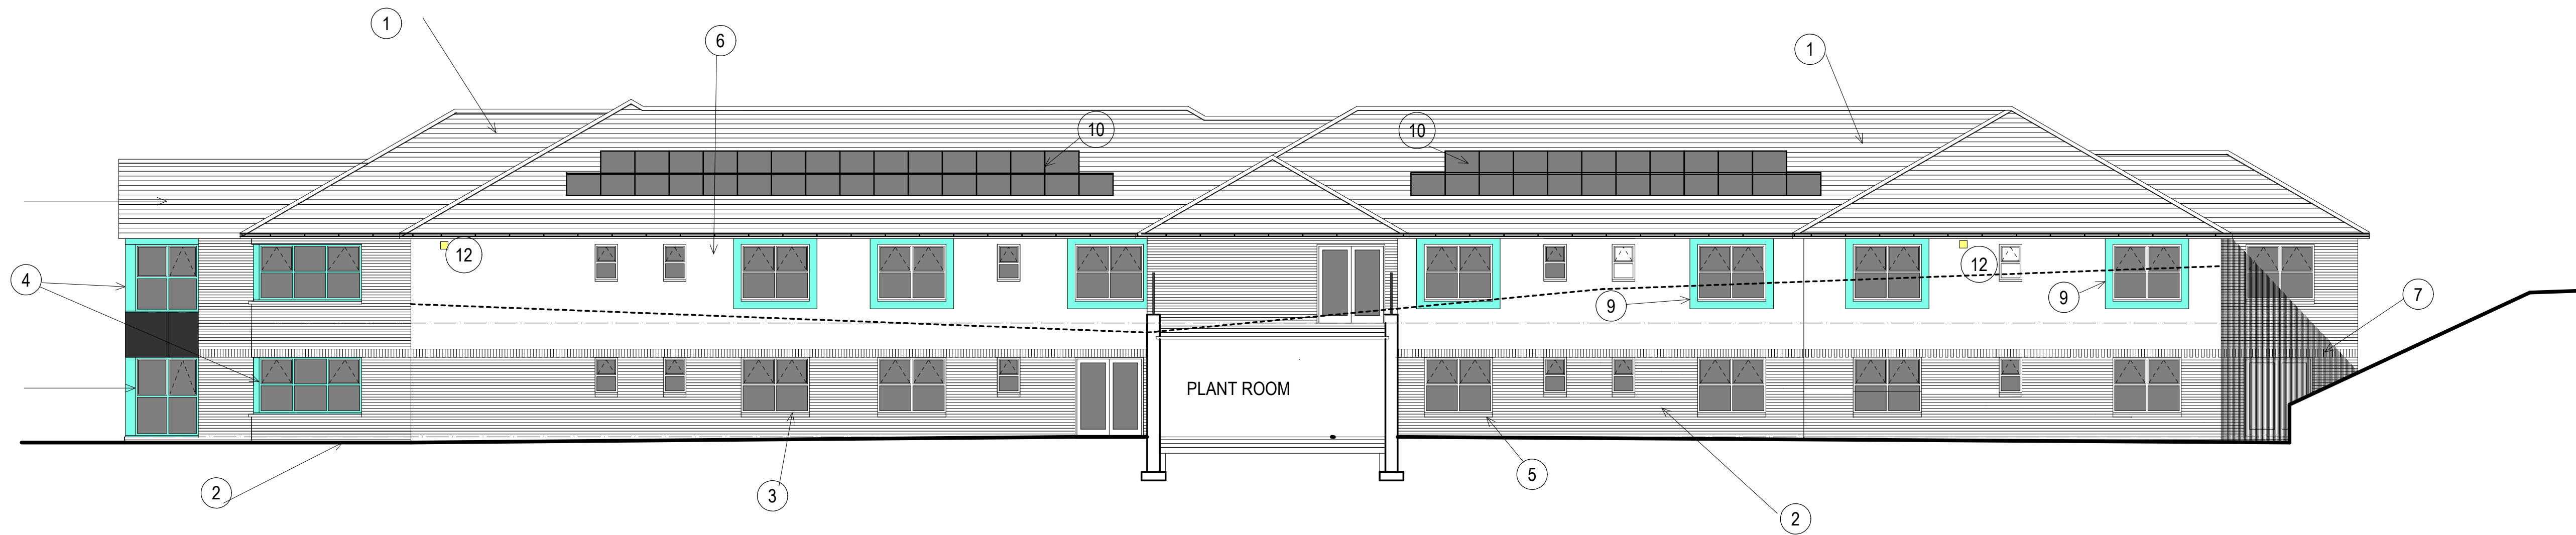

- ① REDLAND RICHMOND CONCRETE TILES TO MATCH EXISTING HOMES ON SITE-slate grey
- ② FACING BRICKWORK to match Bodlondeb
- ③ WHITE UPVC WINDOWS
- ④ POWDER COATED ALUMINIUM - blue
- ⑤ SUBCILLS TO MATCH BODLONDEB
- ⑥ THROUGH COLOUR RENDER
- ⑦ FACING BRICK SOLDIER COURSE
- ⑧ UPVC GUTTERS AND DOWNPIPES
- ⑨ SMOOTH RENDER BAND- blue (NO SUB CILL)
- ⑩ P V PANELS
- ⑪ ■ BAT BUILDING BOX
- ⑫ ■ SPARROW BOX

REVISION	



WYNN ROGERS
Architectural Services
Studio 3, Rosemary Lane, Denbigh, LL16 3TT
01745 812100 E-mail: consult@wynn-rogers.co.uk
www.wynn-rogers.co.uk

PROJECT
PEN Y DON
PENDINE PARK
DRAWING TITLE
ELEVATIONS
CLIENT
CARROLL LTD

PROJECT
NUMBER
NBC
DRAWN
SCALE
1:100
DATE
nov 2020
PAPER
A1

DRAWING NO.
3