

NOTES

Copyright: All rights reserved.
This drawing must not be reproduced without permission.
This drawing must not be scaled. Dimensions are in millimetres unless specified.

New New bay extensions to north & south
elvations to be clad with (walls and roof) Tata
standing seam in grey. On ply battened and
masonry sub-straight.

External face of masonry walls to be finished with
Wehterby Thin coat Thru' colour render system
colour TBC.


uPVC windows colour to be dark grey.




Elevation - South

New curtain wall glazing and entrance door. Door
to automatic opening and on access control
system.


External face of masonry walls to be finished with
Wehterby Thin coat Thru' colour render system
colour TBC.

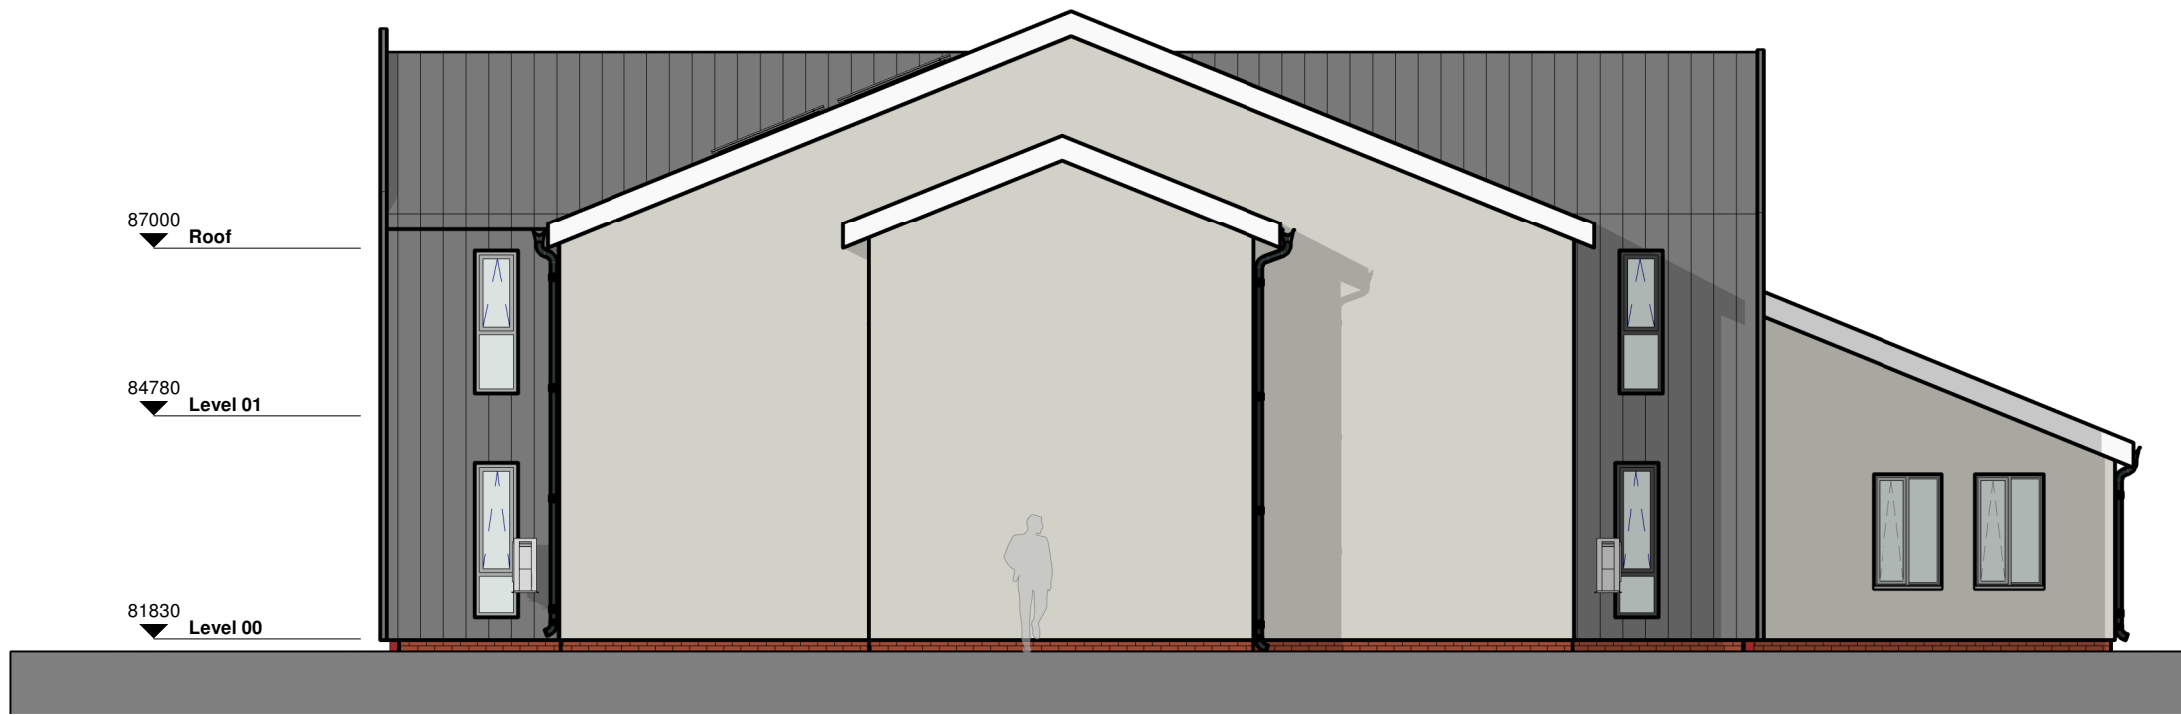

Elevation - West

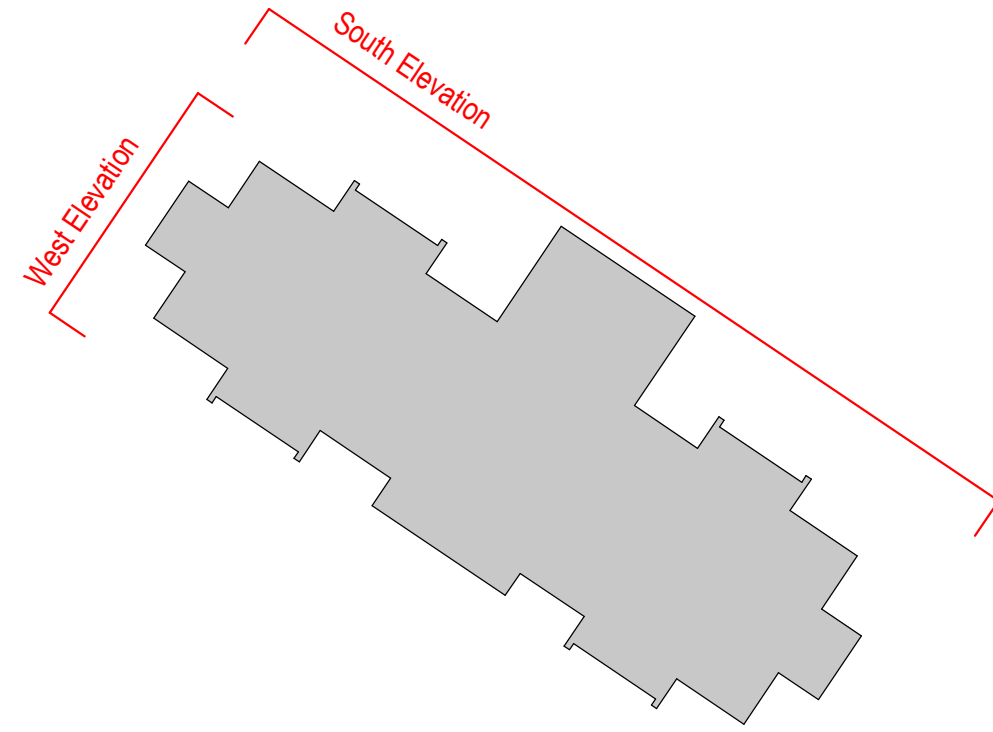

Key Plan

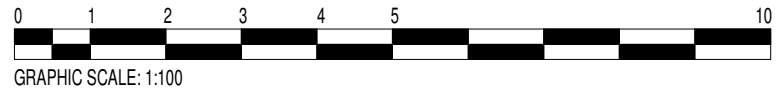

REV	DATE	REVISION NOTE	BY	CHECK
P10	22.07.19	Removal of metal cladding at main entrance	JH	DG
P9	28.09.21	Notes to bay extensions updated	JH	DG
P8	28.09.21	Issued for Construction	JH	DG
P7	01.02.21	TENDER ISSUE	JH	DG
P6	11.12.20	Issue for Cost Estimate	JH	DG
P5	19.10.20	Issued for Information	JH	DG
P4	04.09.20	Windows updated, bay wall cladding updated to Client's comments	JH	DG
P3	11.08.20	Planning Issue	JH	DG
P2	18.05.20	EXTERNAL MATERIALS UPDATED	HTP	DG
P1	30.04.20	ISSUE	RM	DG

elliswilliams
ARCHITECTS

Wellfield Chester Road Preston Brook WA7 3BA
T: +44 1928 752 200 E: info@ewa.co.uk

Wrexham_Tir y Capel
Proposed Elevations - Sheet 2
2594_10504 REV **P10**
STATUS | CONSTRUCTION SCALE | As indicated
DRAWN BY | RM DATE | 30.04.20
2594- EWA- ZZ- ZZ- DR- A- 10504