


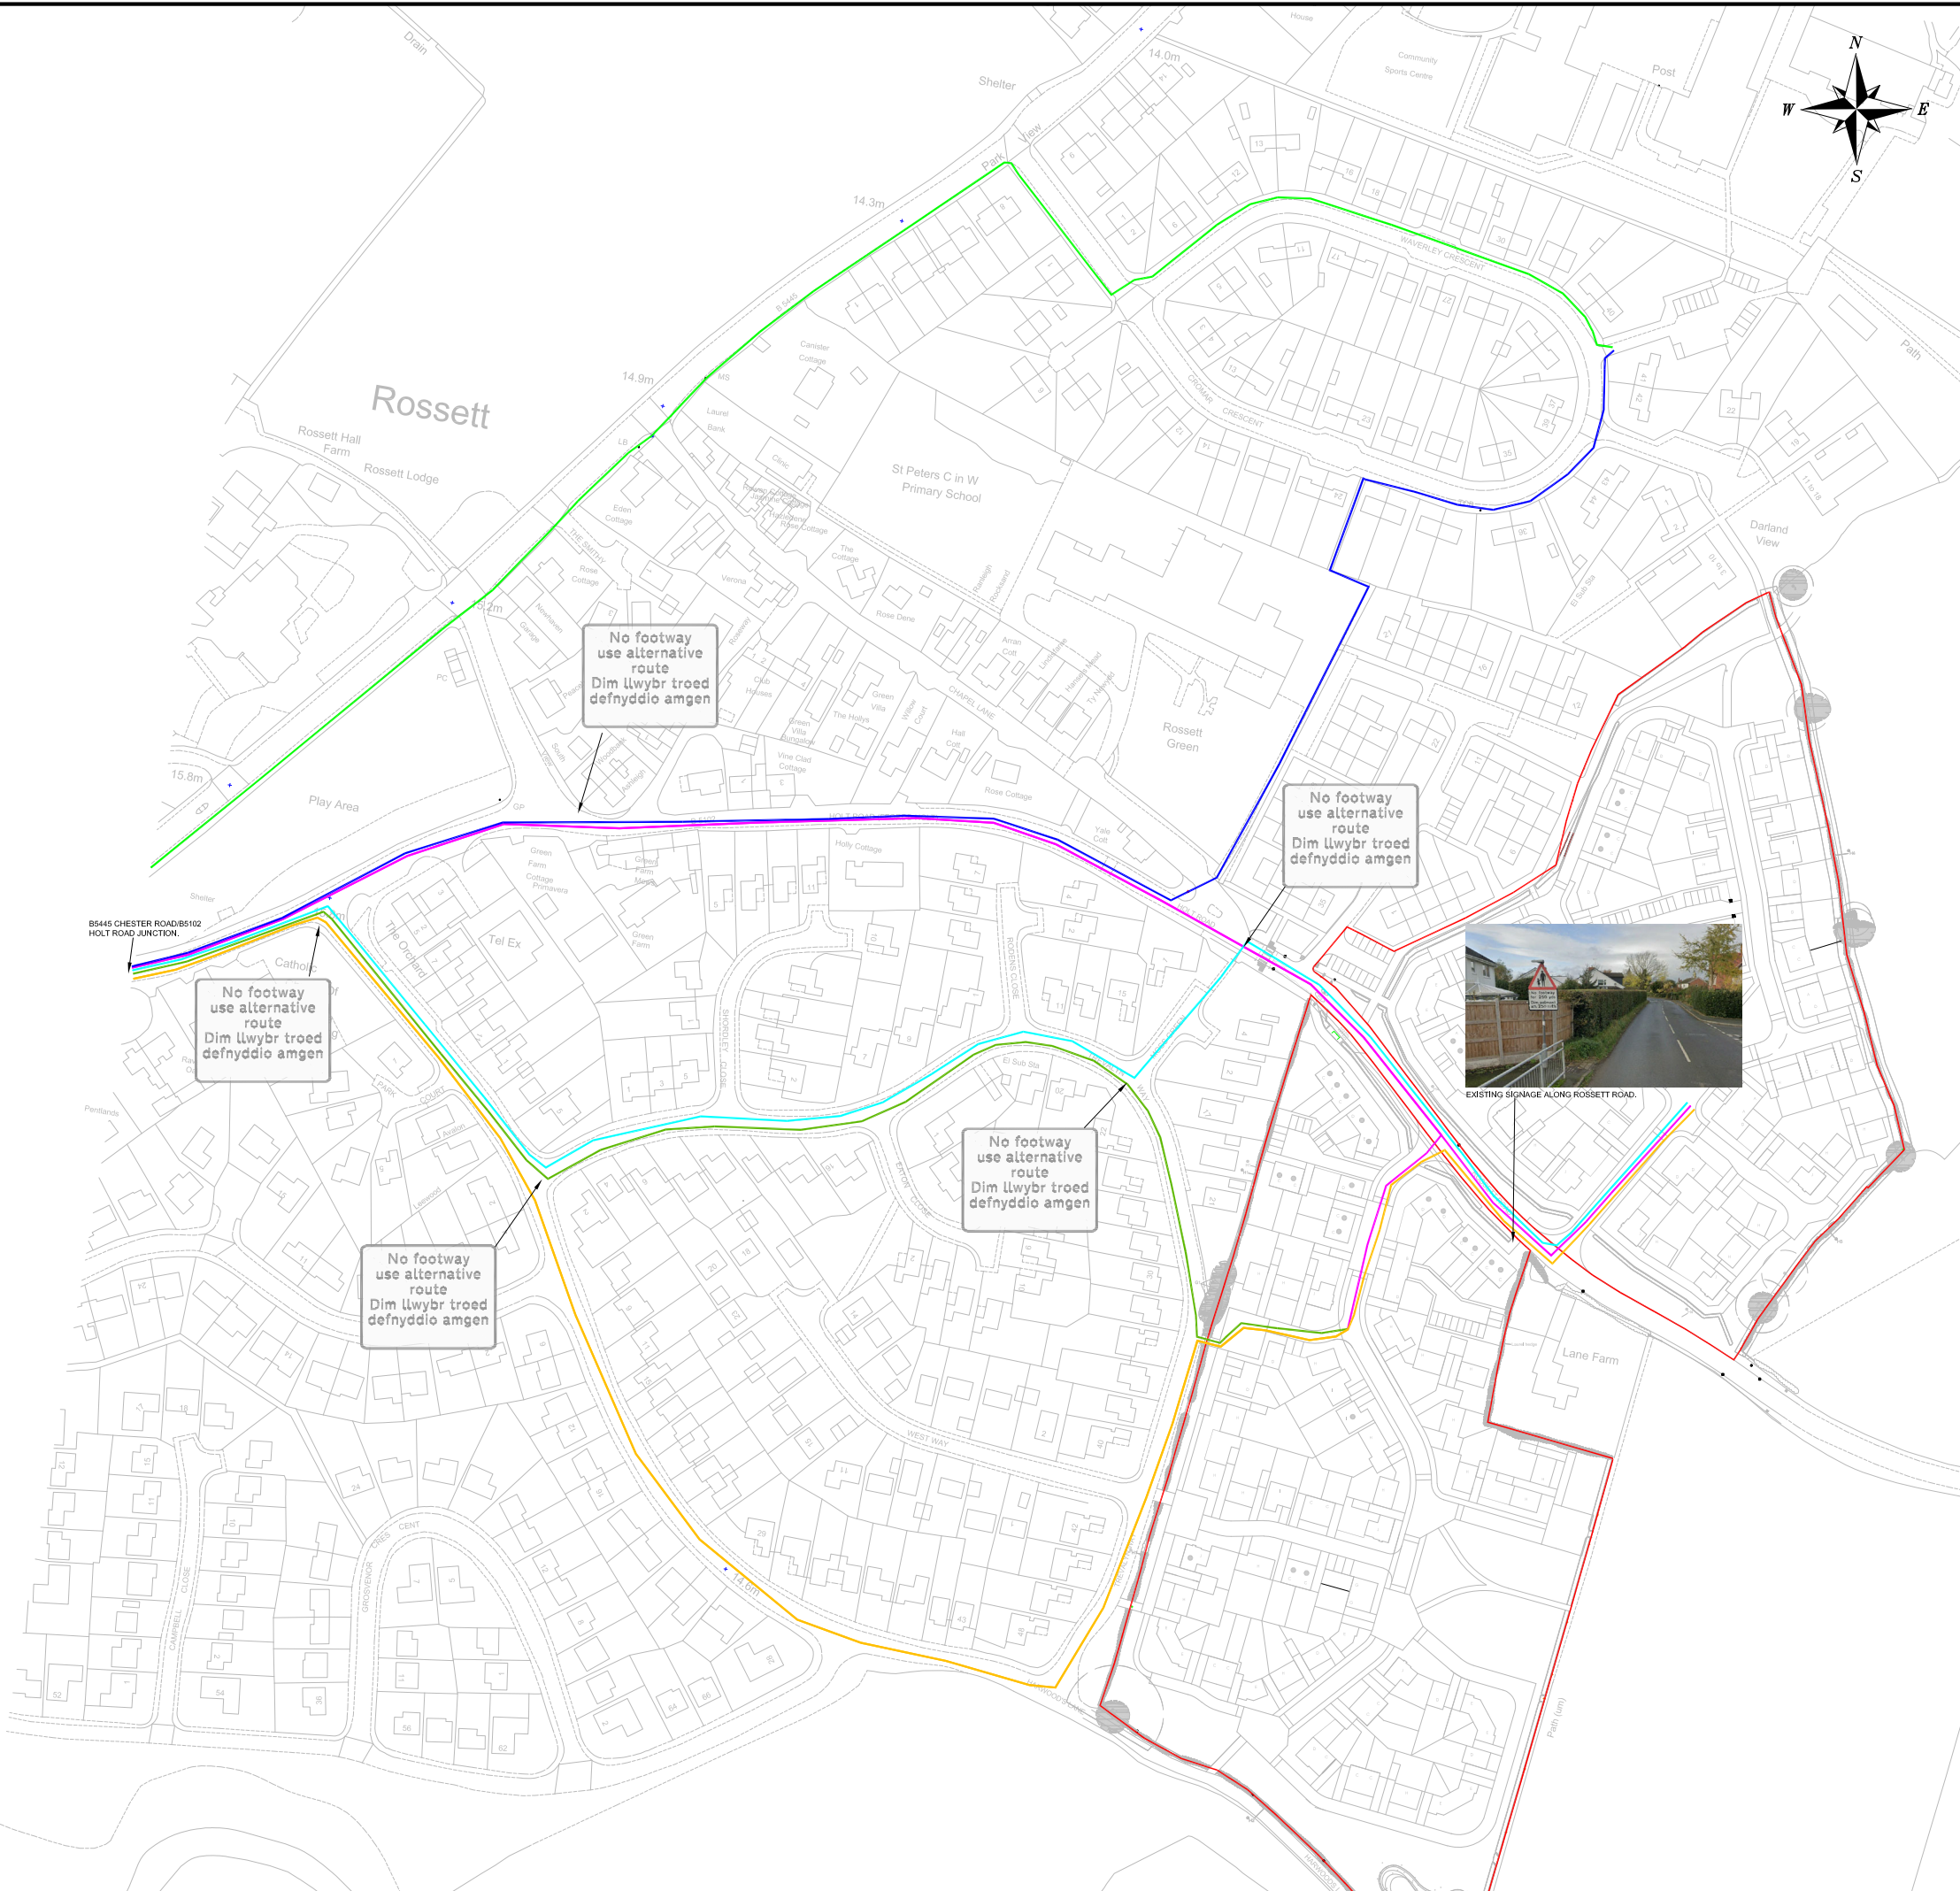

- ### NOTES
- INDICATIVE SITE BOUNDARY
 - HOLT ROAD ROUTE FROM NORTHERN SITE (650 METRES = APPROX 8 MINUTES WALKING TIME)
 - HOLT ROAD ROUTE FROM SOUTHERN SITE (595 METRES = APPROX 8 MINUTES WALKING TIME)
 - TREVALYN WAY ROUTE FROM NORTHERN SITE (708 METRES = APPROX 9 MINUTES WALKING TIME)
 - TREVALYN WAY ROUTE FROM SOUTHERN SITE (570 METRES = APPROX 7 MINUTES WALKING TIME)
 - HARWOODS LANE ROUTE FROM SOUTHERN SITE (665 METRES = APPROX 9 MINUTES WALKING TIME)
 - HARWOODS LANE ROUTE FROM NORTHERN SITE (872 METRES = APPROX 11 MINUTES WALKING TIME)
 - CHESTER ROAD ROUTE (653 METRES = APPROX 8 MINUTES WALKING TIME)
 - HOLT ROAD THROUGH TREVALYN WAY (698 METRES = APPROX 8 MINUTES WALKING TIME)

REV	DETAILS	DRAWN	CHECKED	DATE
CLIENT:				
BELLIS BROS LTD				
PROJECT:				
ROSSETT ROAD, ROSSETT				
DRAWING TITLE:				
WALKING ROUTE PLAN				
SCALES:				
NTS @ A3				
DRAWN: GM		CHECKED: MR		DATE: FEB 22
Croft Transport Planning & Design 340 Deansgate Manchester M3 4LY Email: info@croftts.co.uk Tel: 0161 837 7380 Web: www.eddisons.com/services/transport-planning				
DRAWING NUMBER:				REVISION:
3256-01				-