


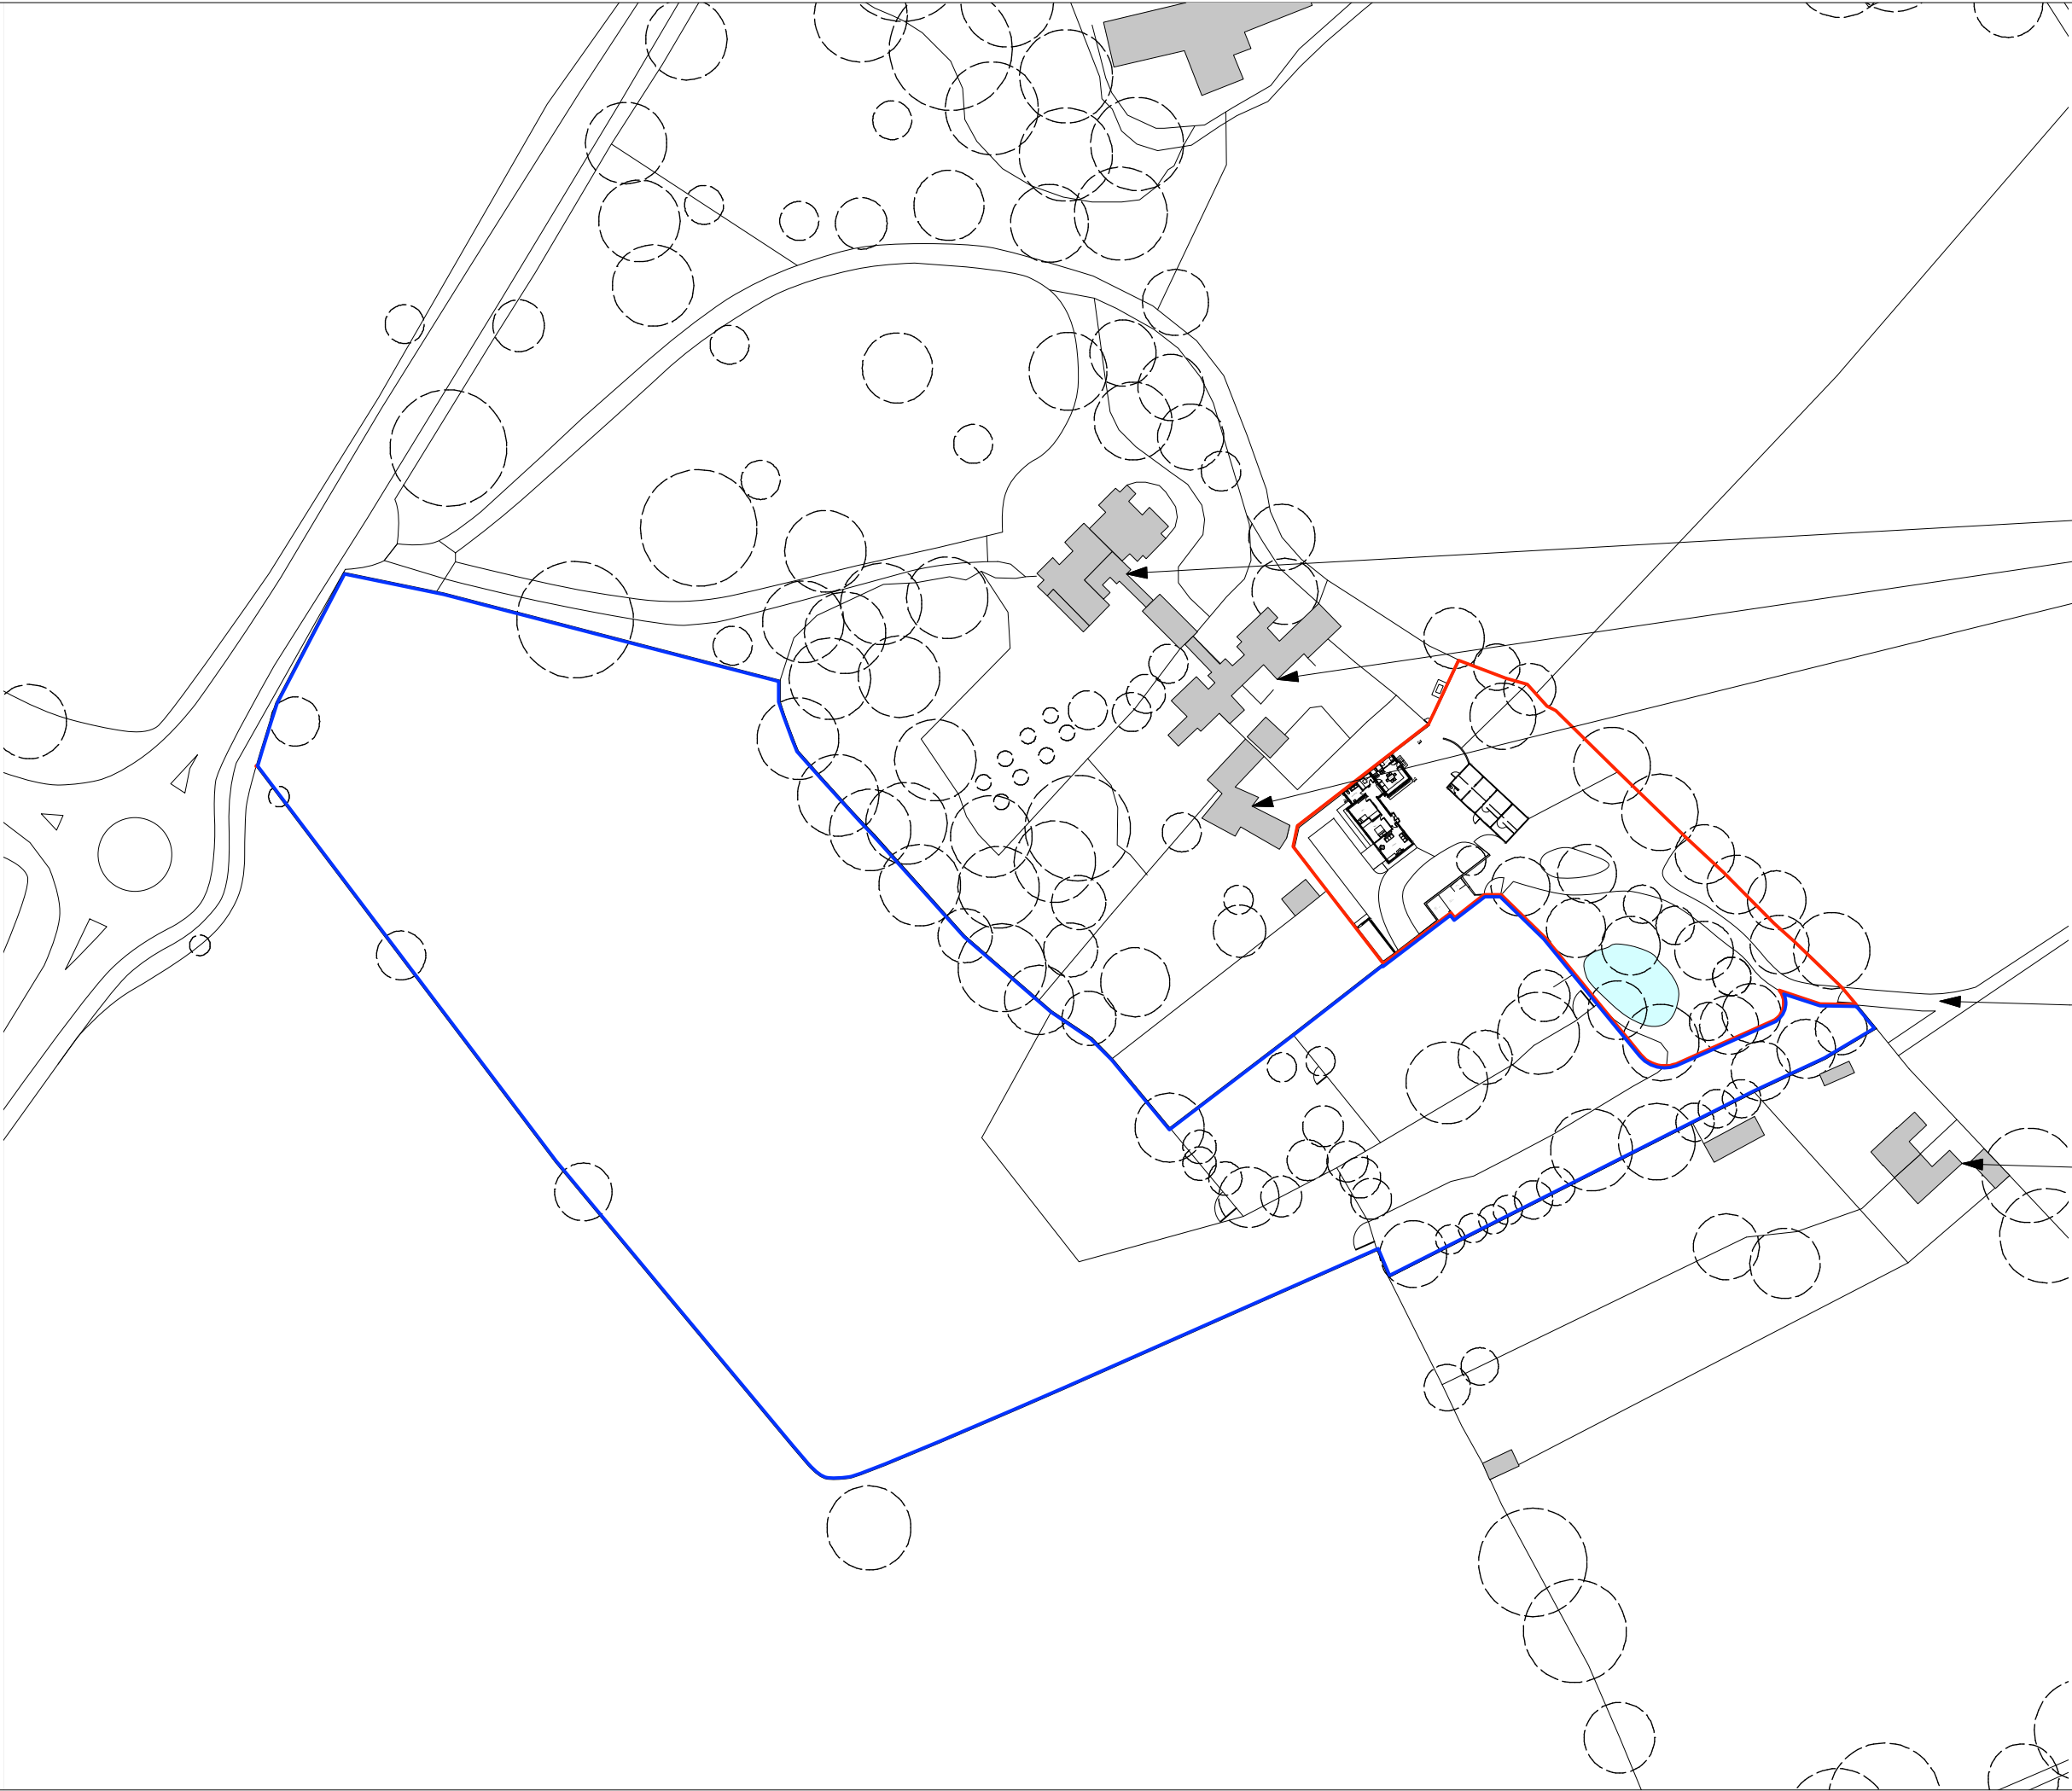

TREVALYN WOOD, ROSSETT - 373

ARCHITECTURAL EMPORIUM Ltd
EMAIL: mail@architectural-emporium.co.uk
WEB: www.architectural-emporium.co.uk
ADDRESS: 13 Hope St, Liverpool, L1 9BQ
PHONE: +44 (0)151 363 0000

0 10 20 50



- North Point



- Application Site Boundary



- Land Within Applicants Ownership

Grade II* listed Trevalyn Hall

Grade II listed Trevalyn Courtyard

Coachhouse

Access to application site from
Manor Lane

Trevalyn Hall Cottages

Rev A: 14.05.20
Revised planning submission

FOR: PLANNING

CHECKED BY: TW | DRAWN BY: MS

SCALE: 1:1250

PAPER SIZE: A3

JOB: TREVALYN WOOD, ROSSETT NO. 373

0.001_Rev_A

FIRST ISSUE: 26.09.19

SITE LOCATION PLAN