


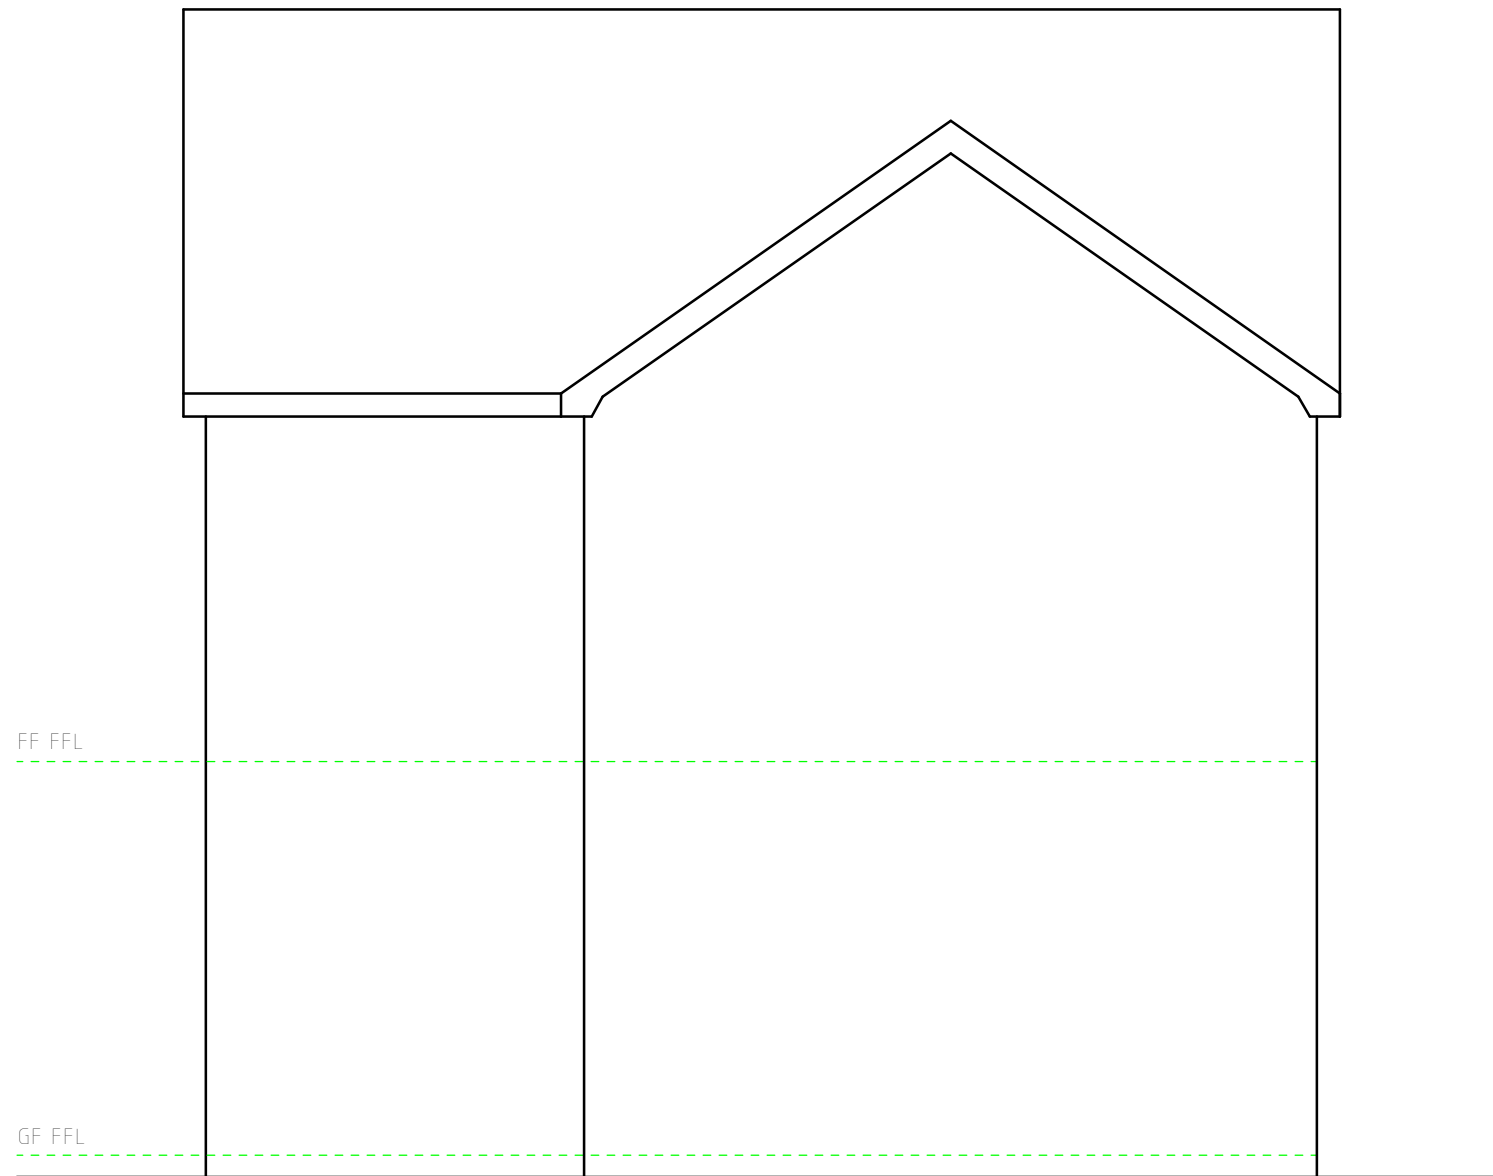

Typical Elevation

Rev	Date	Detail	Initial

Project:
Proposed Residential
development on land at
High Street, Johnstown,
Wrexham.

Title: Planning: Typical Elevation	Scale: (A3) 1 : 50
--	-----------------------

Drawn By: D.J.Edwards	Date: Feb 2022
--------------------------	-------------------

Drawing No: J172/004	Sheet: 1 of 1
-------------------------	------------------

blueprint
architectural services



Office 3K4,
Redwither Business Tower,
Wrexham. LL13 9XT
Tel: 01978 356500
www.blueprintarchitectural.com

© copyright all rights reserved