

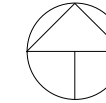


N.B. Please do not scale from these drawings.  
All dimensions to be taken on-site. If in doubt - ask.

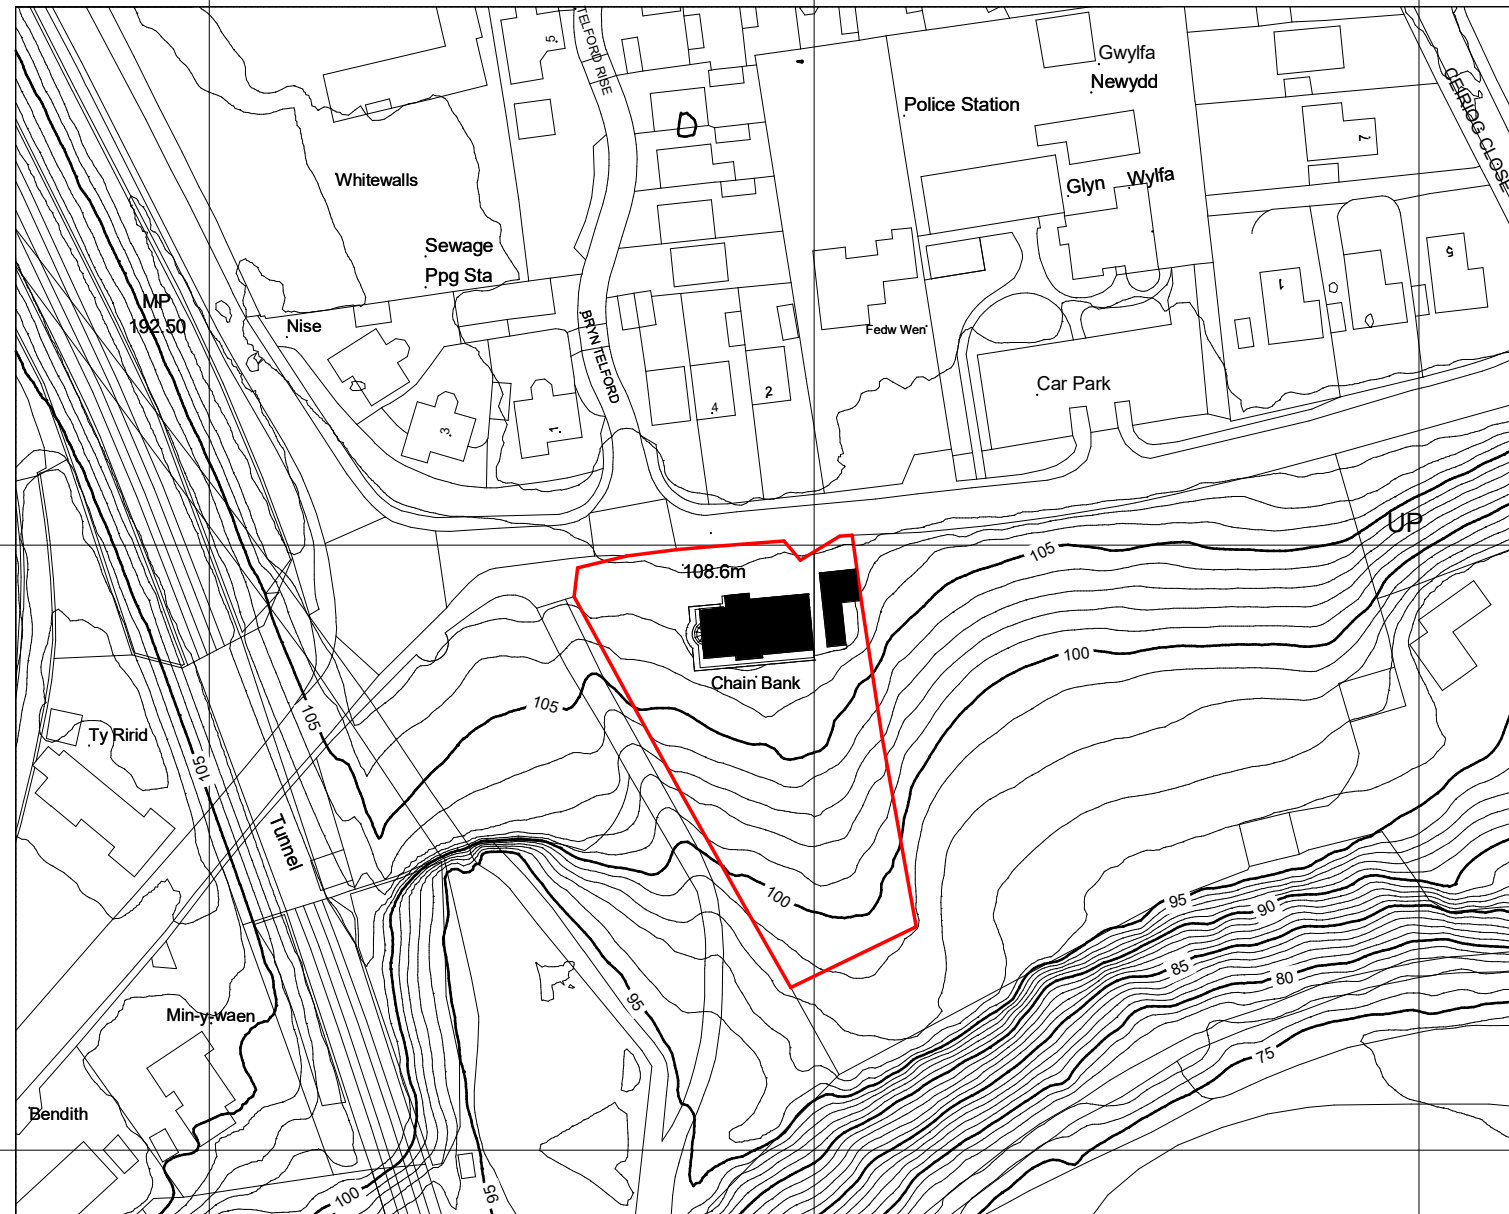

## Location Plan

1 : 1250

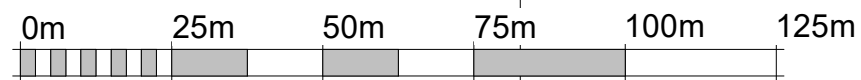

VISUAL SCALE 1:1250 @ A3

|            |   |            |
|------------|---|------------|
| Rev.       | Revision Description   | Date       |
|            | Anne Netherwood Chartered Architect<br>11 Cottage Fields, St Martins, Osewestry, Shropshire SY11 3EJ<br>Tel 44(0)1691 778 495<br>44(0)7580 162 344<br>e-mail: anne@annenetherwood.co.uk<br>web: www.annenetherwood.co.uk |            |
| Project    | Chain Bank Chirk   |            |
| Title      | Location Plan   |            |
| Scale @ A3 | Drawn By   | Checked By |
| 1 : 1250   | HJ   | AN         |
|            |   | 23/07/2021 |
| Job No.    | 21-12   | Sheet No.  |
|            |   | A001       |
|            |   | Rev.       |