

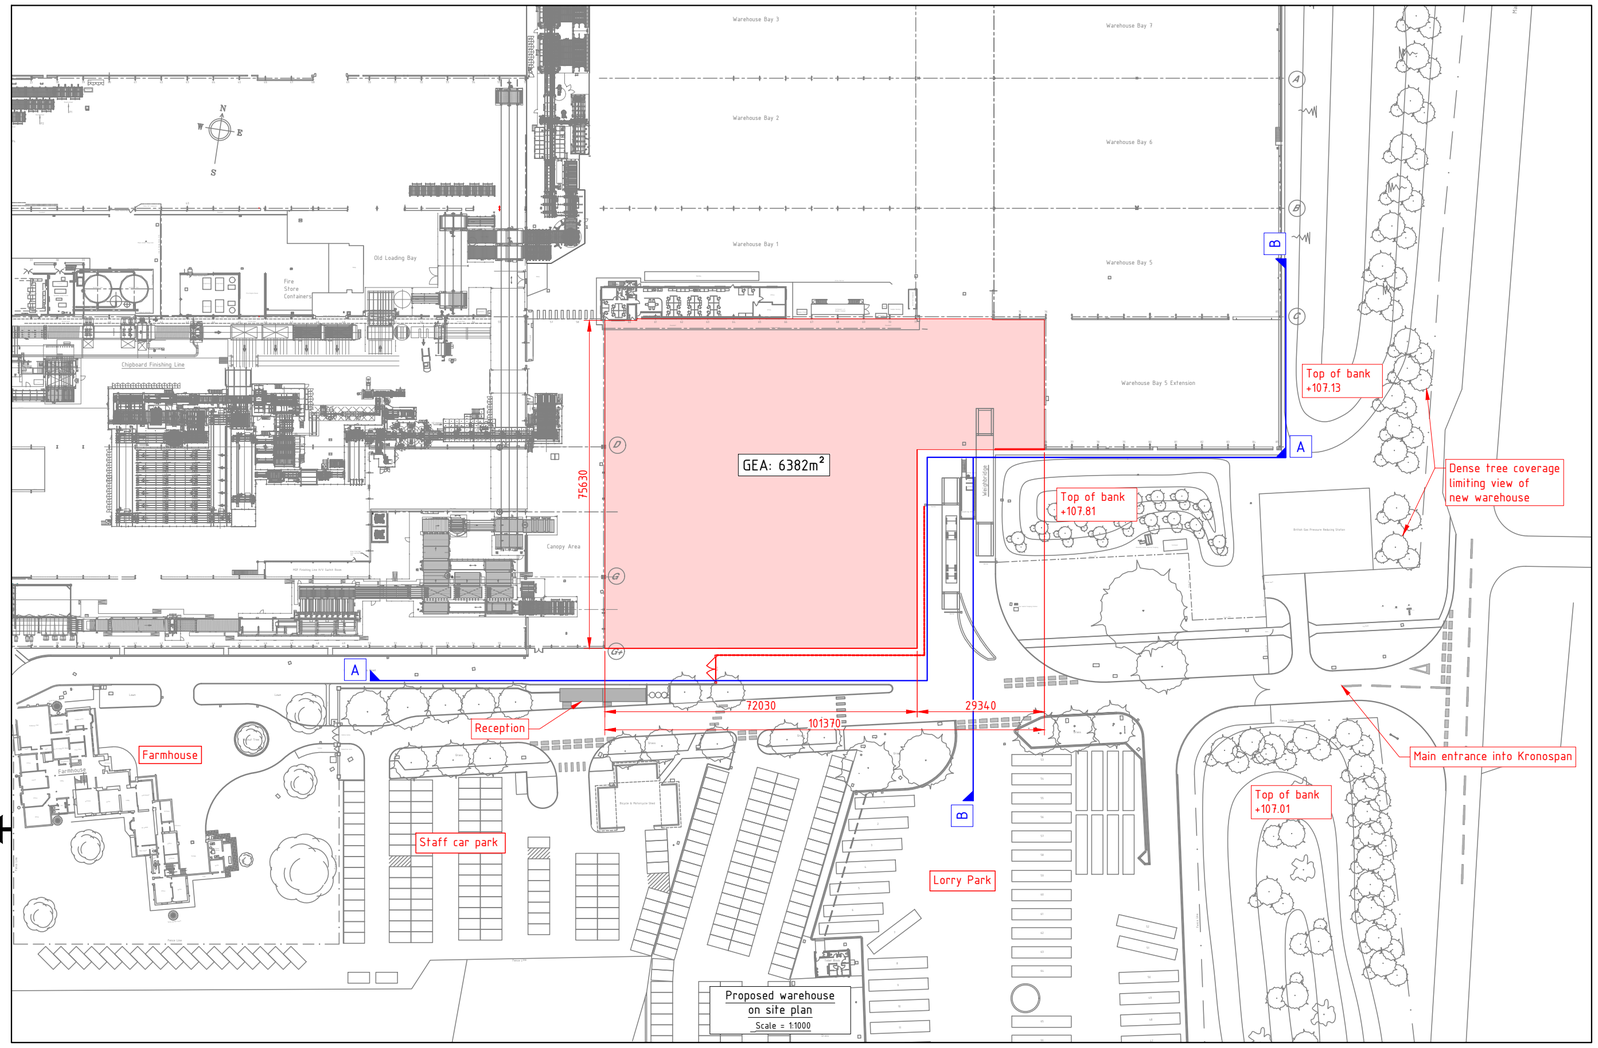


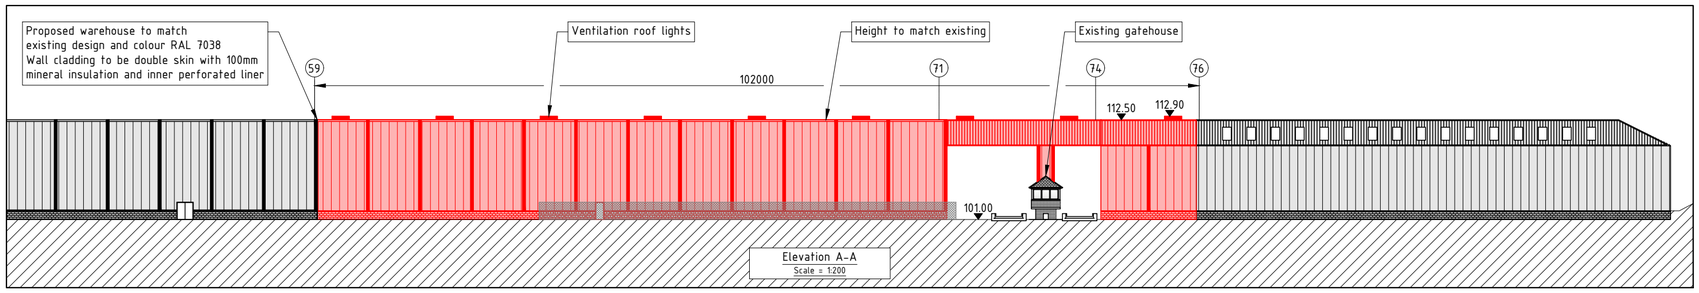

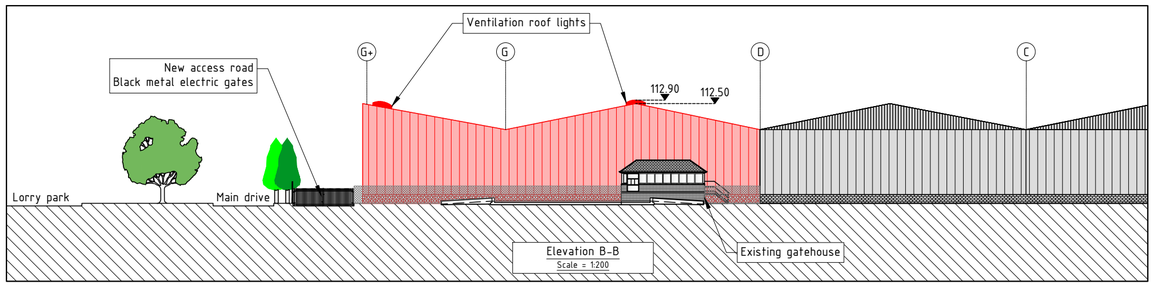

KRONOSPAN STATUS
Date 2022-02-21

STATUS		WAITED COMMENTS	
By	KRONOSPAN	Deadline	YYYY-MM-DD
Date	YYYY-MM-DD	By	
By		By	
		By	
DISTRIBUTION		WAITED APPROVAL	
Date	YYYY-MM-DD	Deadline	YYYY-MM-DD
Attn	######	By	
Co		By	
Co		By	
Co		By	
Co		By	
Co		WARNING	
Co		Not receiving comments and / or approval within above deadlines, the drawing is returned as "APPROVED" under full responsibility of the timber connectors and / or approver.	
CERTIFIED		Date YYYY-MM-DD	

Index	Modification	Date	Name
C			
B			
A	Confirmation of general layout	21.01.2022	A.Hilditch

Confidentiality
This drawing is the property of Kronoplus Technical AG. The unauthorized distribution or publication of this drawing without written authorisation is forbidden and may be unlawful.

Status

Xylo Technologies AG
Rütihofstrasse 1
CH-9052 Niederteufen
Schweiz

Technology

Kronospan Ltd
Maesgwyn Farm
LL14 5NT Chirk, Wrexham
United Kingdom

	Date	Name
Project leader	17.06.2021	M.Titcombe
Drawn	17.06.2021	A.Hilditch
Checked		

Size A2
Scale 1:500 1:1000 1:5000
origin
Norm ISO

Project number
Project name

Description
Covered loading bay
Elevations and plan view

Drawing number 7000_665
Index A
Sheet/Number 1/1

Sub Category .
Division .
Process .
Subprocess .