


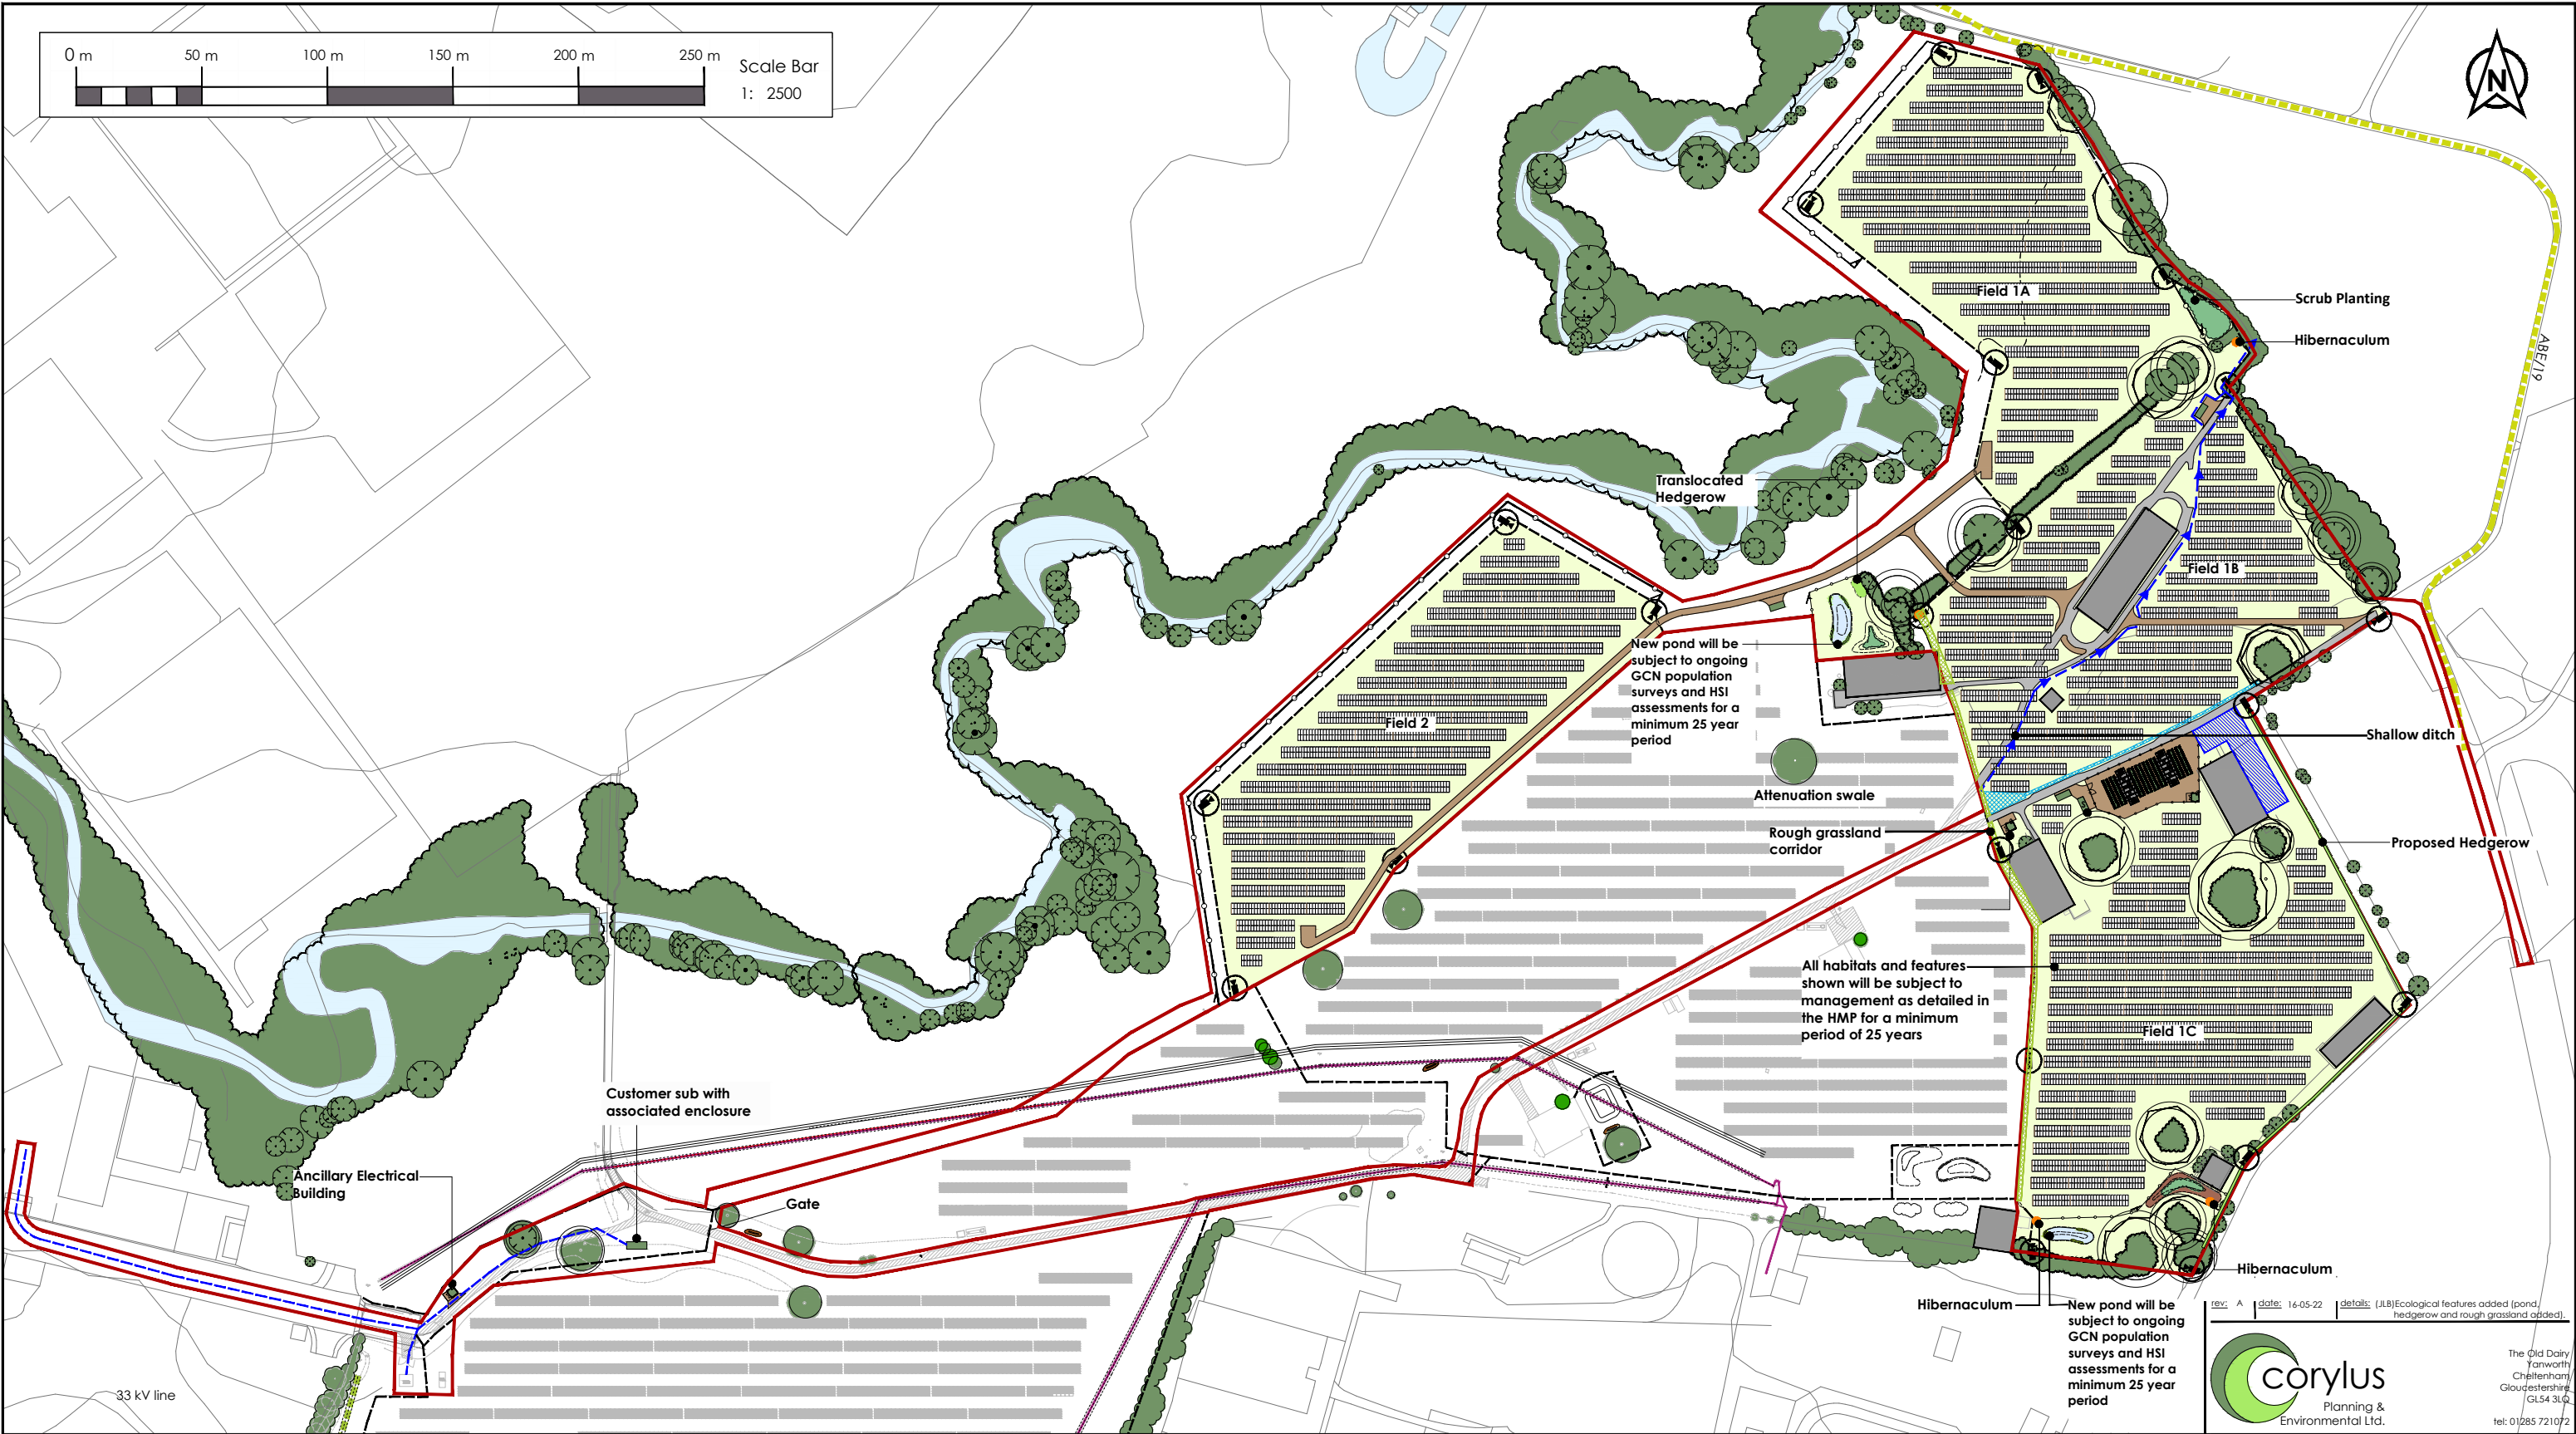

Key:

	Planning Application Boundary		Existing Hedgerow		Battery store
	Hibernaculum		Proposed Planting		Proposed Access Road
	Grassland to be managed: Low Density Grazing Regime, 4 weeks of sheep grazing at 0.5 LSU/ha		Public Right of Way		Existing site roads
	Cable route		Deer fencing		Soil Storage area
	Shallow ditch		CCTV		Existing Building
	Soil Bund		Attenuation Swale		Proposed Pond

	Proposed indigenous hedgerow
	Proposed rough grassland strip

Reproduced by permission of OrdnanceSurvey on behalf of HMSO. © Crown Copyright. All rights reserved. Licence No. 100045777. ALL LEVELS ABOVE ORDNANCE DATUM

FIGURE 3

rev: A date: 14-05-22 details: (JLB) Ecological features added (pond, hedgerow and rough grassland added).

corylus Planning & Environmental Ltd.

The Old Dairy
Yarworth
Cheltenham
Gloucestershire
GL54 3LQ
tel: 01285 721072

client:

Novus R S Ltd

project:

Solar Park to the north
of Maelor Gasworks

title:

Enhancements,
Management & Monitoring

scale:

1:2500

date:

07/02/22

drawn by:

JLB

checked by:

size:

A3

Project ref:

258

dwg no:

WR-EX-258-20

rev:

A