


Western Elevation

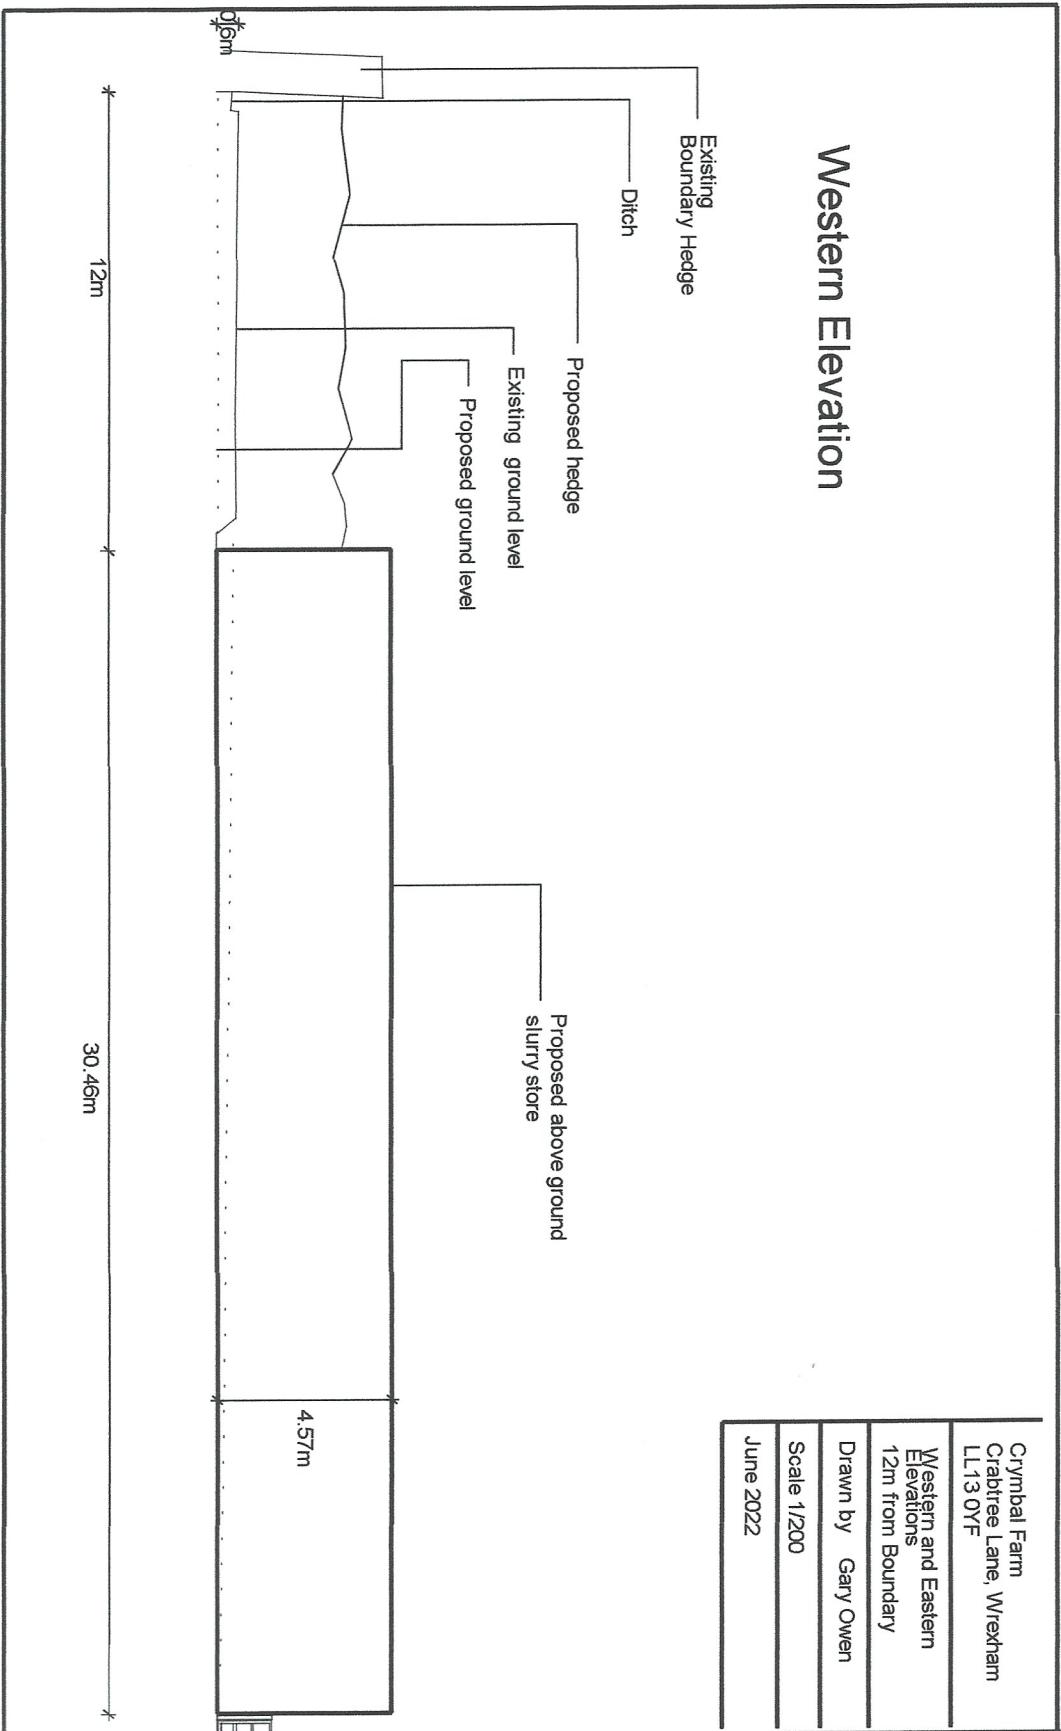

Crymbal Farm
Crabtree Lane, Wrexham
LL13 0YF

Western and Eastern
Elevations
12m from Boundary

Drawn by Gary Owen

Scale 1/200

June 2022