


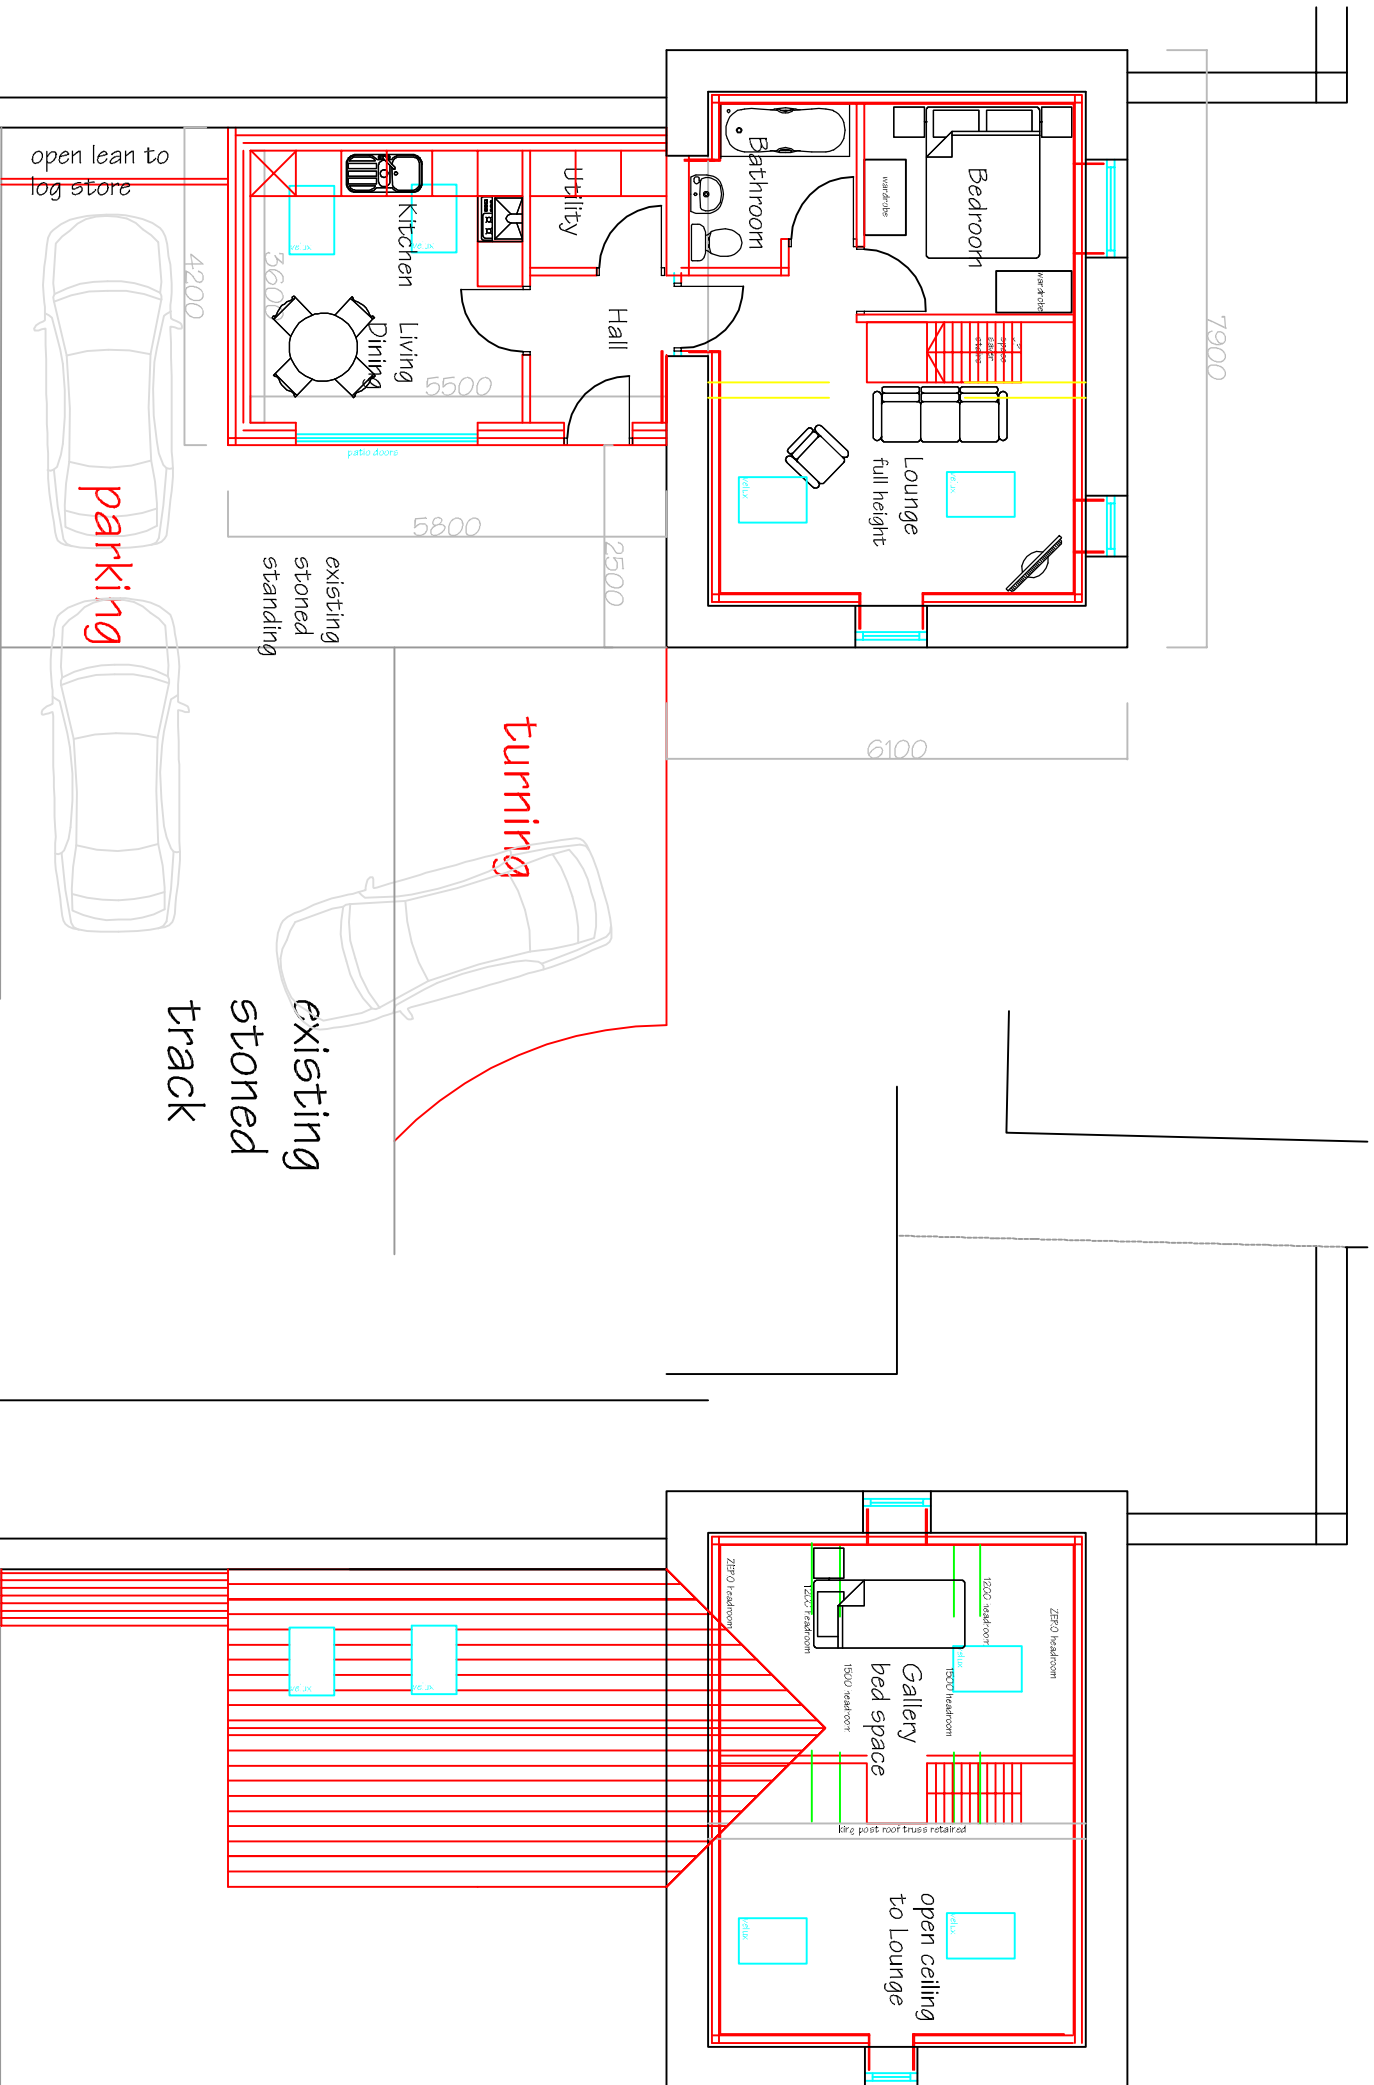

Proposed Plans PLO1 Scale 1:100 @ A4 16/08/2022

Barn at Hen Hafod Farm, Nantyr, Glyn Ceiriog, LL20 7DD