



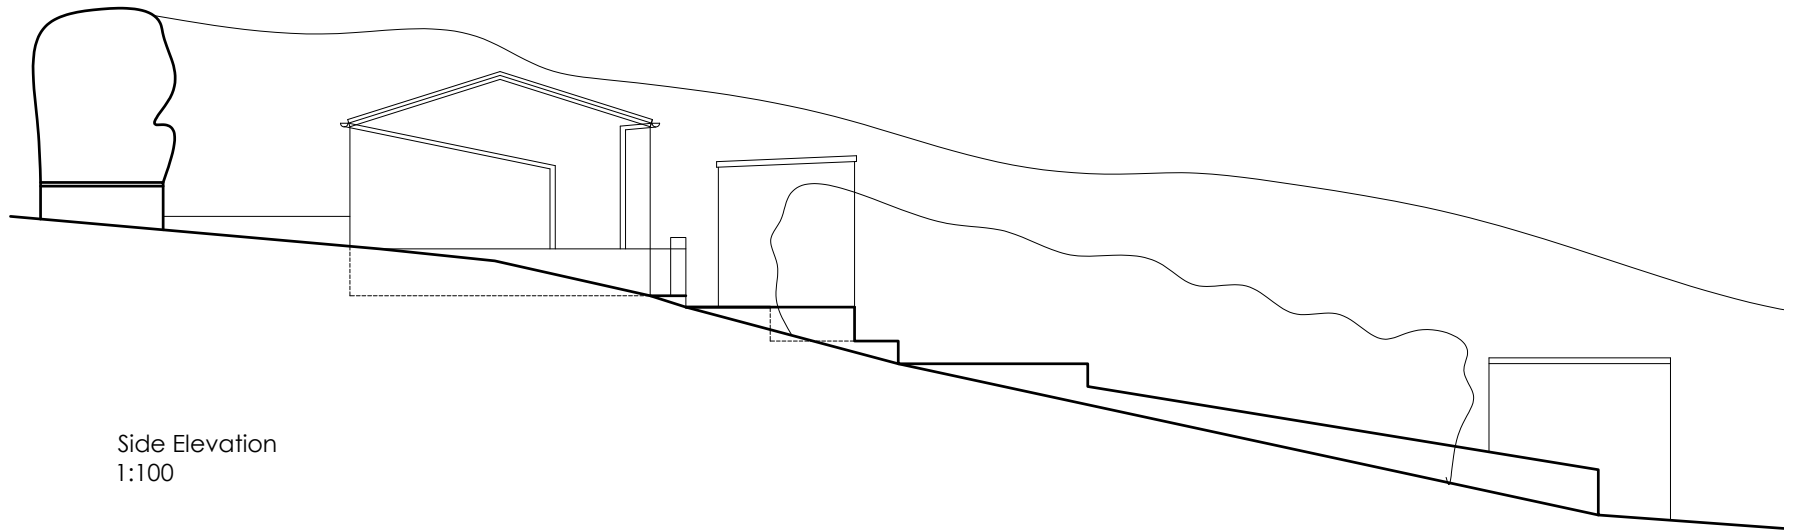

Side Elevation
1:100

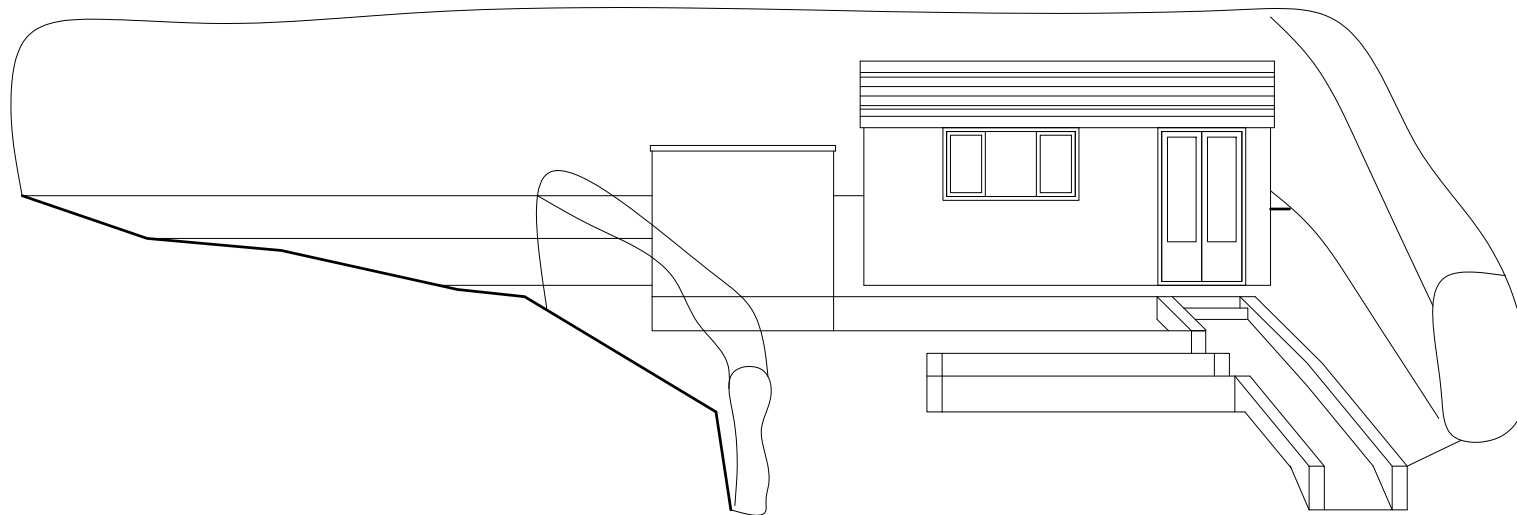

Front Elevation
1:100

Monastir,
Middle Road,
Coedpoeth

Existing Outbuilding Elevations 1:100 @ A4