


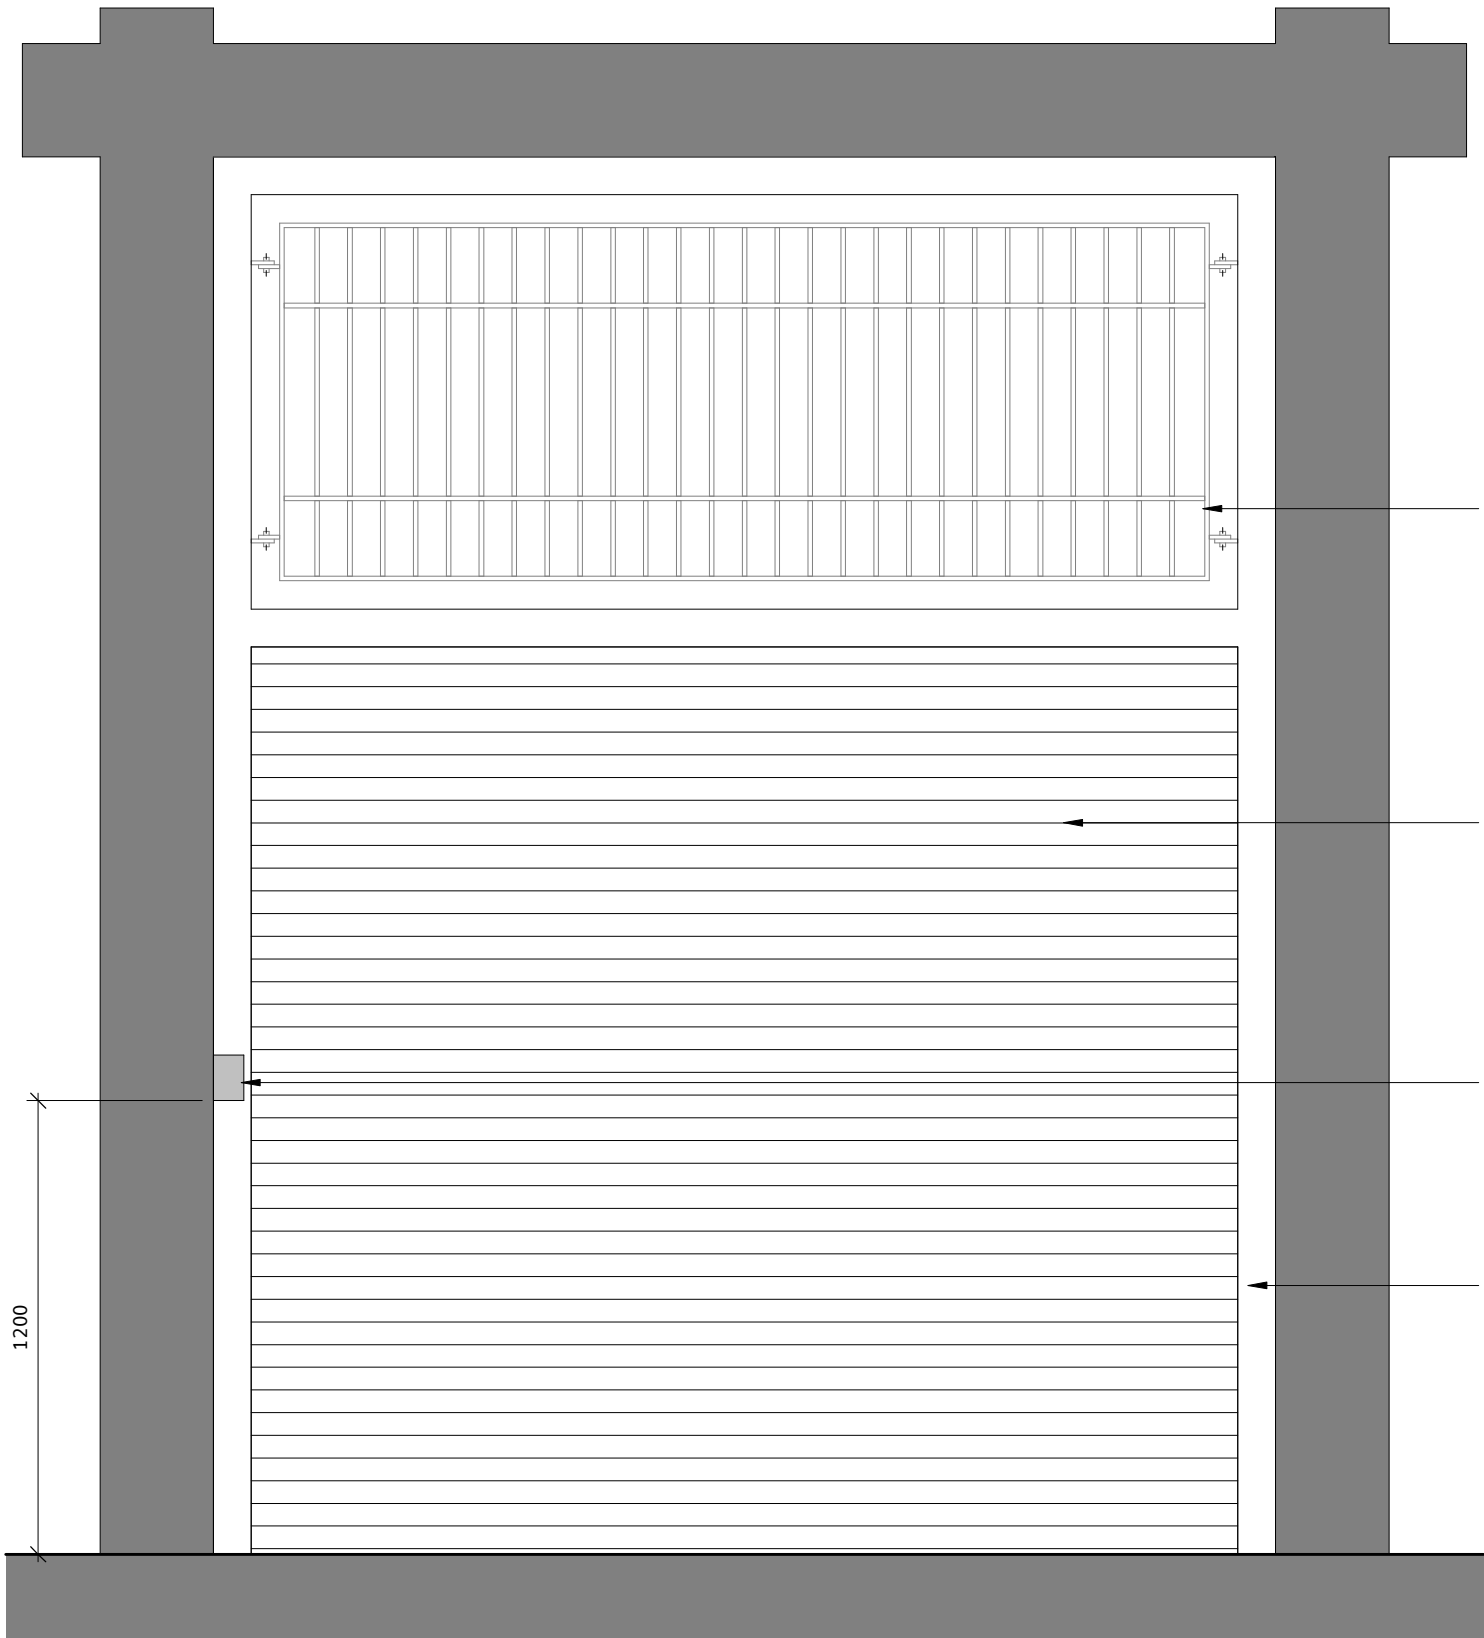

NOTES:
DRAWING TO BE READ IN CONJUNCTION WITH ALL OTHER PROJECT SPECIFIC WORKING DRAWINGS AND SPECIFICATIONS ALONG WITH ALL OTHER CONSULTANTS' DRAWINGS AND SPECIFICATIONS.

ALL NAMED PRODUCTS TO BE INSTALLED IN STRICT ACCORDANCE WITH MANUFACTURERS DETAILS AND RECOMMENDATIONS

CONDITION OF EXISTING STRUCTURE, FITTINGS AND FIXTURES BEING RETAINED TO BE CHECKED ON SITE AND REPORTED TO ARCHITECT. ALL CRITICAL DIMENSIONS TO BE AGREED WITH CLIENT, LOCAL AUTHORITY AND ARCHITECT.

REV	DESCRIPTION	DATE	BY

THIS DRAWING IS THE COPYRIGHT OF AINSLEY GOMMON ARCHITECTS. CHECK ALL DIMENSIONS ON SITE. DISCREPANCIES TO BE NOTIFIED TO ARCHITECT. ELEMENTS OF STRUCTURE SHOWN ARE INDICATIVE AND FOR GUIDANCE. FINAL DESIGN TO BE AS STRUCTURAL ENGINEERS DETAILS AND SPECIFICATION. DO NOT SCALE FROM THIS DRAWING. WORK TO FIGURED DIMENSIONS ONLY.

PROJECT
58 HOPE STREET,
WREXHAM
for JULIE ROWLANDS AND
DERI ROWLANDS

DRAWING TITLE
ARCADE SECURITY SHUTTER
ELEVATION

SCALE	DATE	DRAWN	CHECKED
1 : 20 @A3	12/22/21	TM	AP

DRAWING STATUS	FOR TENDER
----------------	------------

JOB No	DRAWING No	REVISION
2142	504	

AG | **A** AINSLEY GOMMON ARCHITECTS
1 PRICE STREET, HAMILTON SQUARE, BIRKENHEAD, MERSEYSIDE, CH41 6JN
Tel: 0151 647 5511 | birkenhead@agarchitects.co.uk | www.agarchitects.co.uk

1 | ARCADE SECURITY SHUTTER ELEVATION
SCALE: 1 : 20