


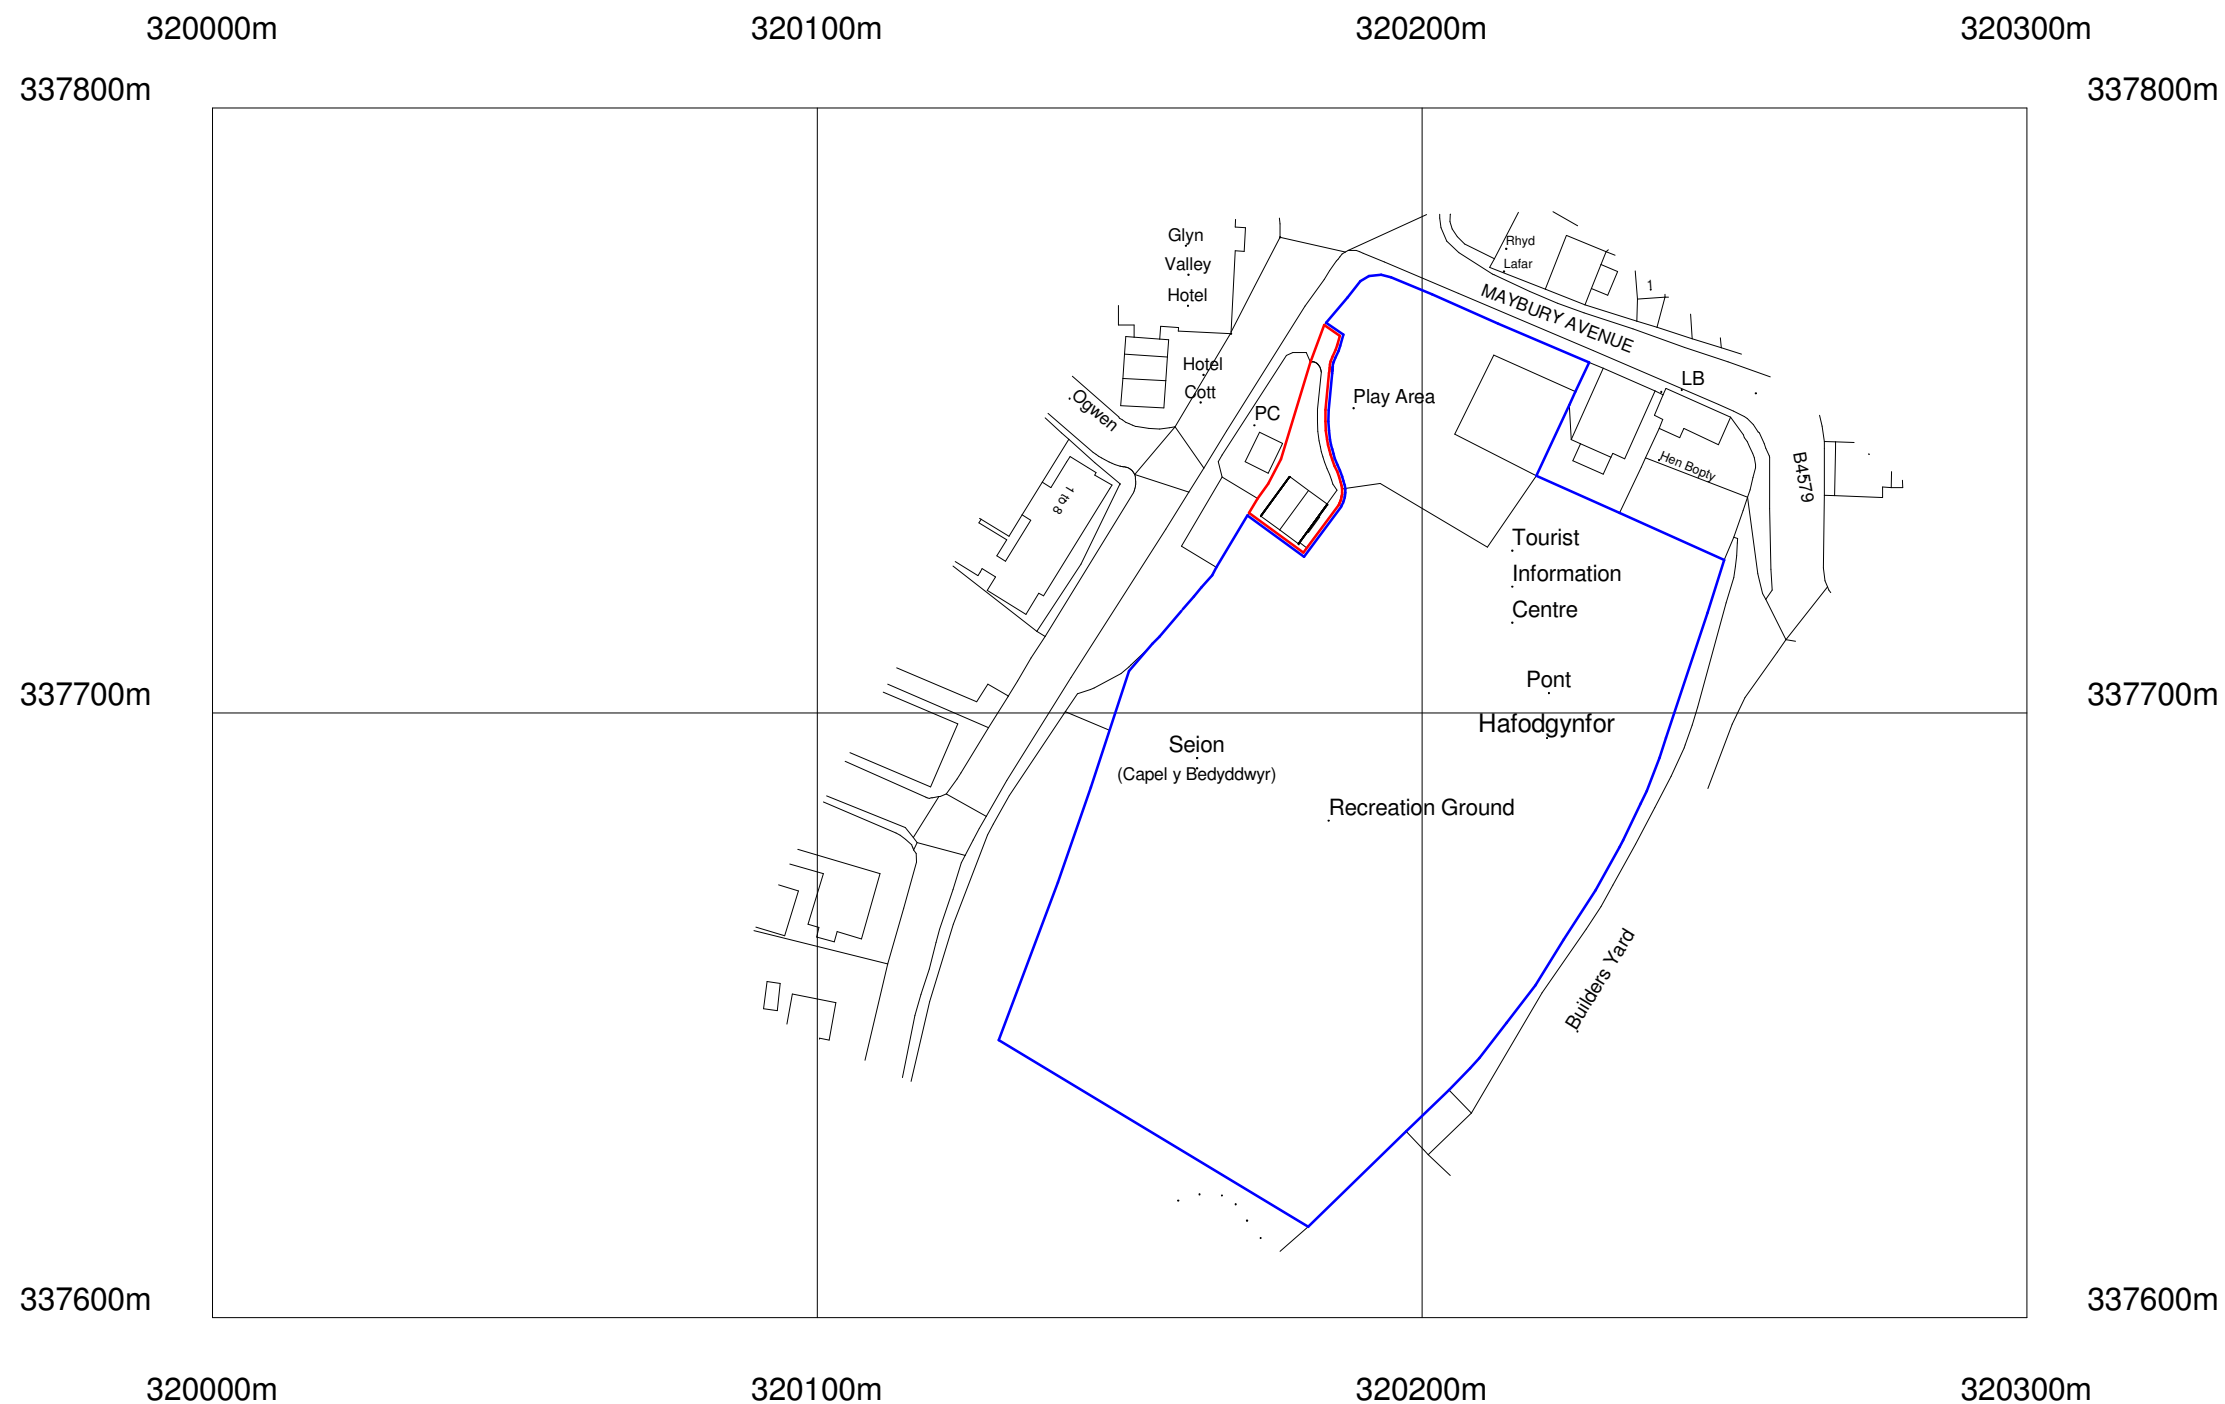

%%169Crown Copyright and database rights 2019 OS Licence no. 100019980



Location Plan

1 : 1250

Rev	Revision description	Drawn	Checked	Date
-----	----------------------	-------	---------	------

FRAME

Architecture to frame your lives

Project	Glyn Ceiriog Youth Pavilion	Scale @ A3	Drawn By	Checked By	Date
		1 : 1250	GE	TD	14.01.2020
Title	Location Plan	Job No.	Sheet No.	Rev.	
		Drawing Number	20-01	A001	B