


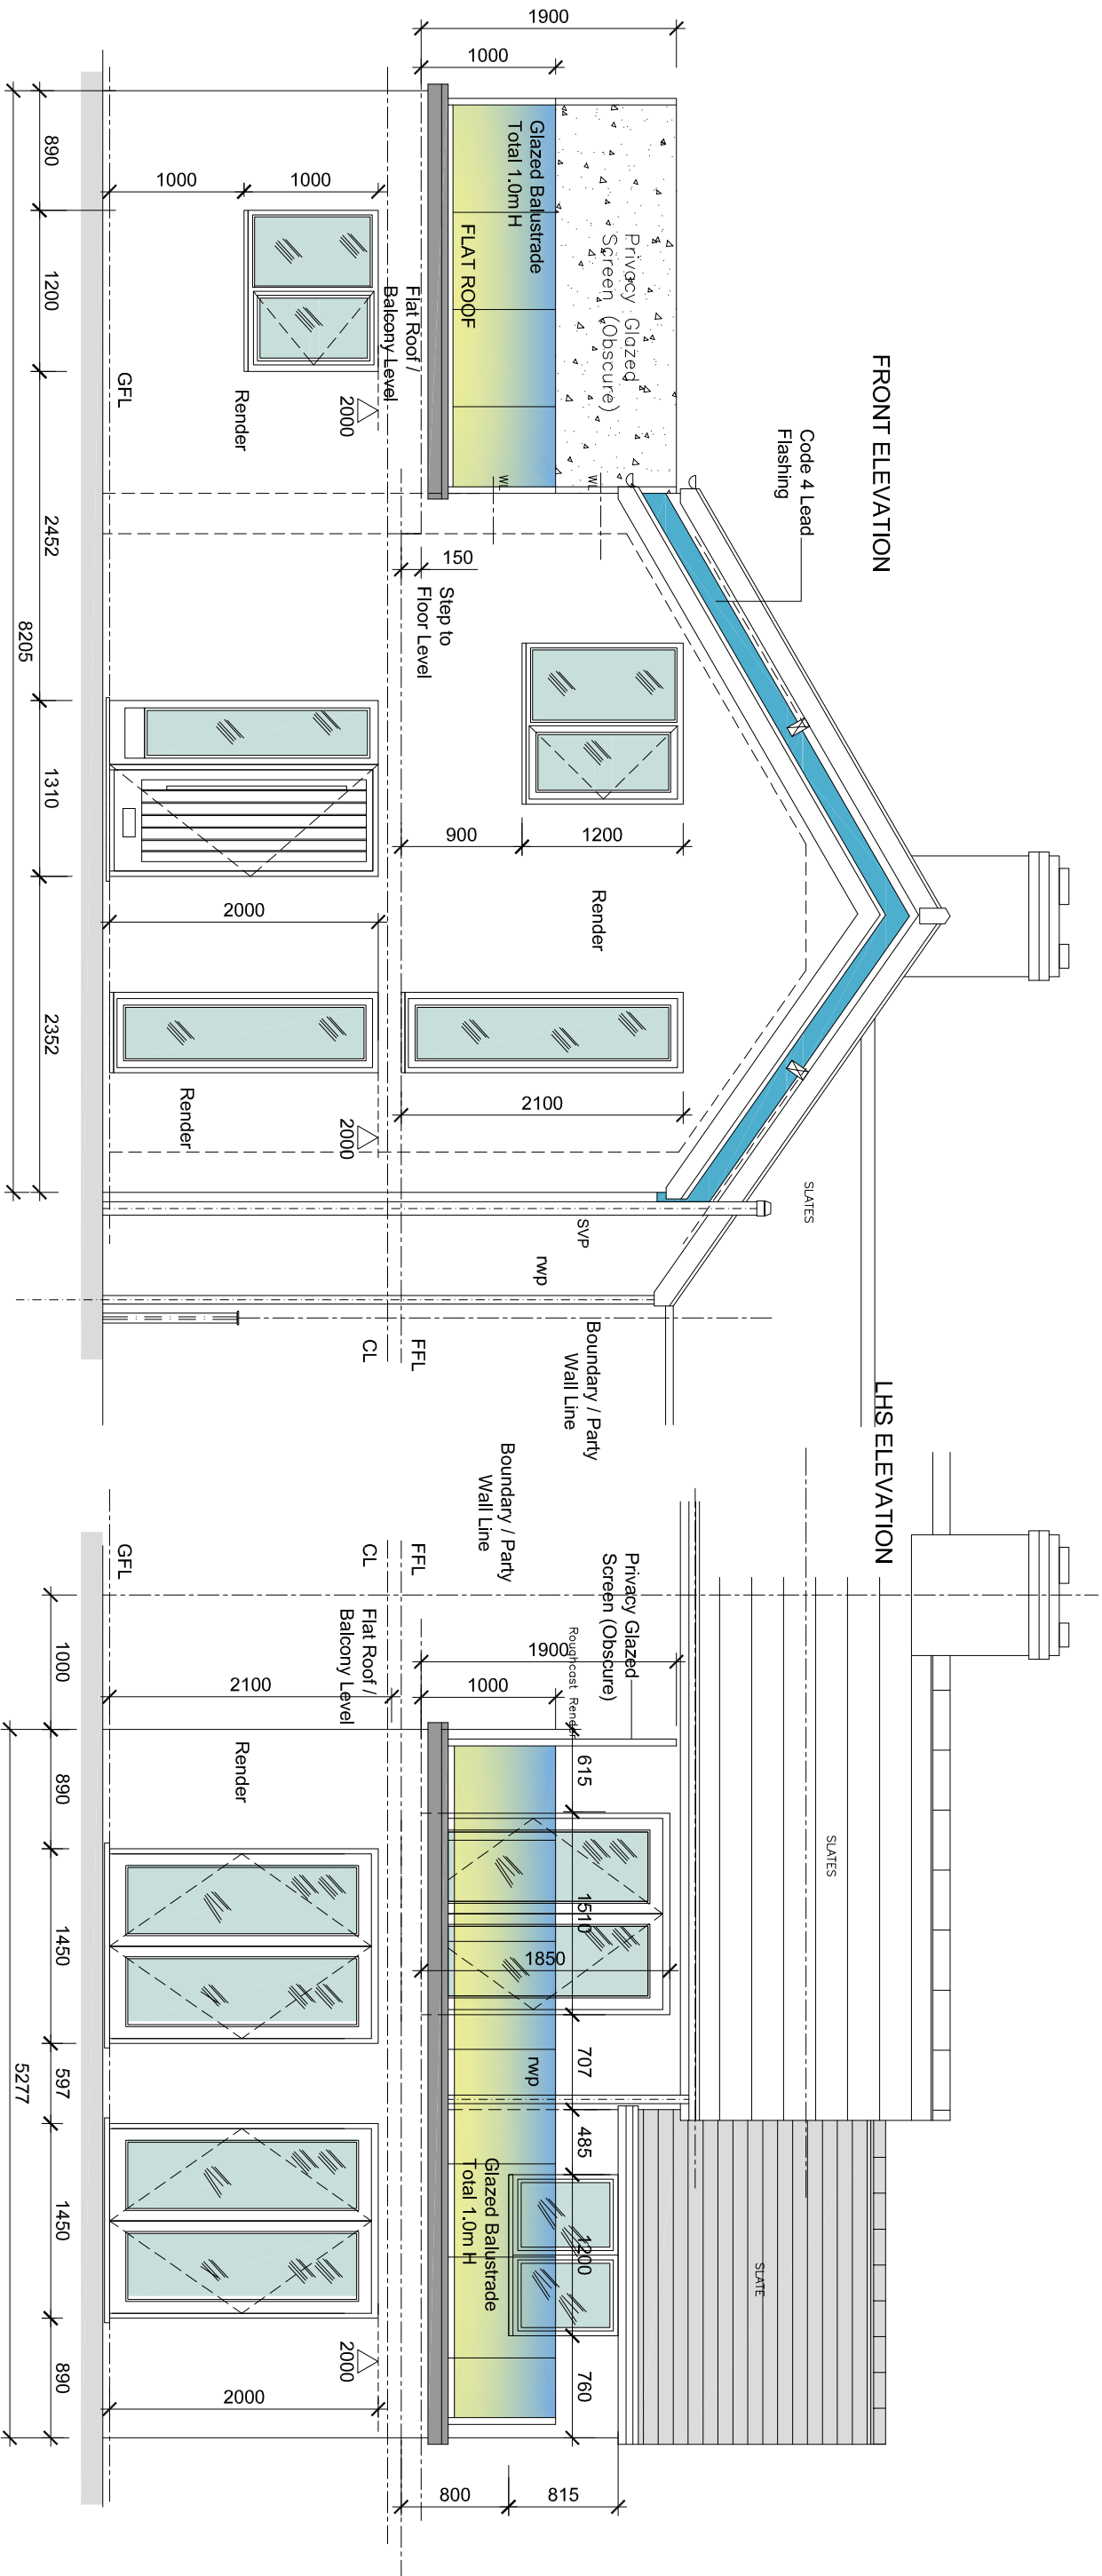

Client		Mr. Rupert Jones	
Project		Bryn Y Groes Cottage, Chester Road, Gresford Wrexham LL12 8TN	
Proposed Extension		Proposed Extension	
Drawing Title		Proposed Elevations	
Scale (at A3)		1:50	Drawn By VO
Date		Aug 2022	Rev. -
Drg. no.		01858/05	Rev. -
For Planning Permission		woodbank consulting engineers ltd	
Rev.		Woodbank South Western Road Chester CH4 7AU Tel: 01244 44 00 42 Mob: 078 555 99 789	
Drawn		VCO	
Chkd.		VCO	
Date		Aug 2022	