


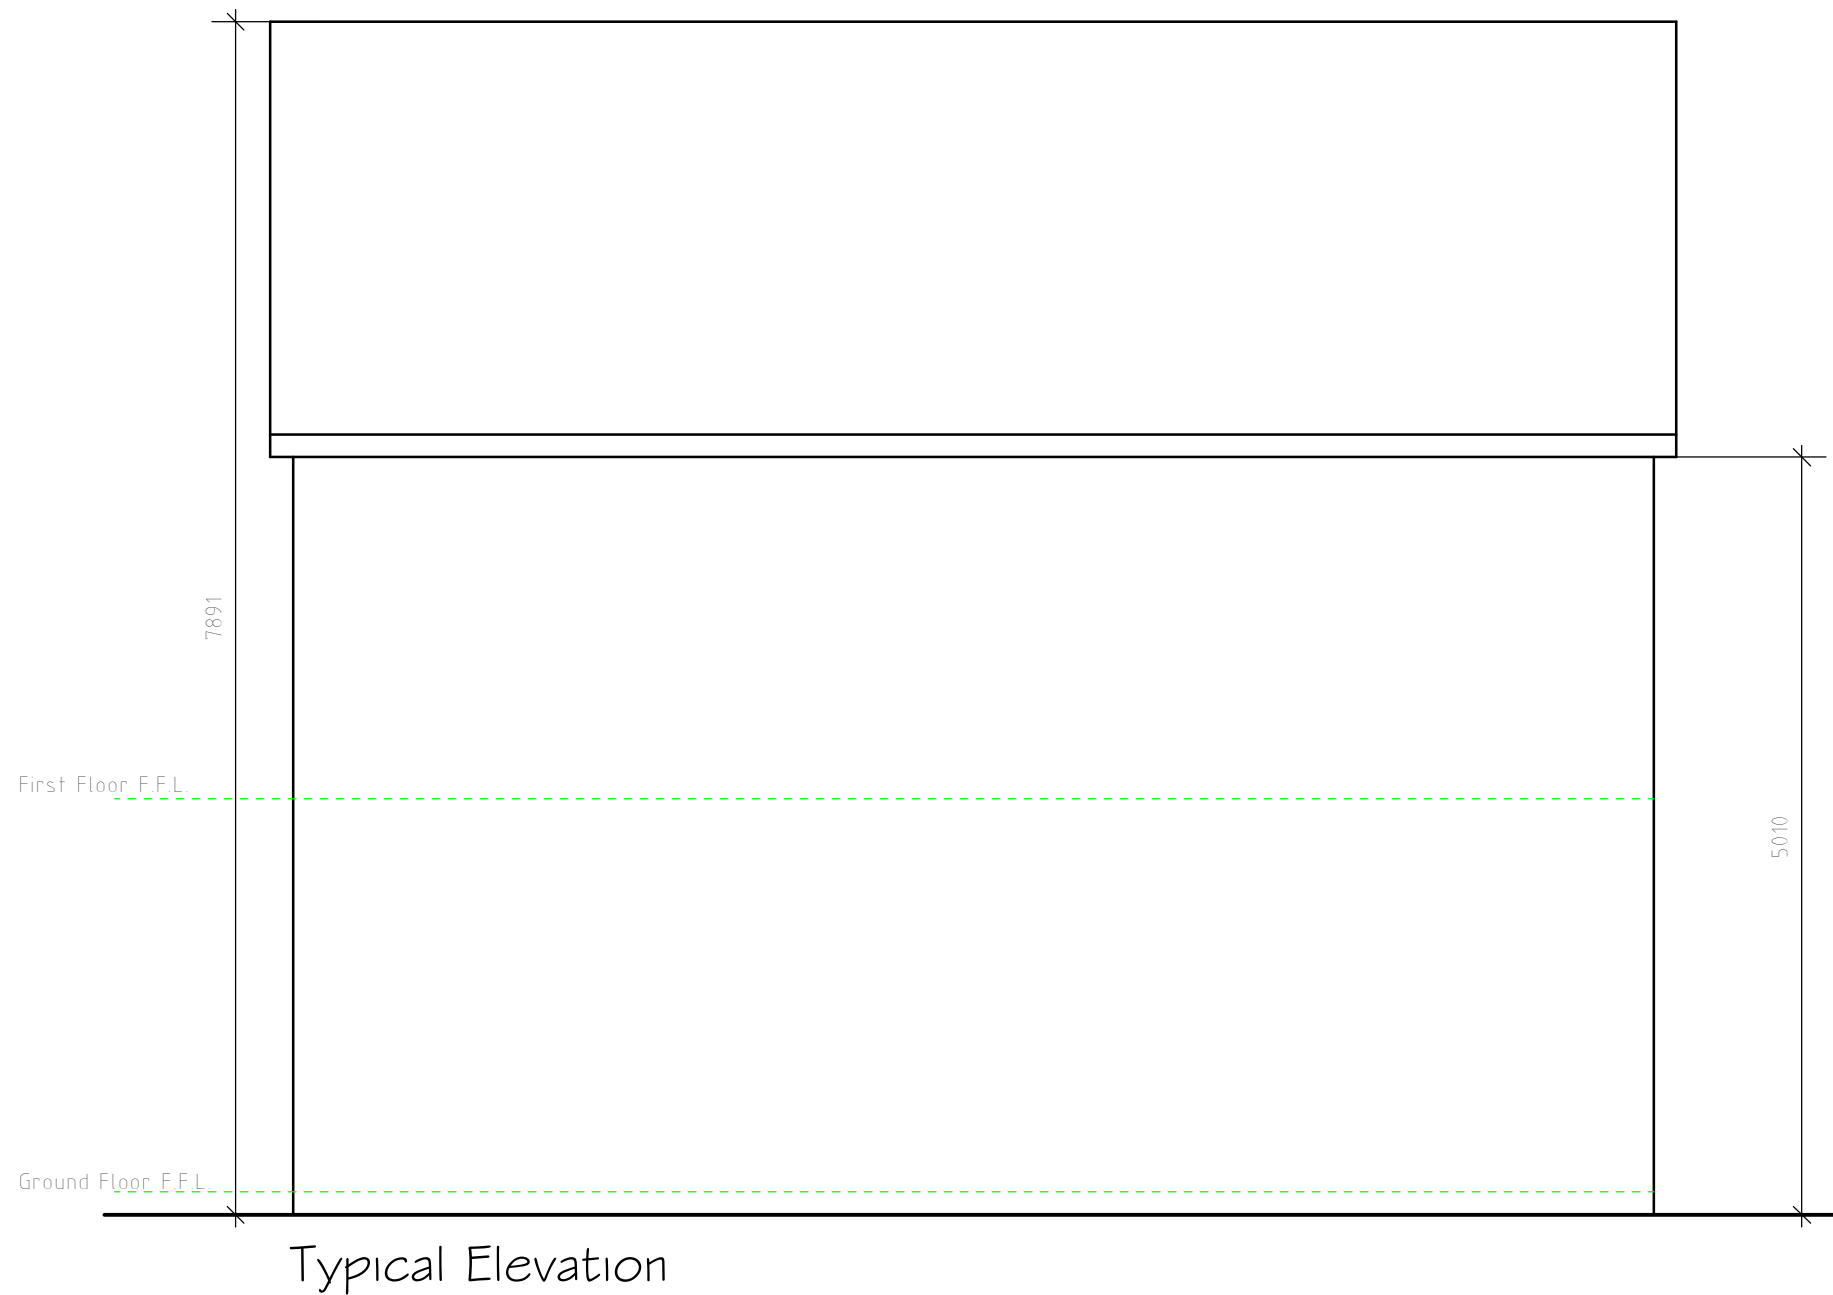

Rev	Date	Detail	Initial

Project:
Proposed residential development on land to the rear of Isfryn, Queen Street, Rhos, Wrexham. LL14 1TB

Title: Planning: Typical Elevation	Scale: (A3) 1:50
--	---------------------

Drawn By: S.Hatherall	Date: Feb 2022
Drawing No: G085/003	Sheet: 1 of 1





Office 3K4,
Redwither Business Tower,
Wrexham. LL13 9XT
Tel: 01978 356500
www.blueprintarchitectural.com