


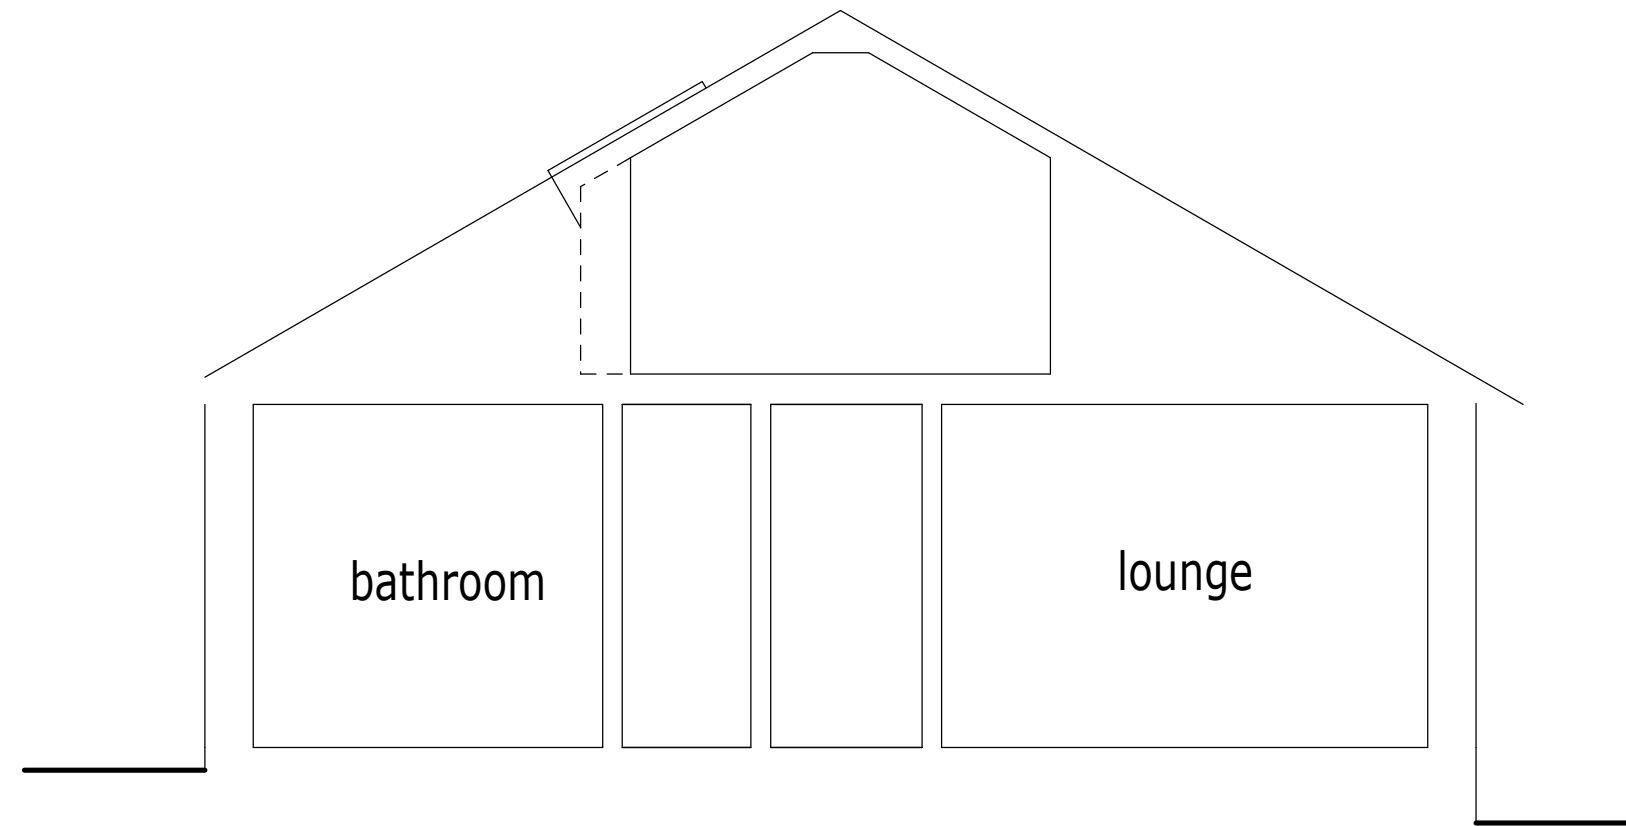


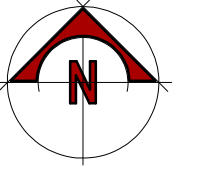


EXISTING SECTION THRO BEDROOM 1.

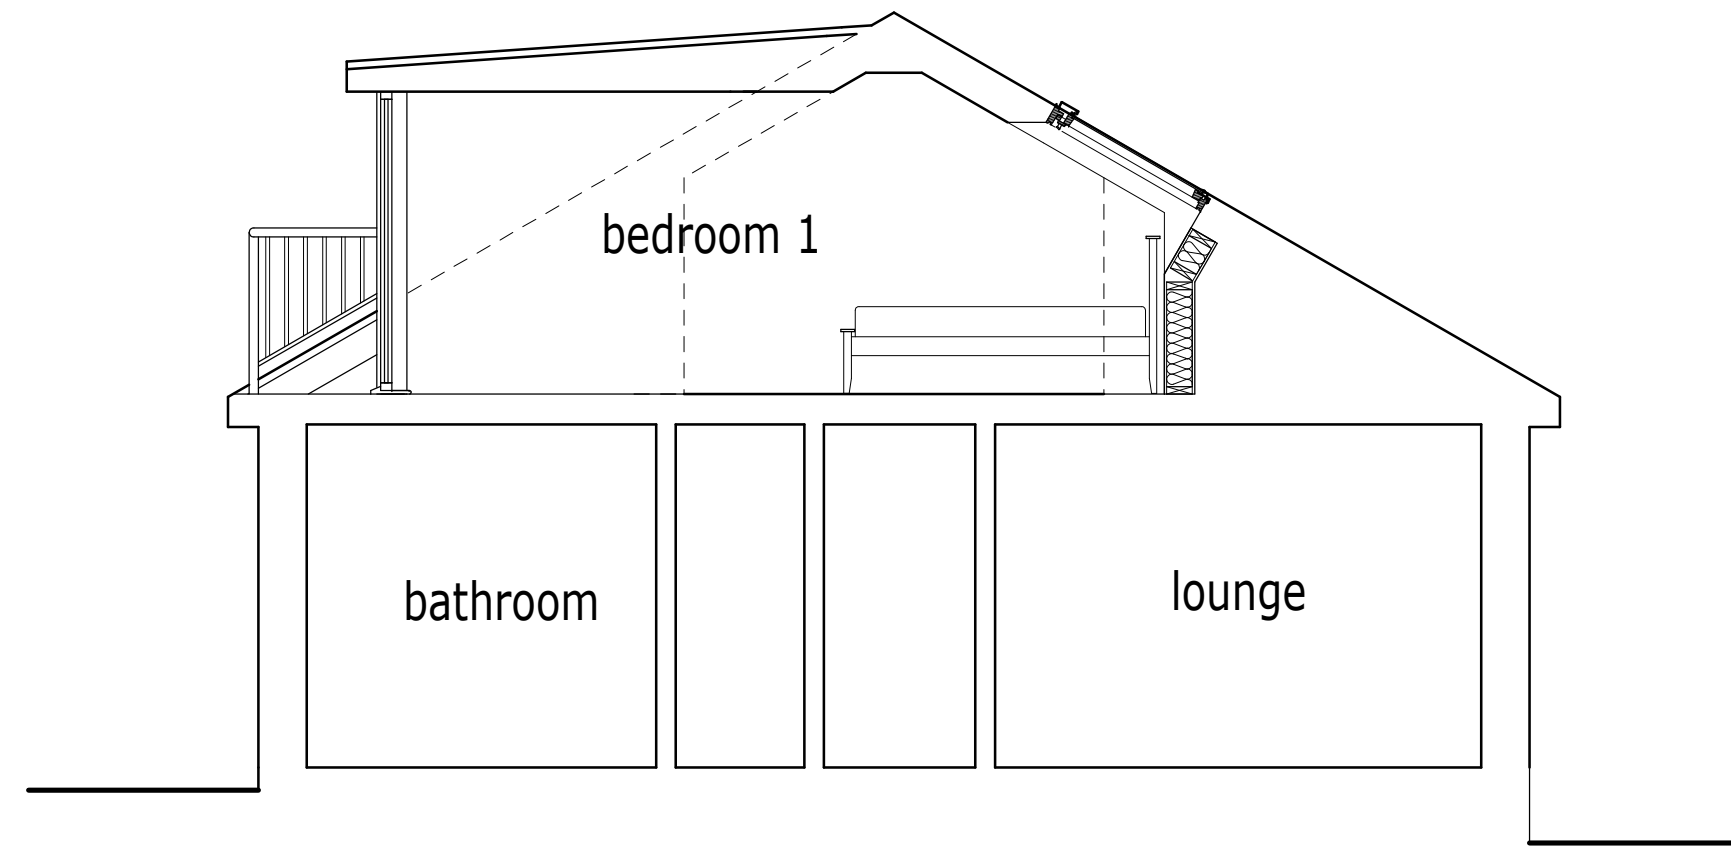

PROPOSED SECTION THRO BEDROOM 1.

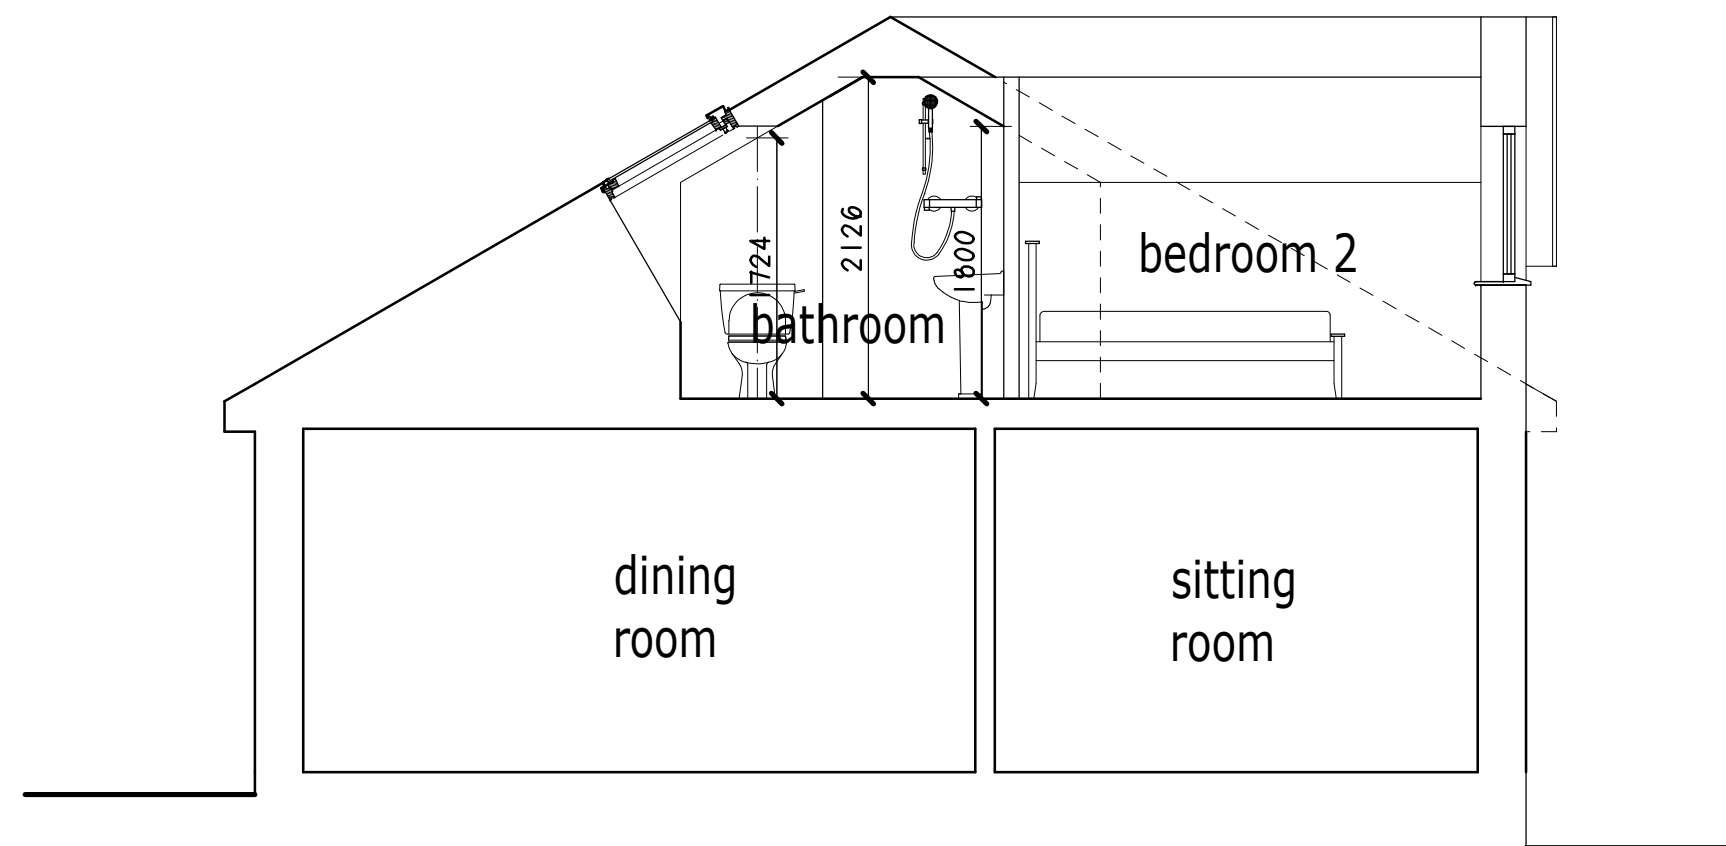

PROPOSED SECTION THRO BATHROOM / BEDROOM 2.

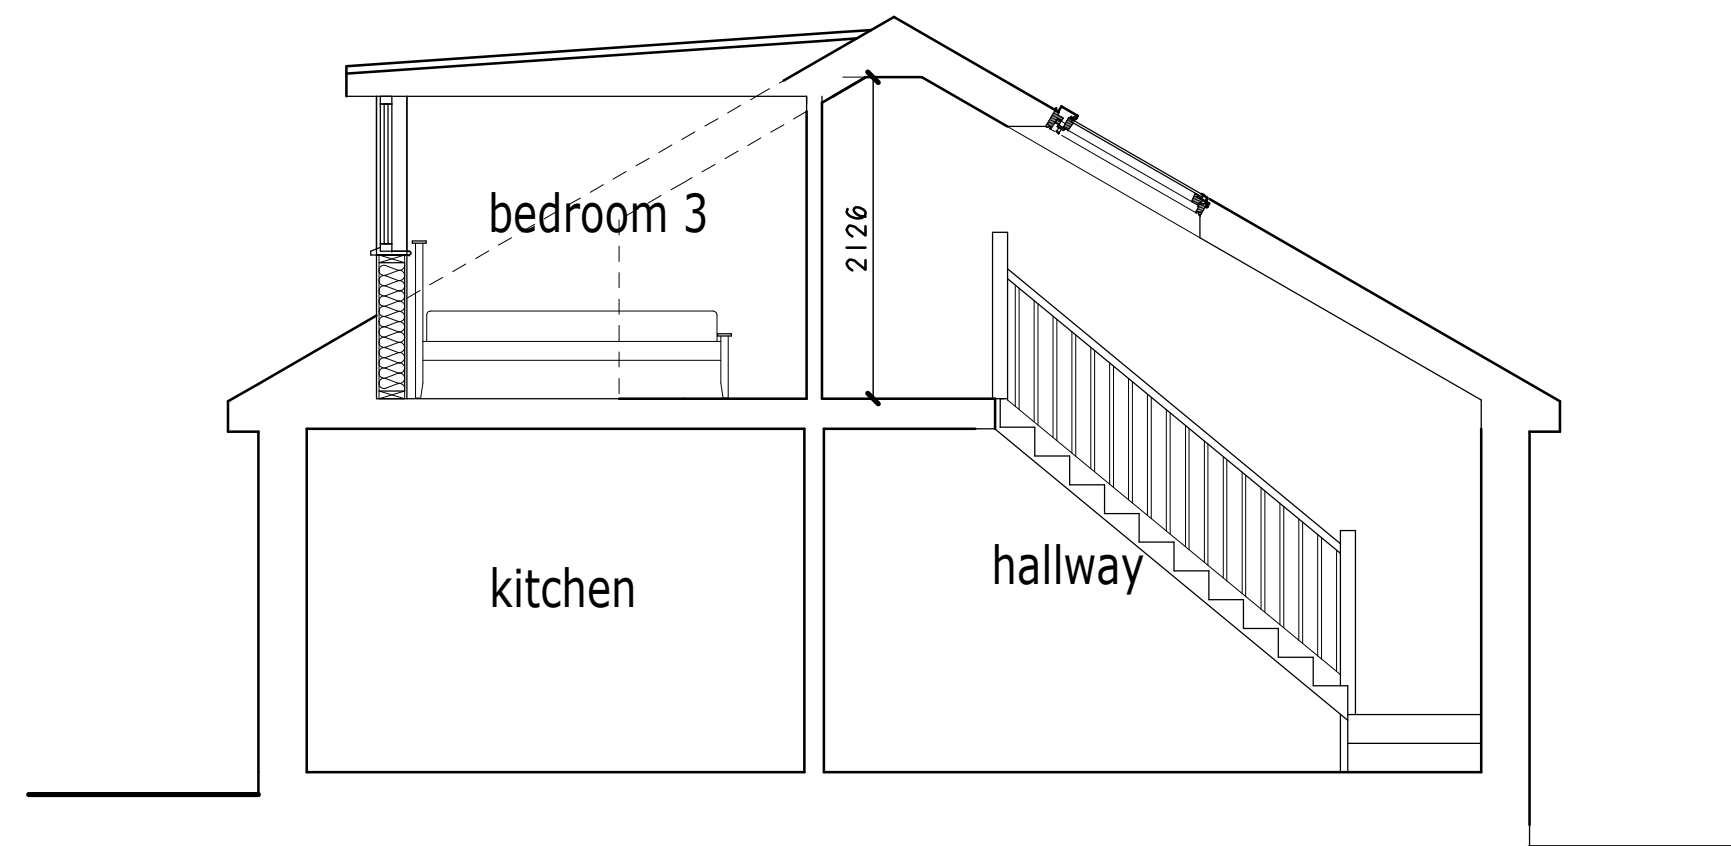

PROPOSED SECTION THRO BEDROOM 3.

Project. PROPOSED EXTENSION & ALTERATIONS to BEVERLEY, GATE ROAD, FRONCYSYLLTE, LLANGOLLEN, LL20 7RH.	
Client. Mr & Mrs T. ROBINSON.	
Title. EXISTING & PROPOSED CROSS SECTIONS.	
Drawing No. 10538.05.dsj	
Date. July 2021.	Scale. 1:50@A2.
D.S. Jones & Co. Architectural & Planning Consultants. The Studio, 26, Prospect Drive, Coedpoeth, Wrexham, LL11 3PE. Tel : 01978 750195 / 07880 874522. E : dsjonesandco@live.co.uk	