



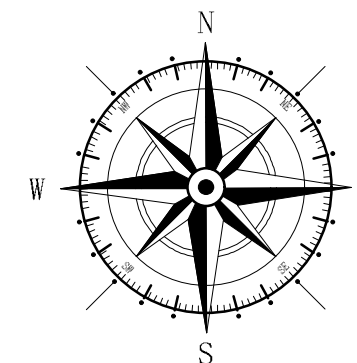

A	04/22	Design Amends	D.J.E
Rev	Date	Detail	Initial

Project: Proposed alterations at Cae Brymer Farm, Bowling Bank, Wrexham, LL13 9RL	
Title: Planning: Landscaping Plan	Scale: (A3) 1:200

Drawn By: D.J.Edwards	Date: Sept 2021
Drawing No: E072/006	Sheet: 1 of 1

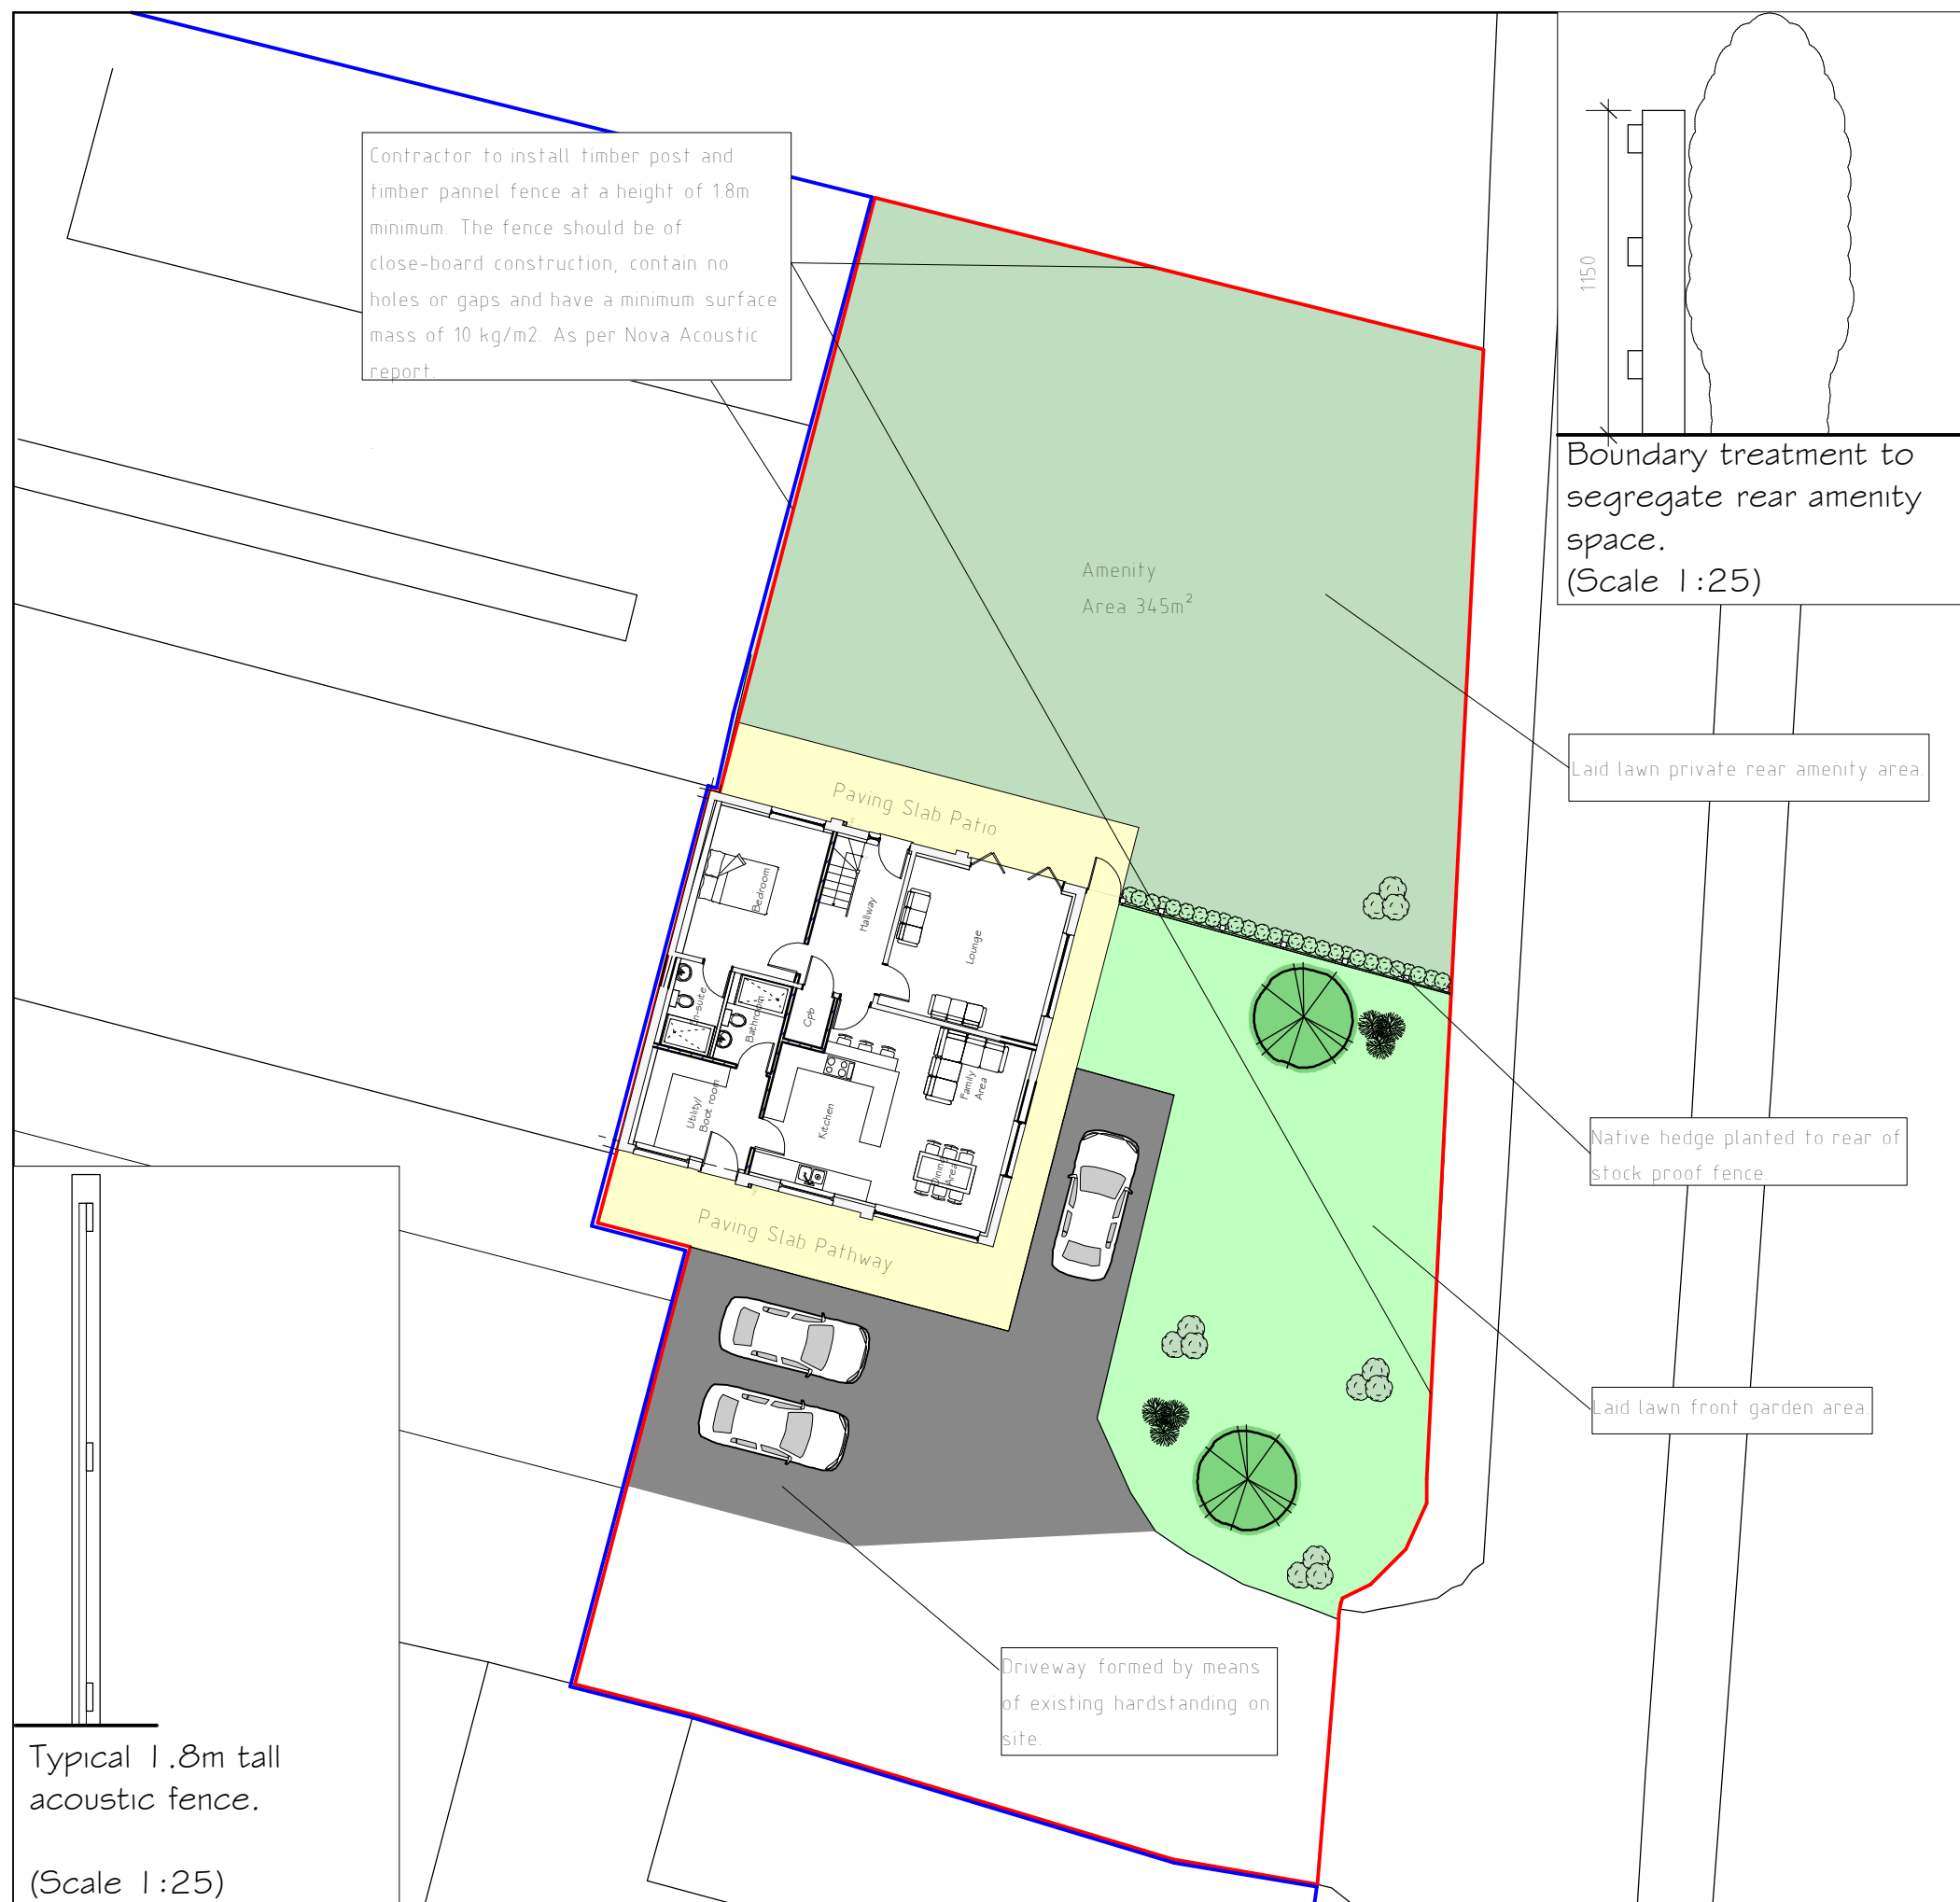



Office 3K4,
Redwither Business Tower,
Wrexham. LL13 9XT
Tel: 01978 356500
www.blueprintarchitectural.com
© copyright all rights reserved

Landscaping Plan 1:200