


ROOF TILES, FASCIA AND RAIN WATER AS BUILT ON SITE

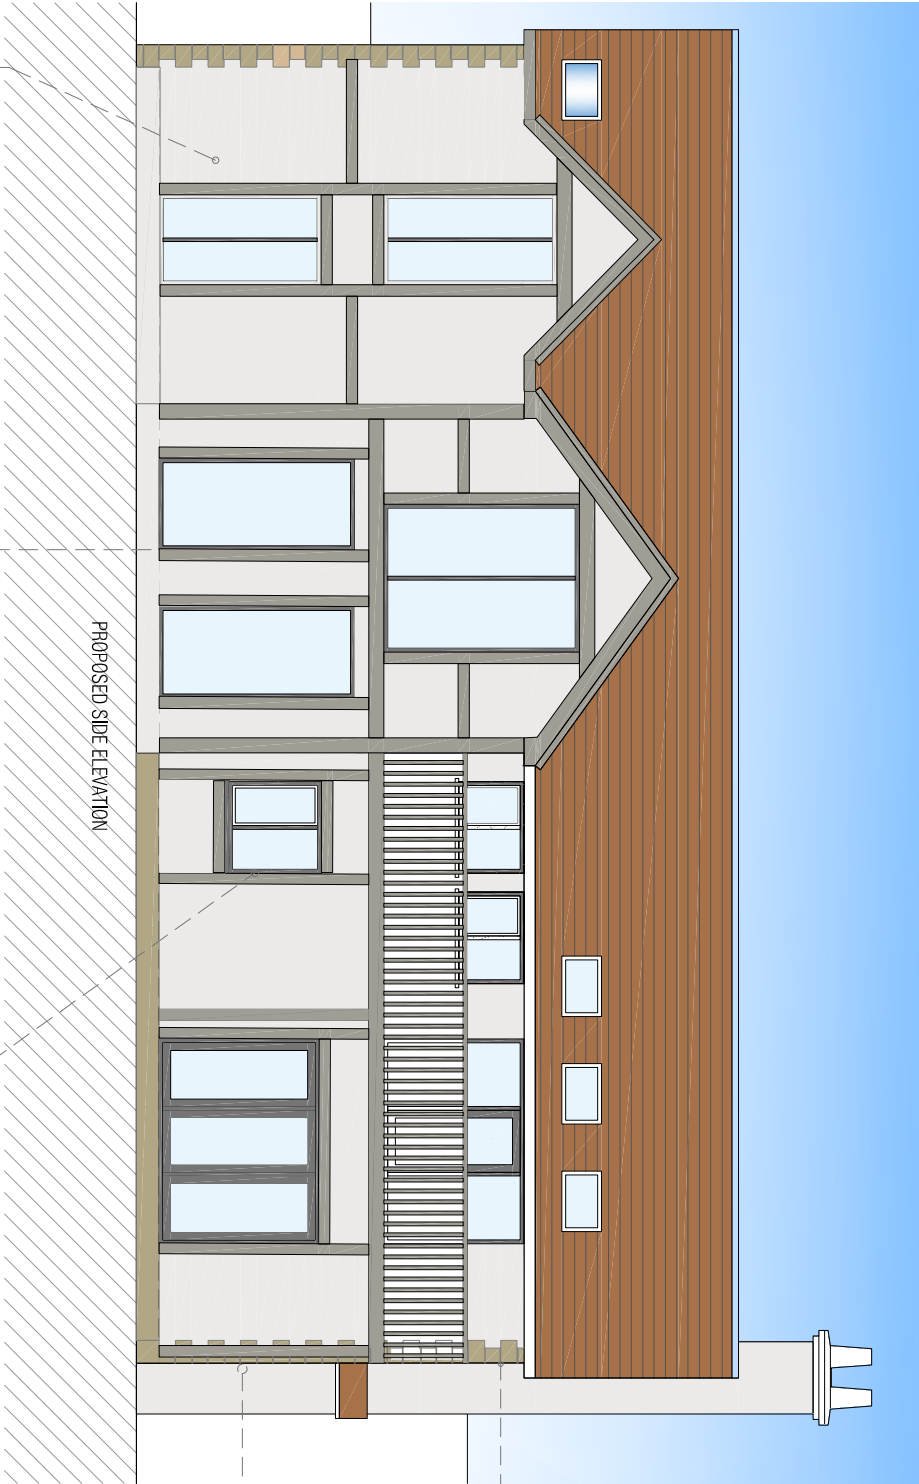

PROPOSED SIDE ELEVATION



TIMBER PANELS, COLOUR, DIC 546



RENDER: ACRYLIC THROUGH COLOUR, CHALK (WEBER MONOCOUGH)

UPVC DARK GREY COLOUR WINDOWS/ DOORS



QUOIN AS EXISTING



Project: LAND ADJACENT TO DDOL-HIR, GLYN CERNIG

Drawing Title: MATERIAL BOARD

Client: WESTBURY GARDENS LTD

Scale: 1:100 @A3

Date: DECEMBER 2022

Drawn: ZU

Checked: SA

Project No: 21106

Drawing No: A 510

Revised:

