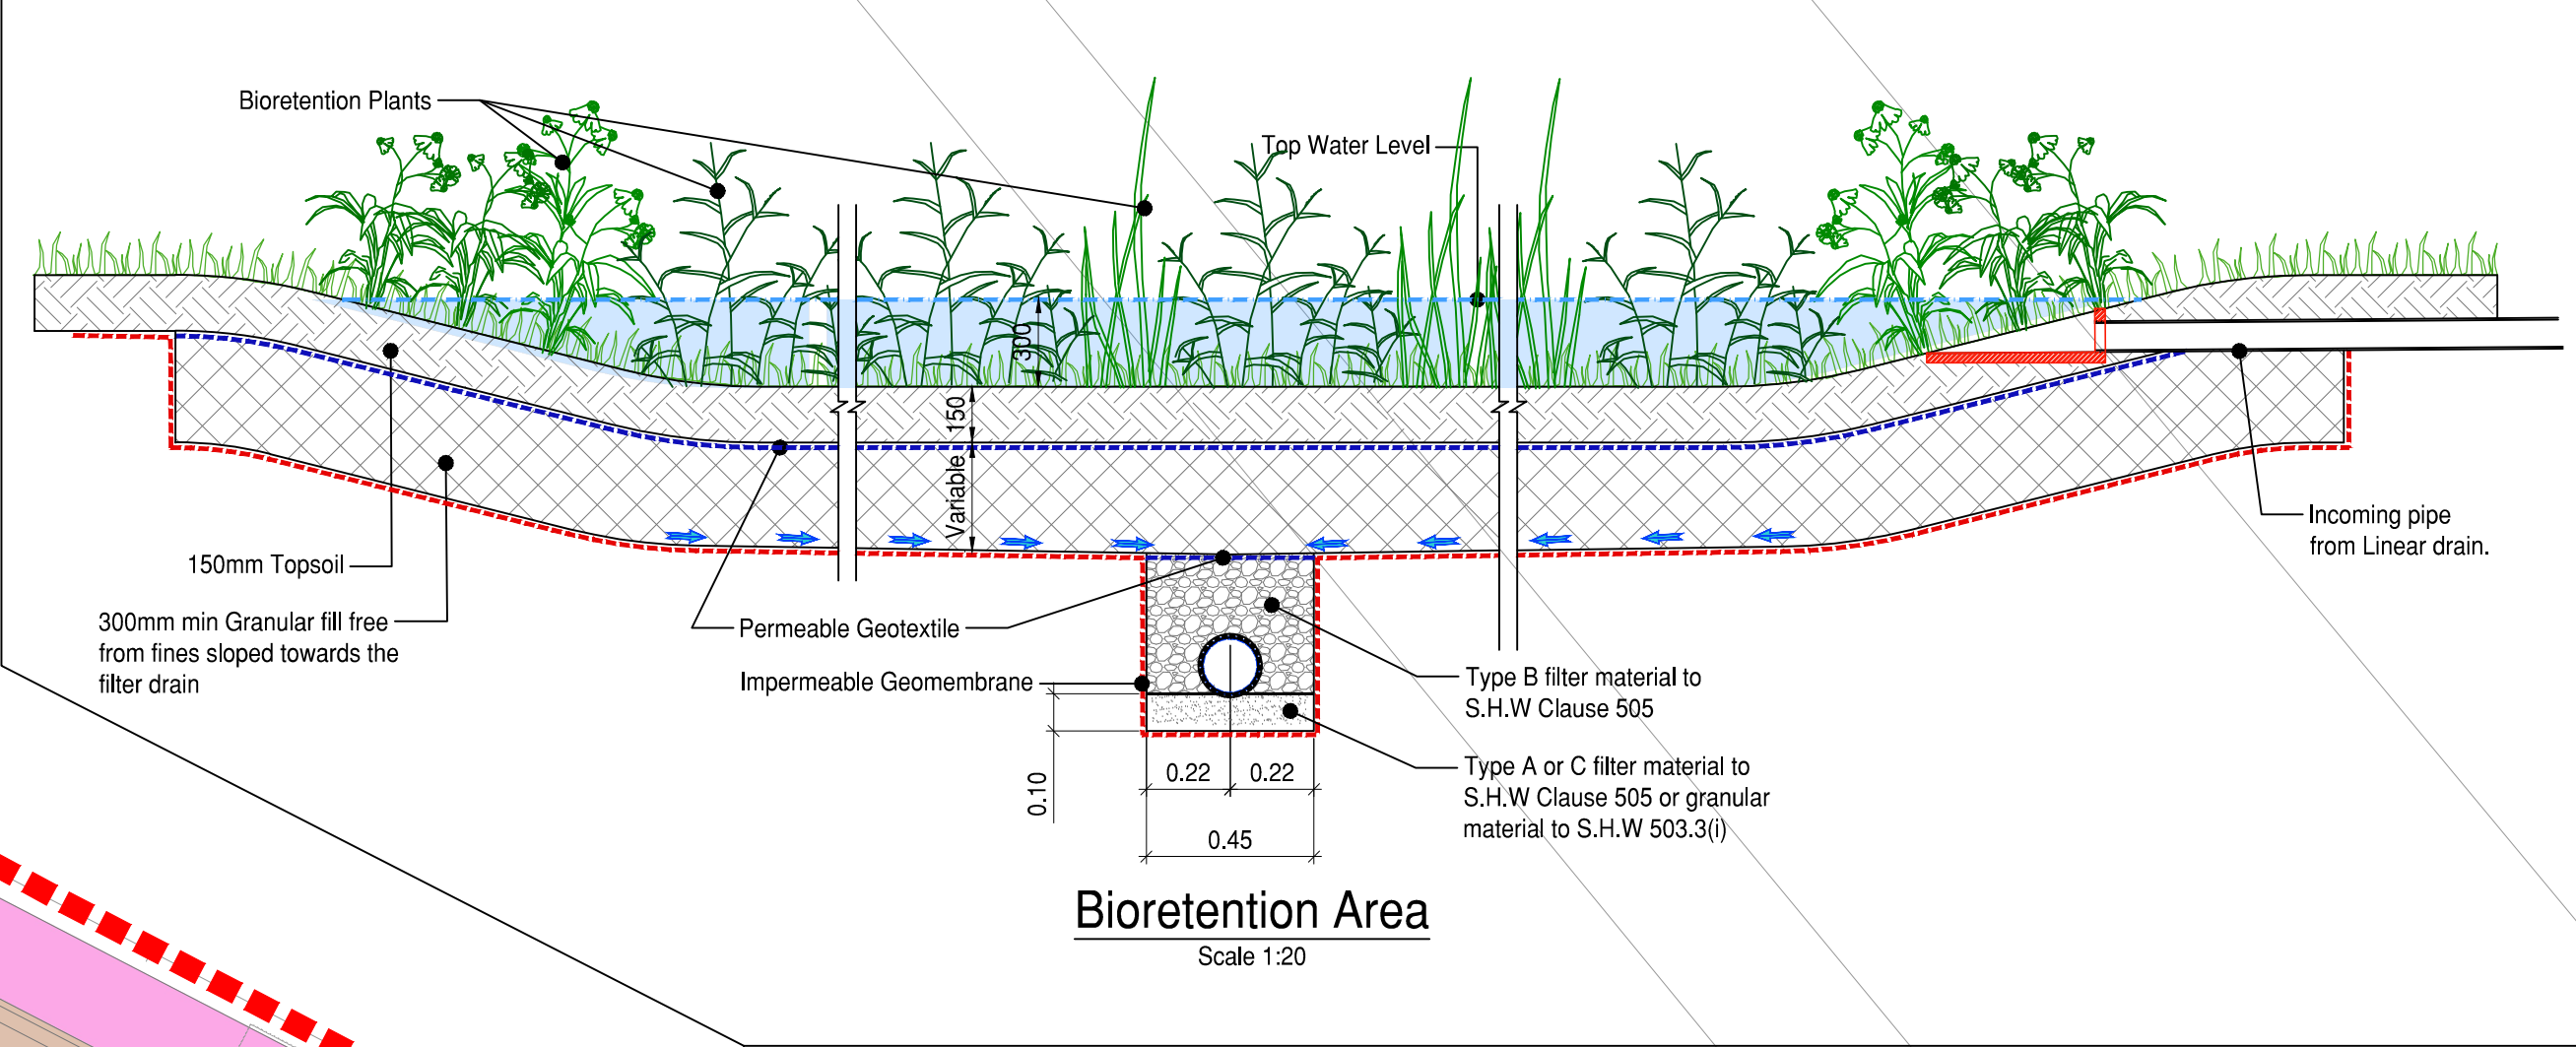




Safety, Health & Environmental Information:

In addition to the hazards and risks normally associated with the types of work detailed on this drawing, please

note the significant hazards identified by symbols below,

 INDICATES A RESIDUAL RISK
AS A WARNING

 INDICATES A RESIDUAL RISK
FOR INFORMATION

and described below:

Construction/Maintenance/Cleaning/Demolition

Refer to drawing RRN-BML-ERD-ZR-DD-C-0XXX

General Notes:

1. Do not scale from this drawing.
2. All dimensions are in meters (m), all levels in metres (m) unless noted otherwise.
3. Discrepancies or omissions are to be reported to the Engineer prior to work commencing.
4. Materials and workmanship are to comply in all respects with current British Standard Specifications, Codes of Practice, and Building Regulations Approved Documents.
5. The copyright of this drawing is vested in the Engineer and must not be copied or reproduced without written consent.
6. The Contractor is to check and verify all building and site dimensions, levels and sewer invert levels at connection points before work commences.
7. This drawing is to be read in conjunction with all relevant specifications and drawings issued by the Engineer, Architect and other Specialists.
8. Details and locations of existing services are based on the Topographical Survey and Utility Records received from Third Parties and Service Providers respectively, and should be considered indicative and approximate only. The existing services shown on drawings may not be exhaustive. The Contractor shall use Trial Pits and other approved methods to accurately locate and verify the positions and depths of all existing services before commencement of works on site.

Key:

	Proposed Site Boundary
	Proposed Two industrial units
	Proposed permeable pavement
	Proposed footways
	Proposed access road and yard
	Existing buildings

PRELIMINARY DRAWING

This drawing is not to be used for construction

P01	DH	AM	15/11/21	Preliminary Issue - For Information only
Rev	By	Chk'd	Date	Description

Client



BarnsleyMarshall Limited
1 Birch Court
Blackpole East
Worcester
WR3 8SG

Tel: 01905 330550
Email: design@barnsleymarshall.co.uk

Project

R&R Engineering
Wrexham Industrial Estate

Drawi

Setting Out Details

Drawn by	DH	Date	29/04/21
Checked by	AM	Date	29/04/21

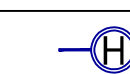
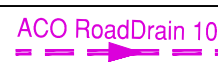
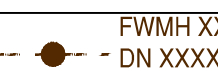
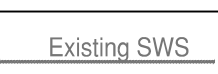
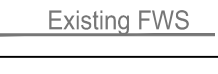
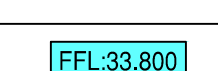
 
RRN-BML-ERD-ZZ-DR-C-0103

BML Job No.

1017-01

Drawing Scale at A1: 1:200

CAD Filename:

Drainage Key	
	Proposed Surface Water Sewer
	Proposed Surface Water Manhole
	Proposed Surface Water Inspection Chamber
	Proposed Ridgiform Separate Catchpit
	Proposed DN150 RWP and Gully Connection
	Proposed Road Gully, refer to drawing RAN-BML-ERD-ZZ-DR-C-0501 for details.
	Proposed Hydro-brake Chamber. Refer to drawing RAN-BML-ERD-ZZ-DR-C-0501 for details.
	ACO RoadDrain 100 or similar approved
	Permavoid Diffuser Unit
	Proposed Foul Water Sewer
	Proposed Foul Water Manhole
	Proposed DN150 SVP
	Existing WW Surface Water Sewer
	Existing on-site Foul Sewer
	Site Boundary
	Assumed Finished Floor Level