



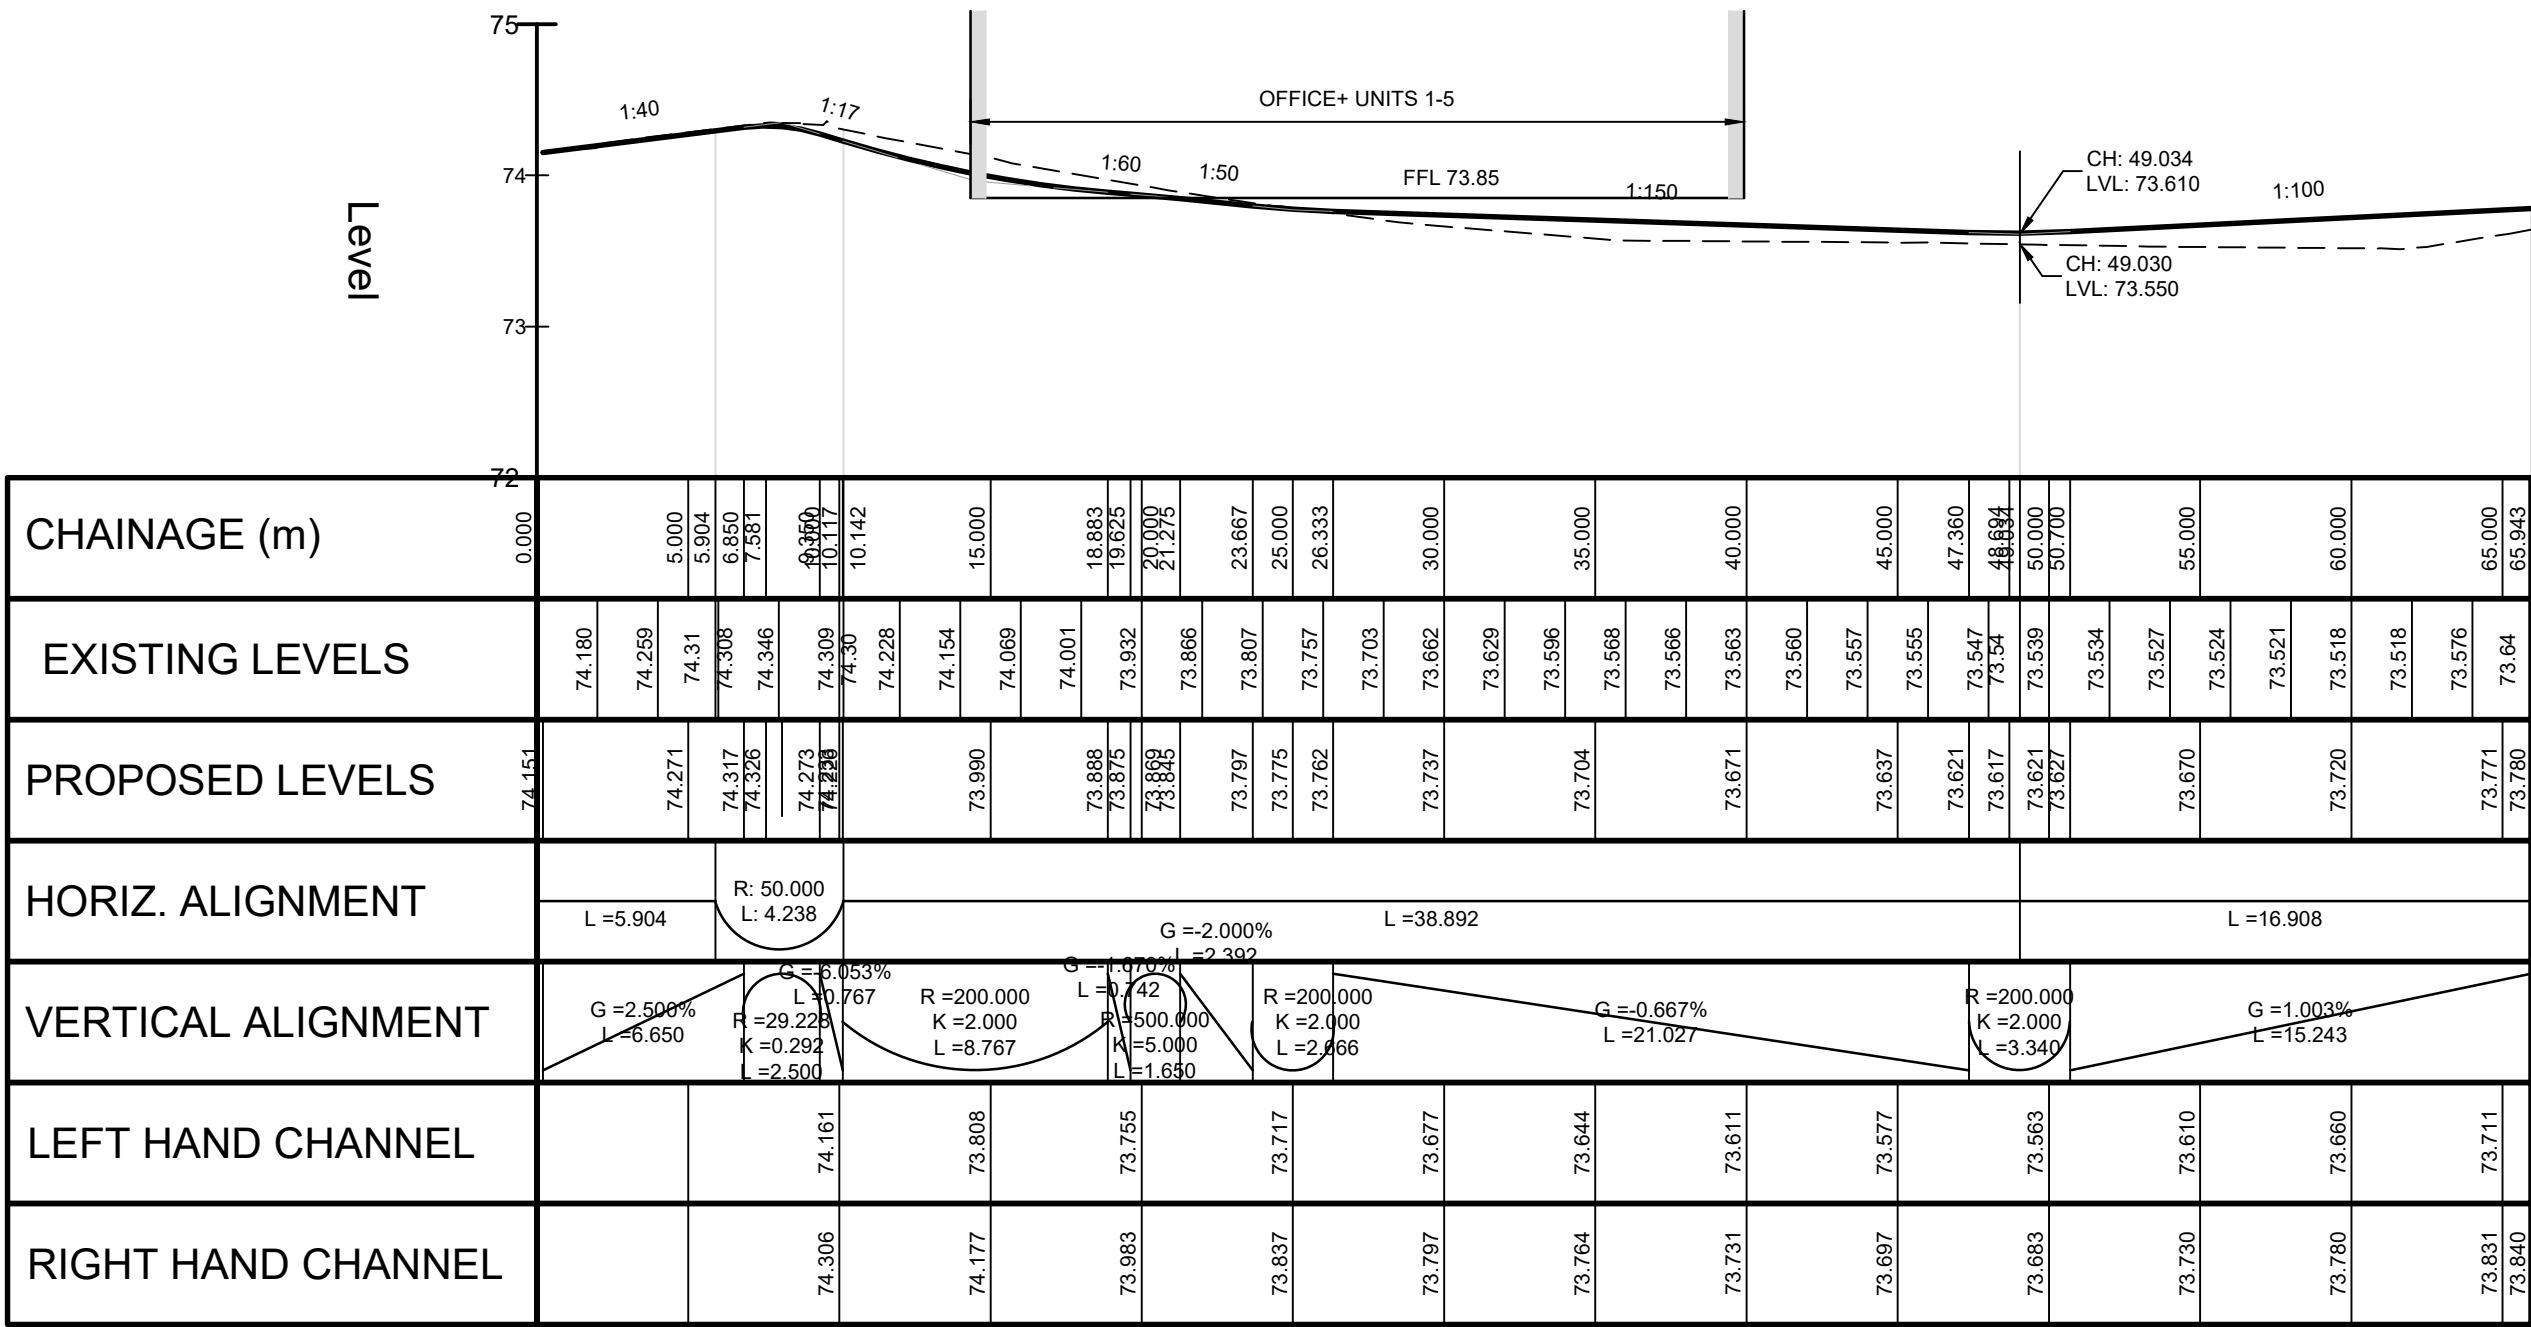

ROAD1 HA VA
SCALE: H 1:250,V 1:50

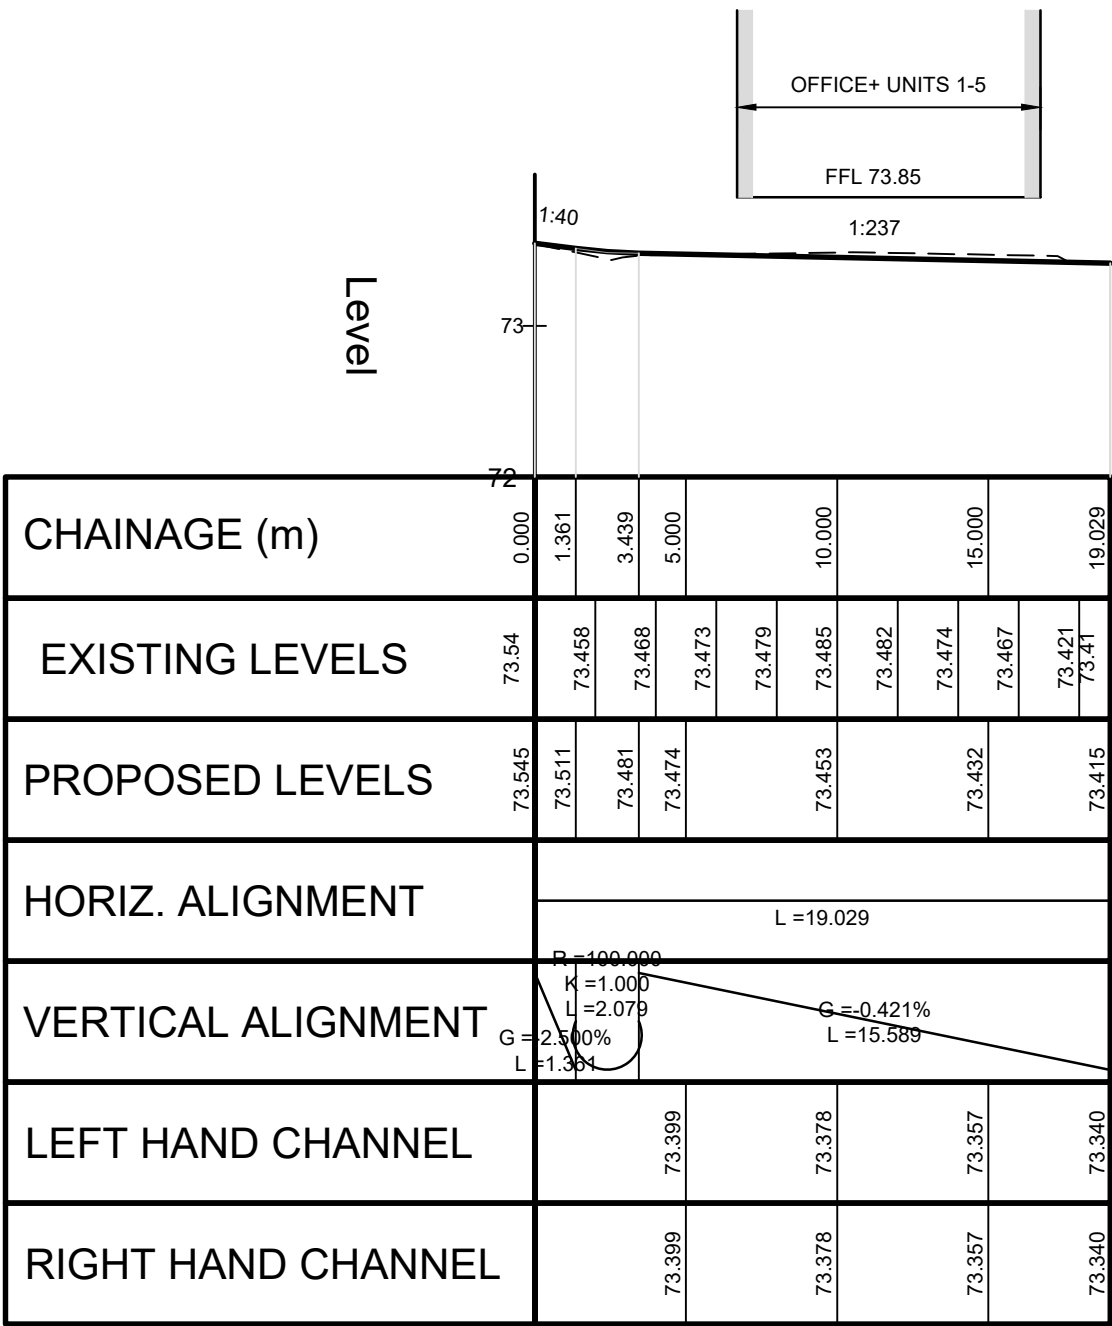

ROAD 2 VA
SCALE: H 1:250,V 1:50

- NOTES
- ALL DIMENSIONS IN MILLIMETERS & ALL LEVELS IN METERS UNLESS NOTED OTHERWISE ON THE DRAWING
 - ALL THIS DRAWING IS TO BE READ IN CONJUNCTION WITH ALL OTHER RELEVANT ENGINEERS AND ARCHITECTS DRAWINGS AND RELEVANT SPECIFICATION CLAUSES
 - ALL WORKS IN ACCORDANCE WITH SPECIFICATION FOR HIGHWAYS WORKS
 - LOCATION OF ALL EXISTING SERVICES TO BE CONFIRMED BY CONTRACTOR
 - LEVELS ARE BOTTOM OF KERB UNLESS NOTED OTHERWISE

PROPOSED VERTICAL ALIGNMENT
EXISTING GROUND PROFILE

REV	DATE	DESCRIPTION	BY	CHK	APP
REVISIONS					

STATUS
PRELIMINARY



PROJECT

Ty Nos Redevelopment
Holt Road, Wrexham

TITLE

Road Vertical
Alignments



DRAWN	LI	CHECKED	AC	PASSED	AC
DATE	02.09.21	CLIENT'S REF.			
SCALE AT A1	1:250	AUTOCAD REF. 20269/406			
DRAWING No. 20269/406					REVISION