


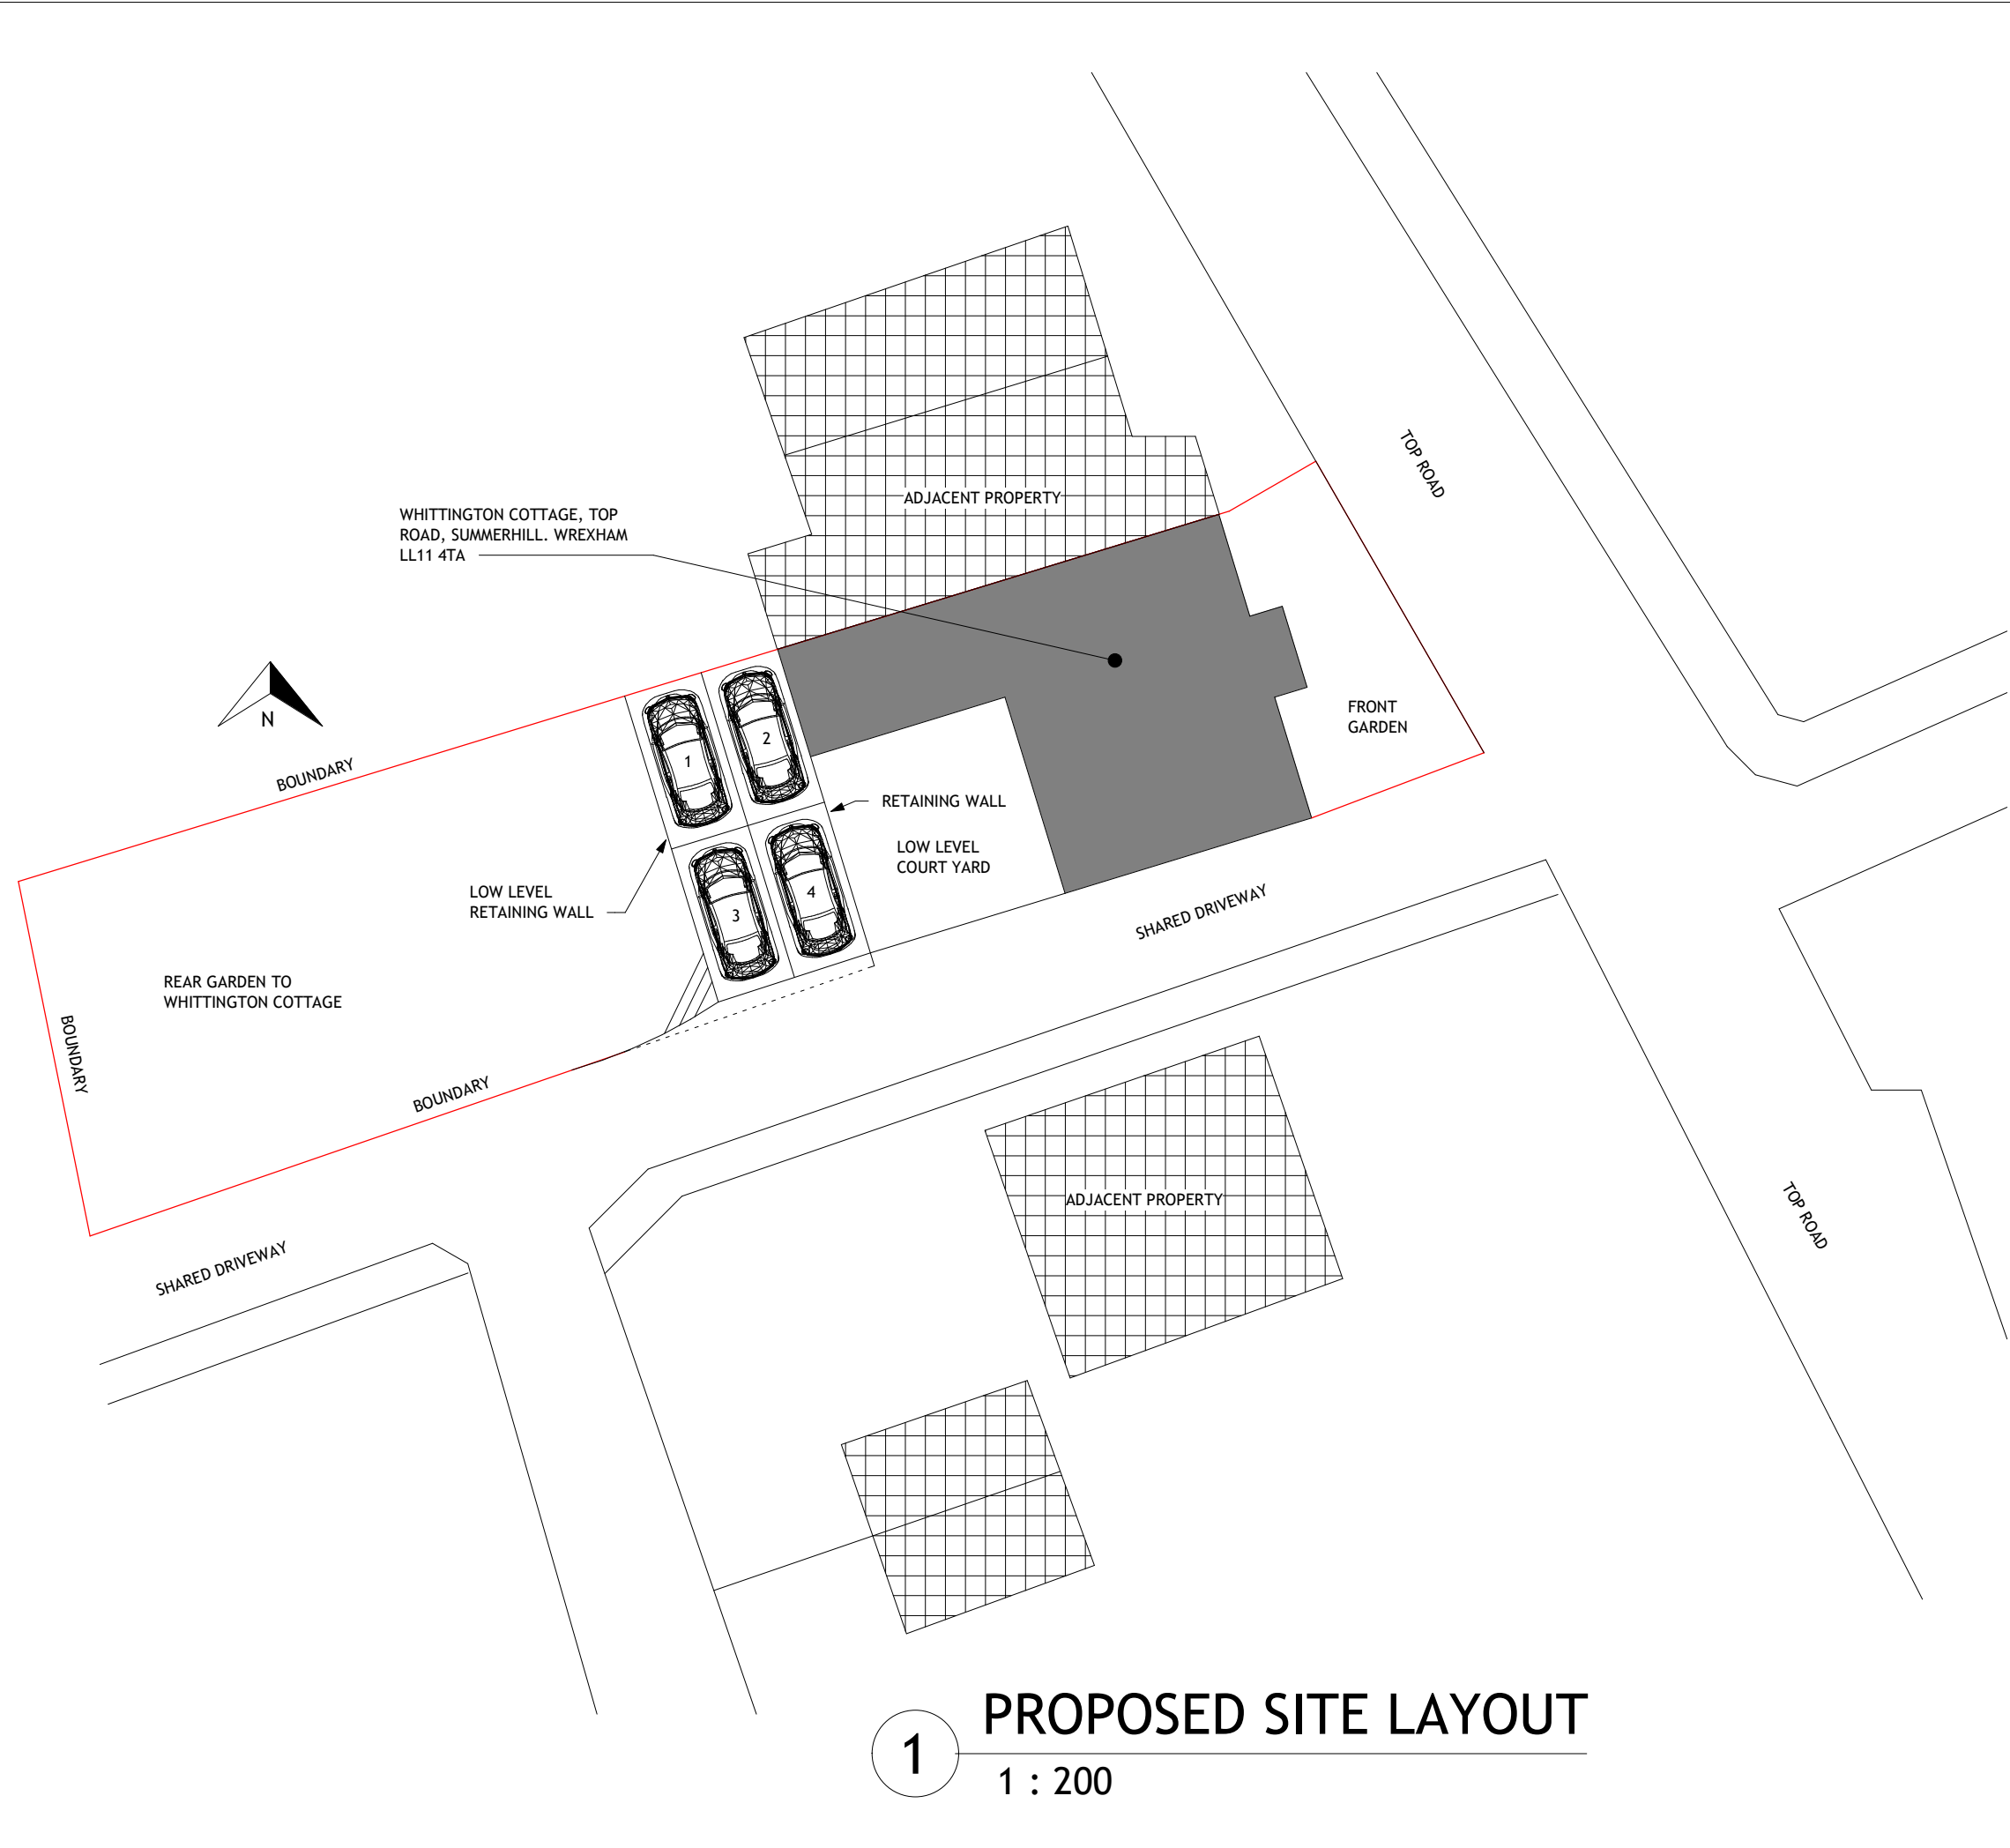

FOR CONSTRUCTION
PURPOSES DO NOT SCALE

P1	ISSUED FOR COMMENT	02/08/20
DRAWING STATUS: PLANNING APPROVAL		
CLIENT: Mr & Mrs D. RAWLINSON		
PROJECT: PROPOSED GRD, 1st & ROOF ALTERATIONS TO, WHITTINGTON COTTAGE, TOP ROAD, SUMMERHILL LL11 4TA		
TITLE: PROPOSED SITE LAYOUT		
	DRAWN BY: CAD	DATE: FEB. '20
SCALE: @A3 1 : 200	DRAWING No: 06	REV: P1