


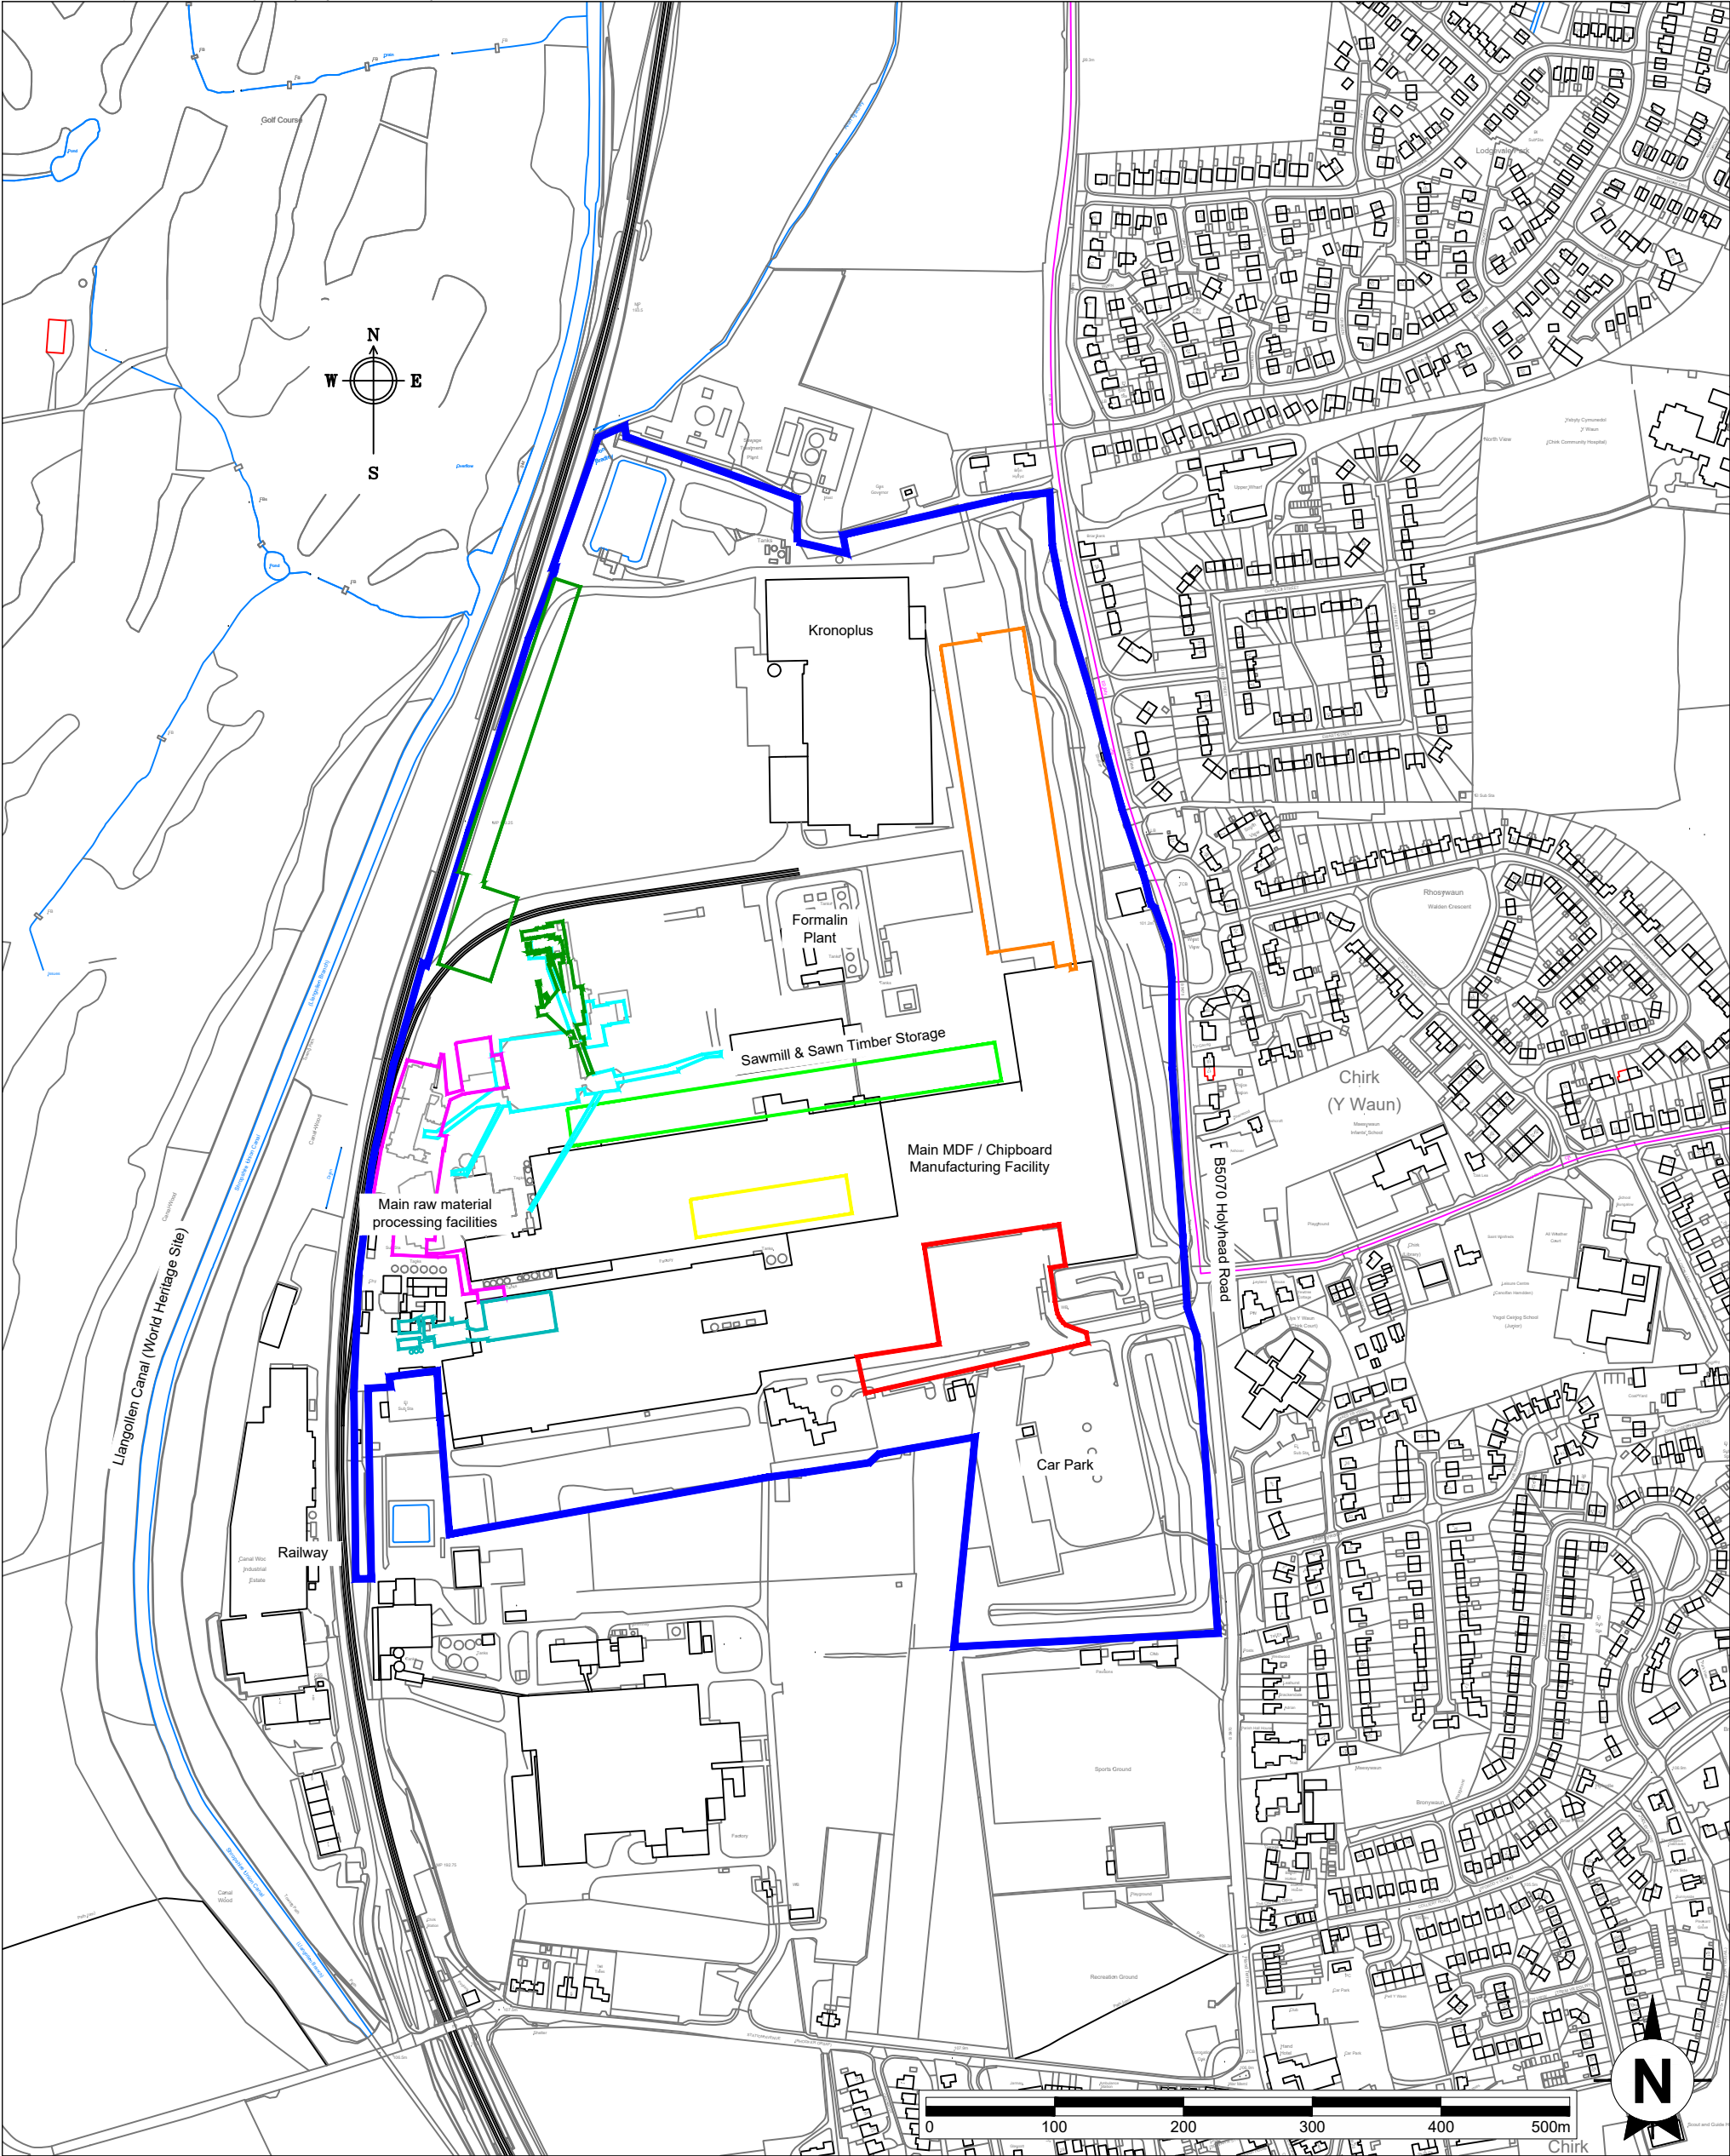

axis Application Boundary Kronospan Site Boundary Melanine Facing Press Hall (APP/H6955/A/16/315368) - Constructed RCF Grading & Storage Facility (P/2016/0219) - Constructed Woodchip Preparation and WESP Dryer (P/2017/0416) - under construction Log Delivery System and Chipping & Flaking System (P/2017/0699) - Part Constructed Raw Board Storage (APP/H6955/A/18/3193142) - awaiting construction Oriented Strand Board Facility (APP/H6955/A/19/3227571) - awaiting construction North East Warehouse (P/2021/0725) - awaiting construction	KRONOSPAN WAREHOUSE Figure 2 Annotated Plan Scale1:5000@A3 DateFebruary 2022
---	---