




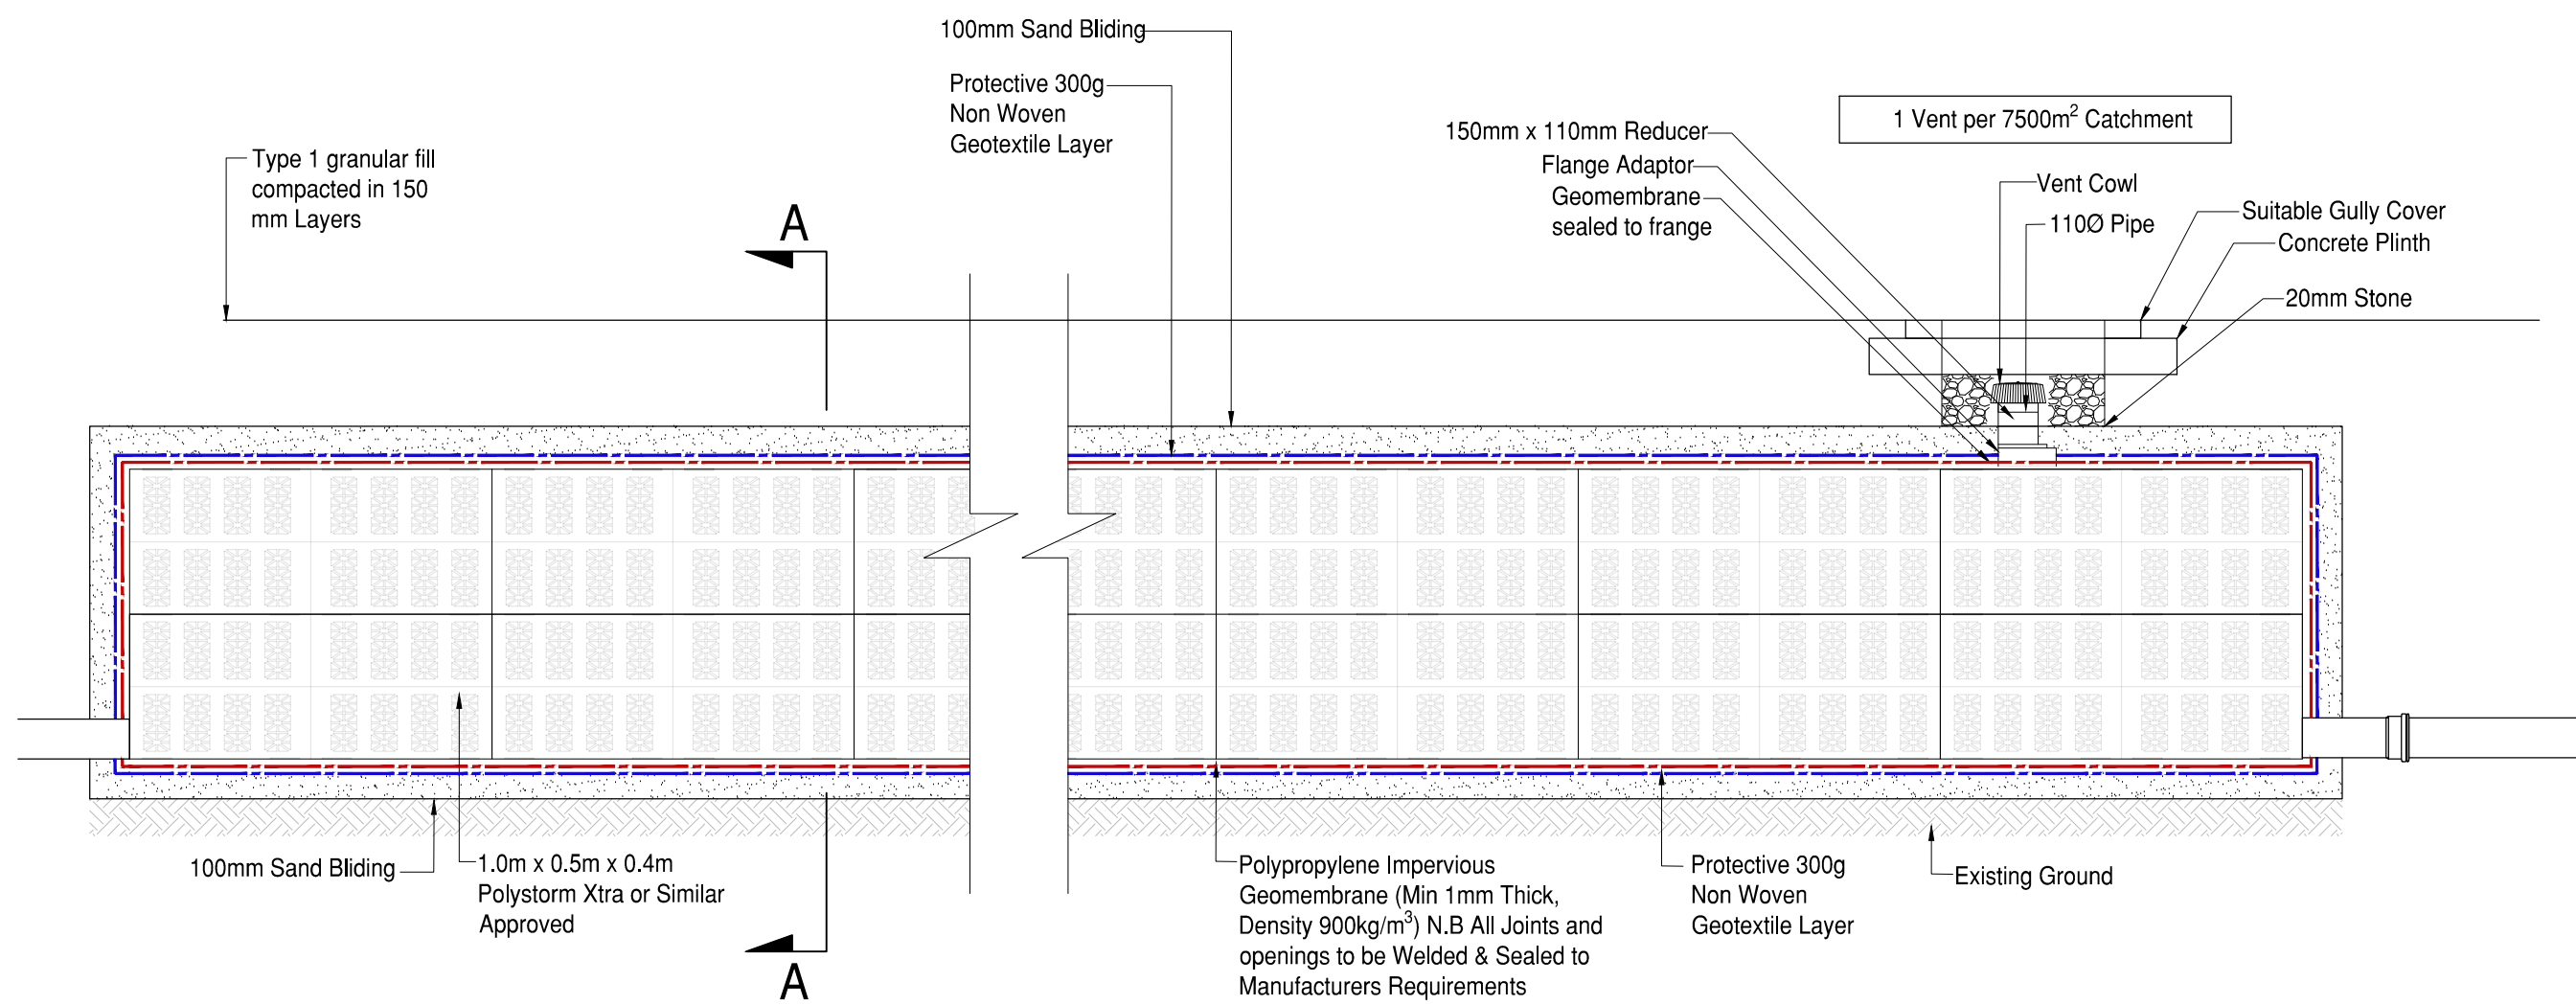



Typical Cellular Storage Tank
Scale 1:20

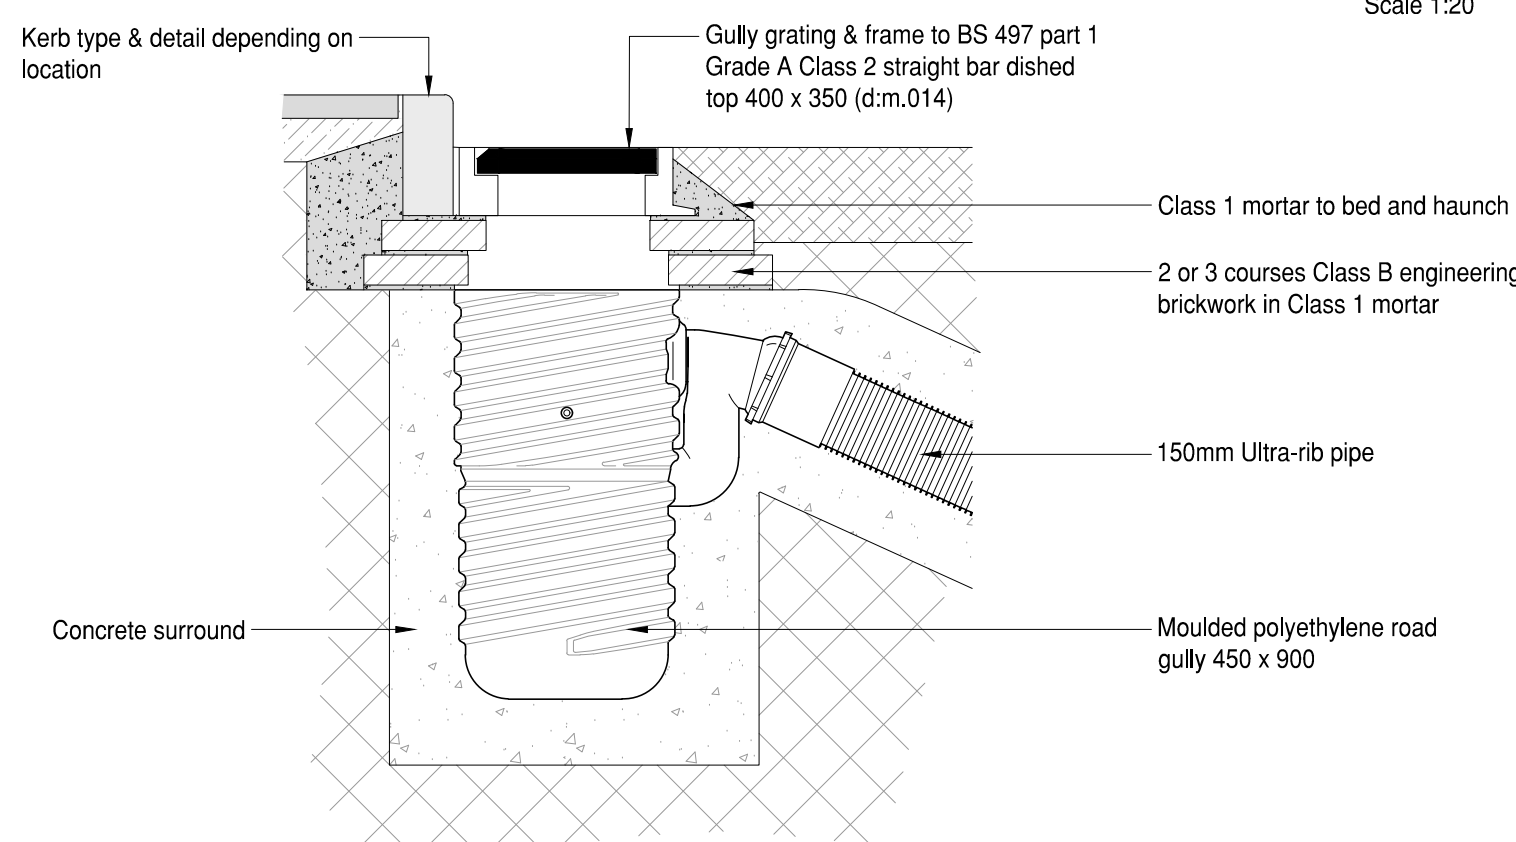


Gully Detail
NTS

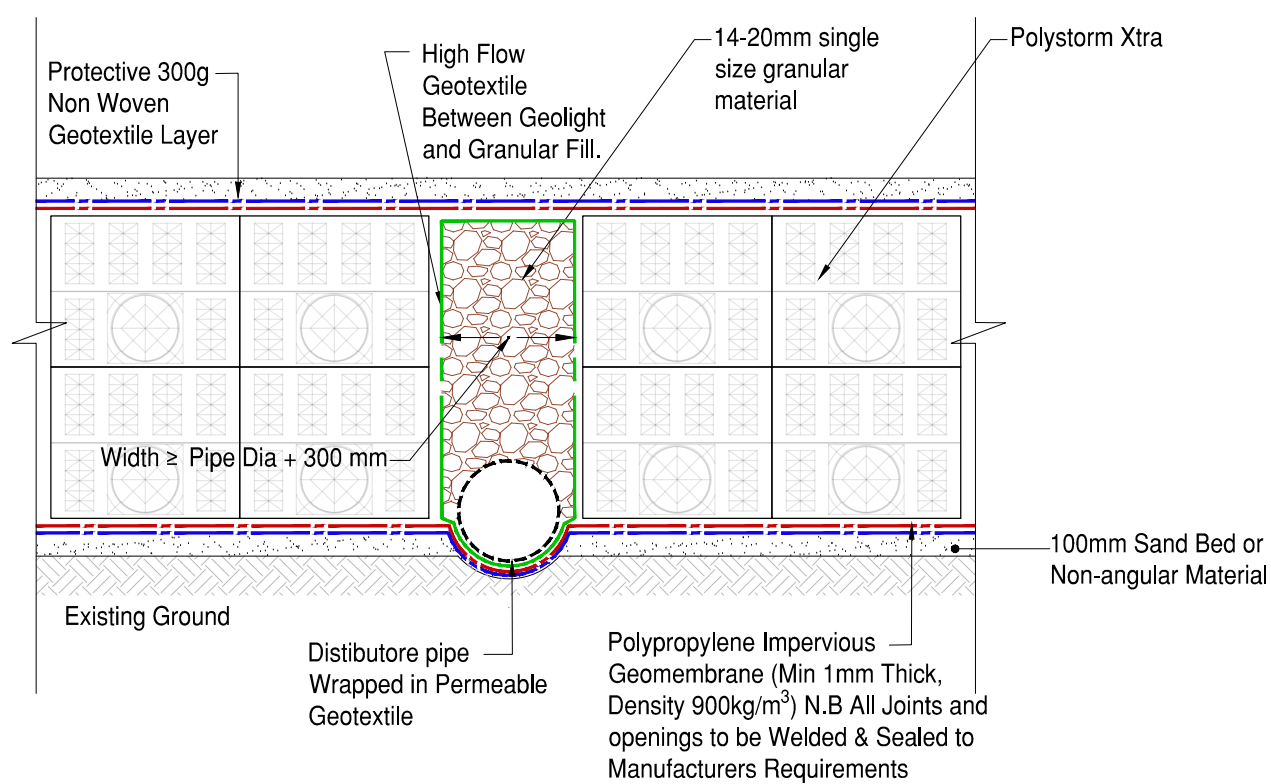


Section A-A

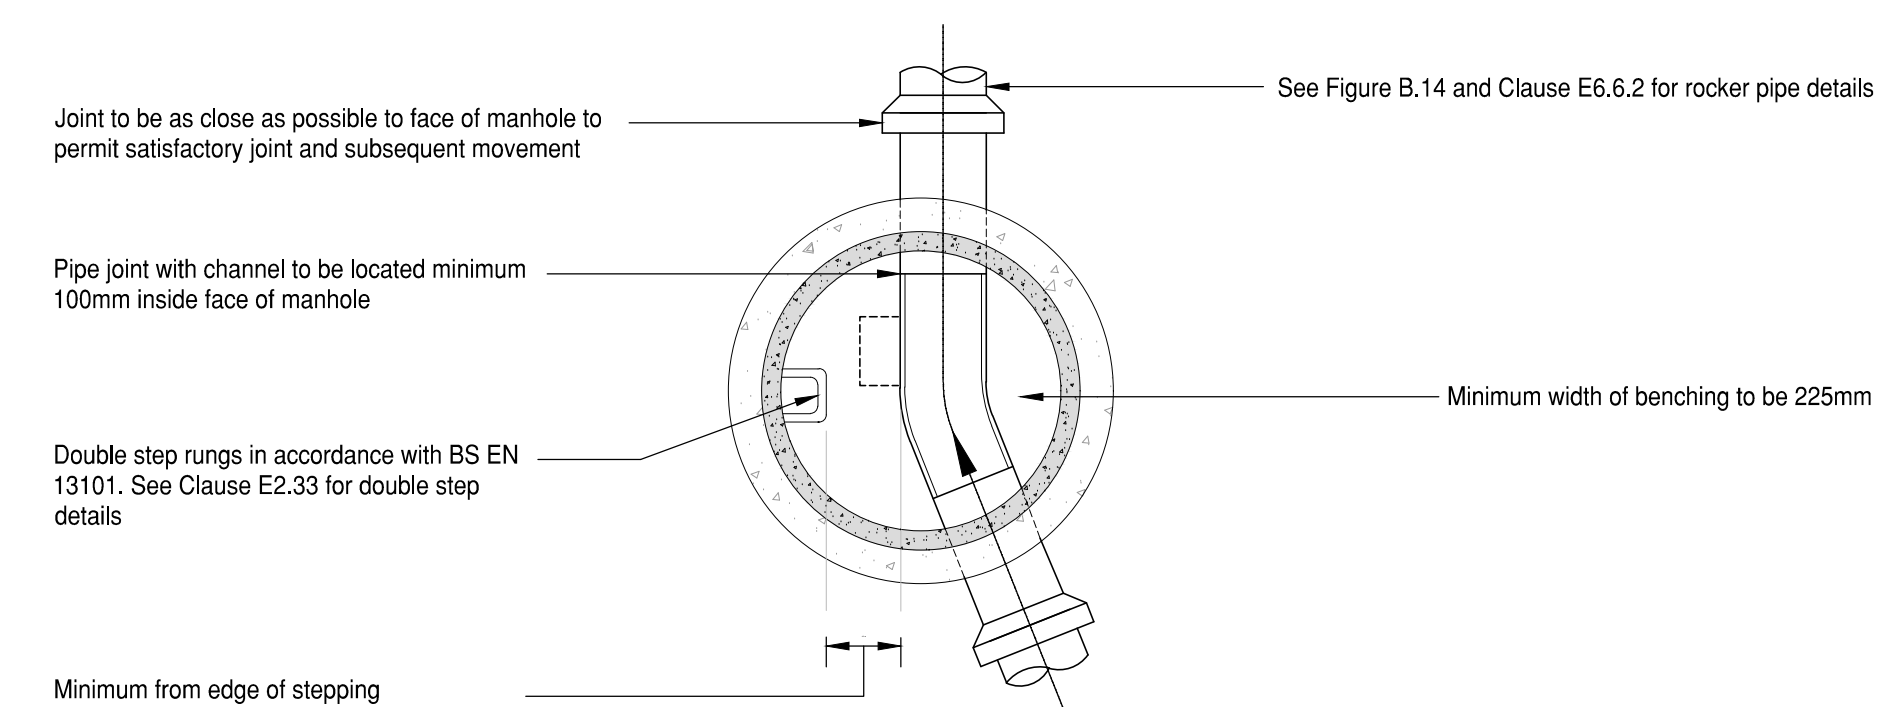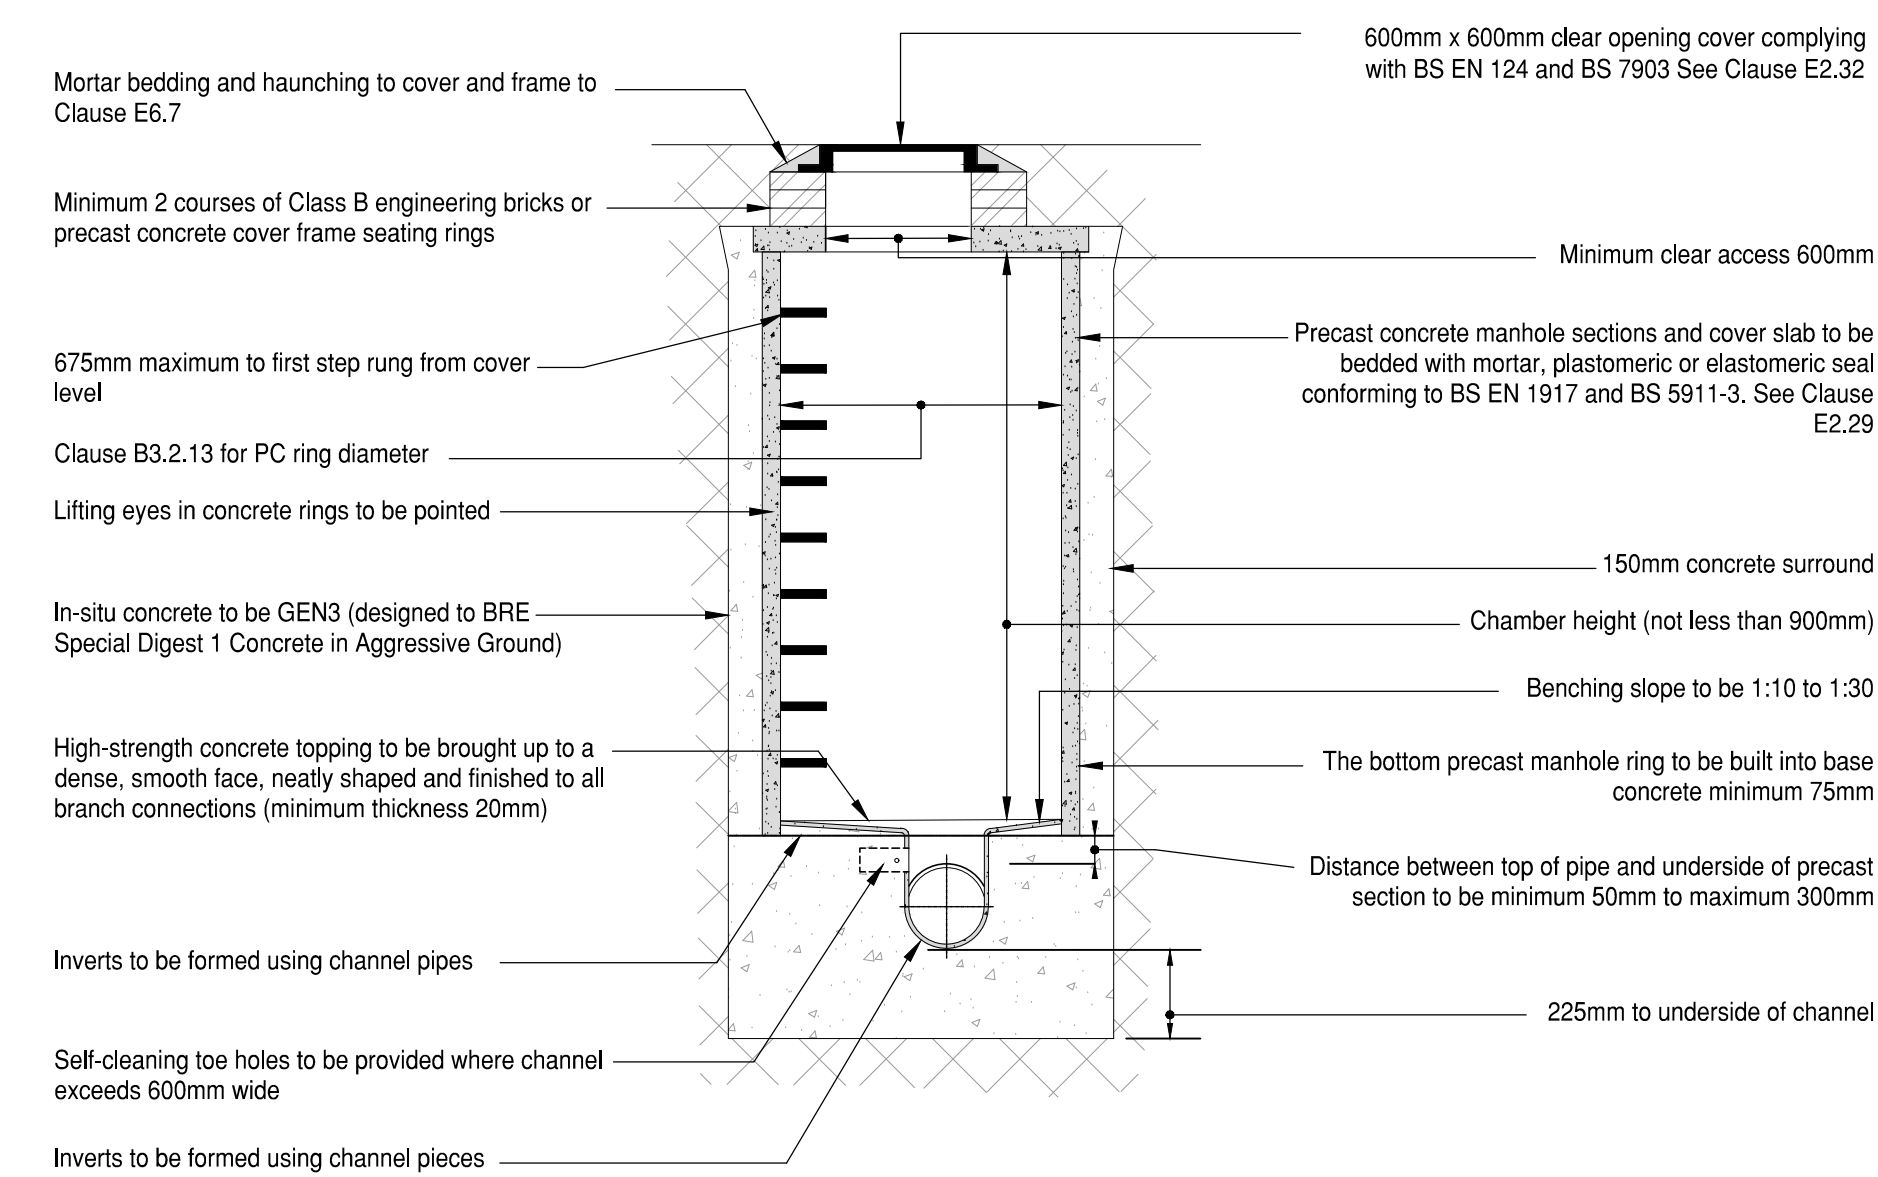


Typical Manhole Detail (Max depth from cover to soffit of pipe 3.0m)
Scale 1:20

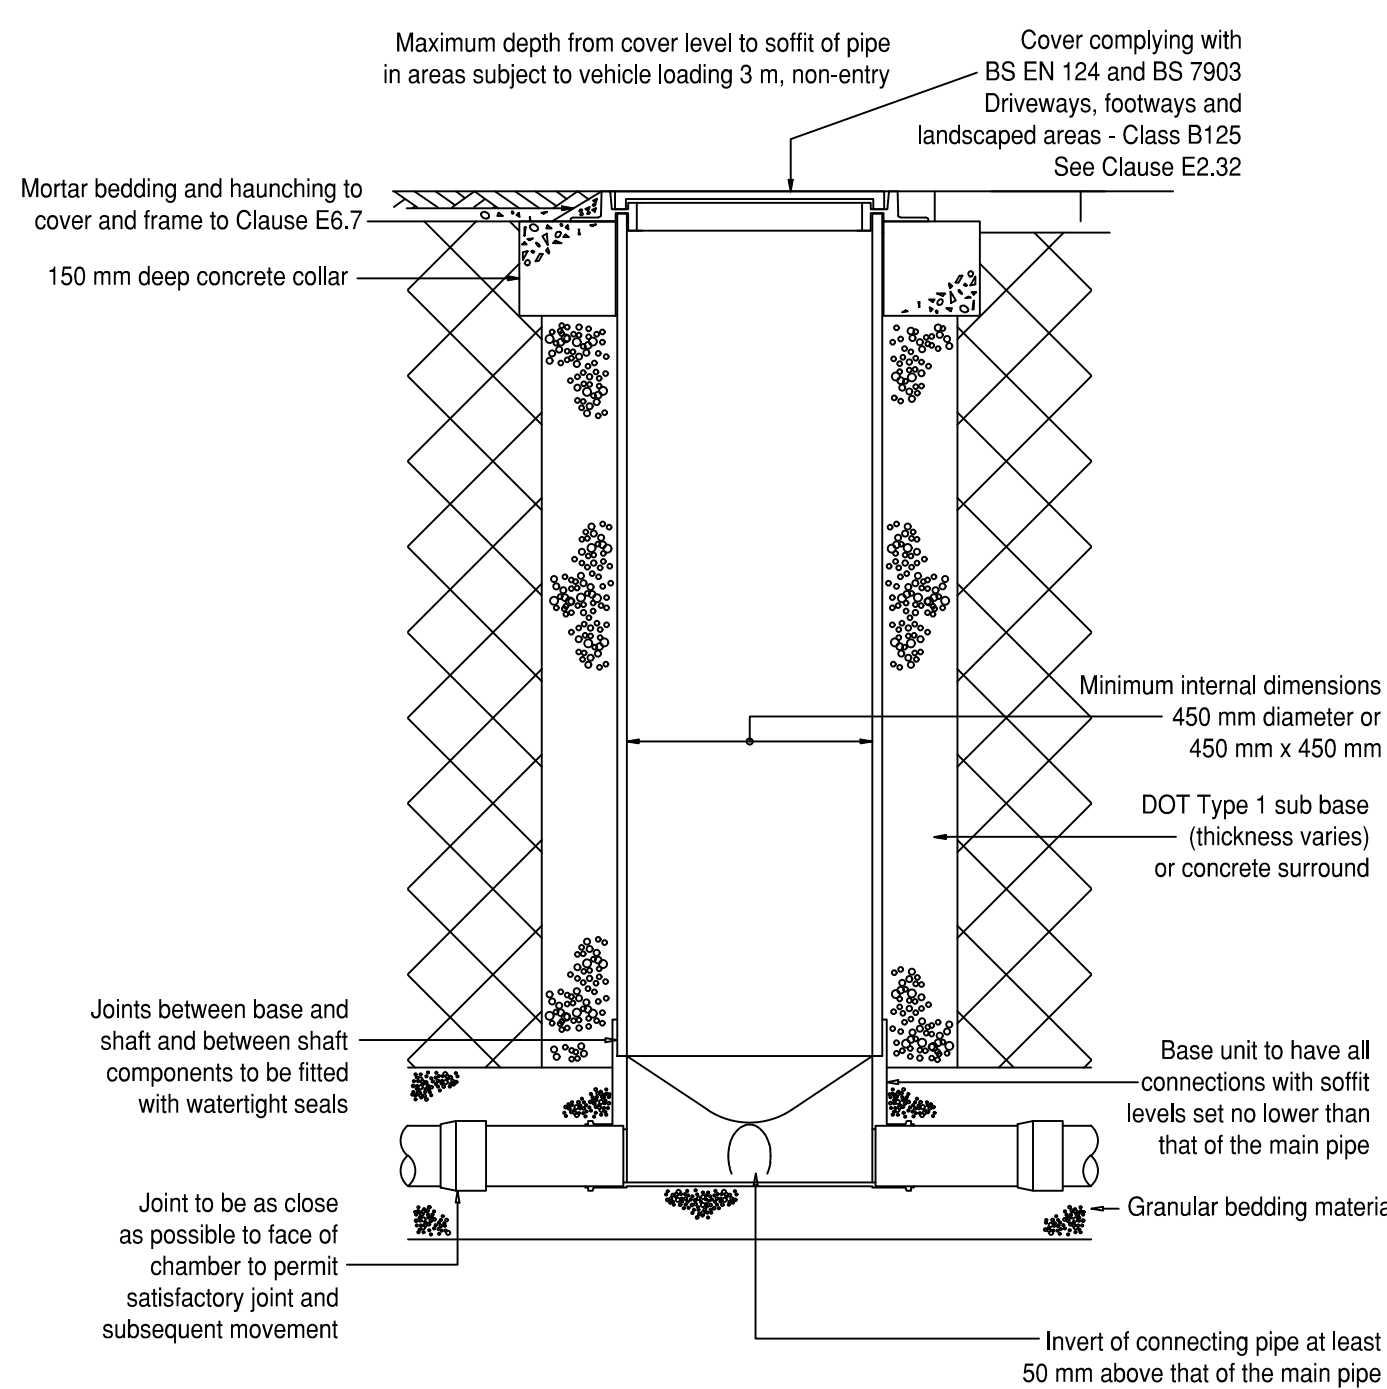

Typical Inspection Chamber Detail (Flexible Material Detail)
NTS

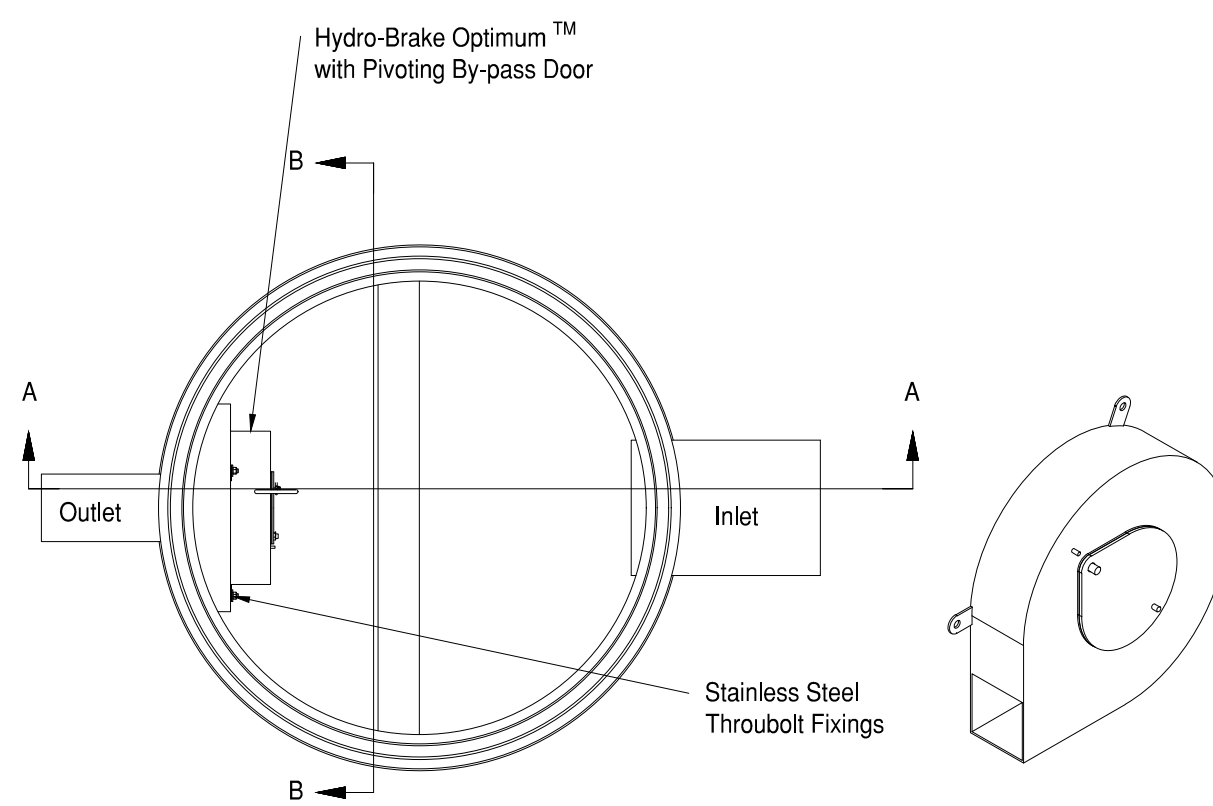


Plan

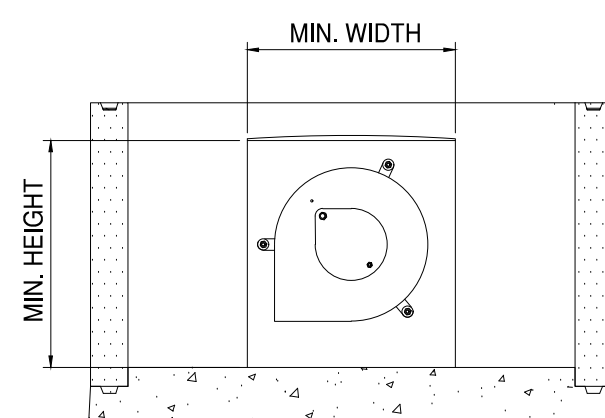


Section B-B
(View on Mounting Block)


Typical Hydrobrake Chamber Detail With Overflow Pipe
Scale 1:20

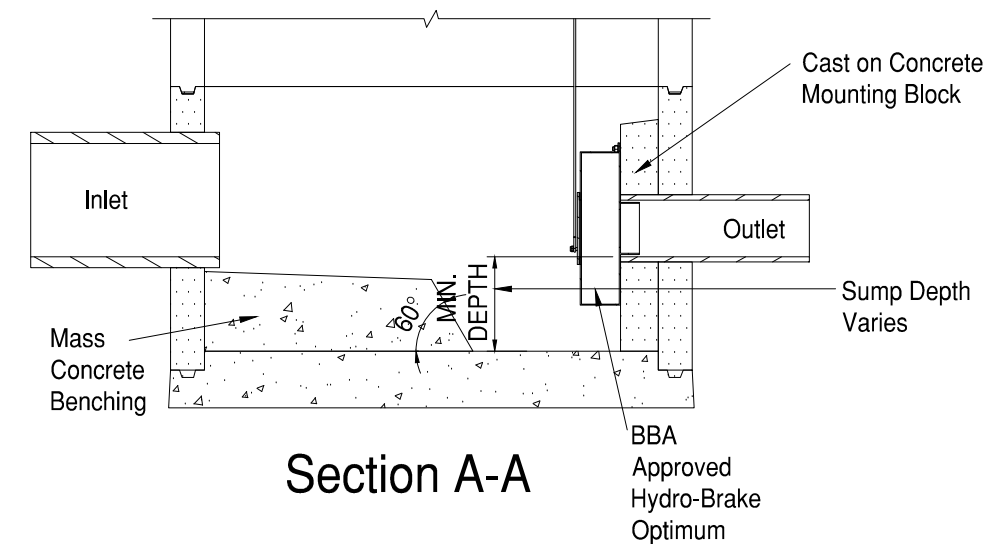


Section A-A

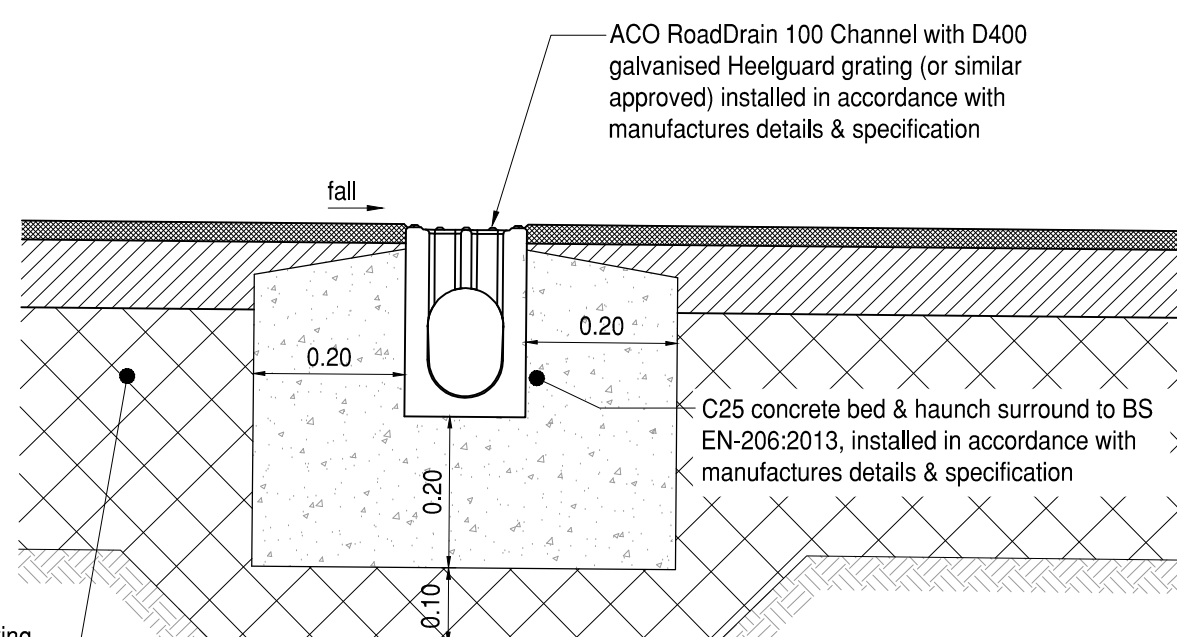


ACO RoadDrain Detail
NTS

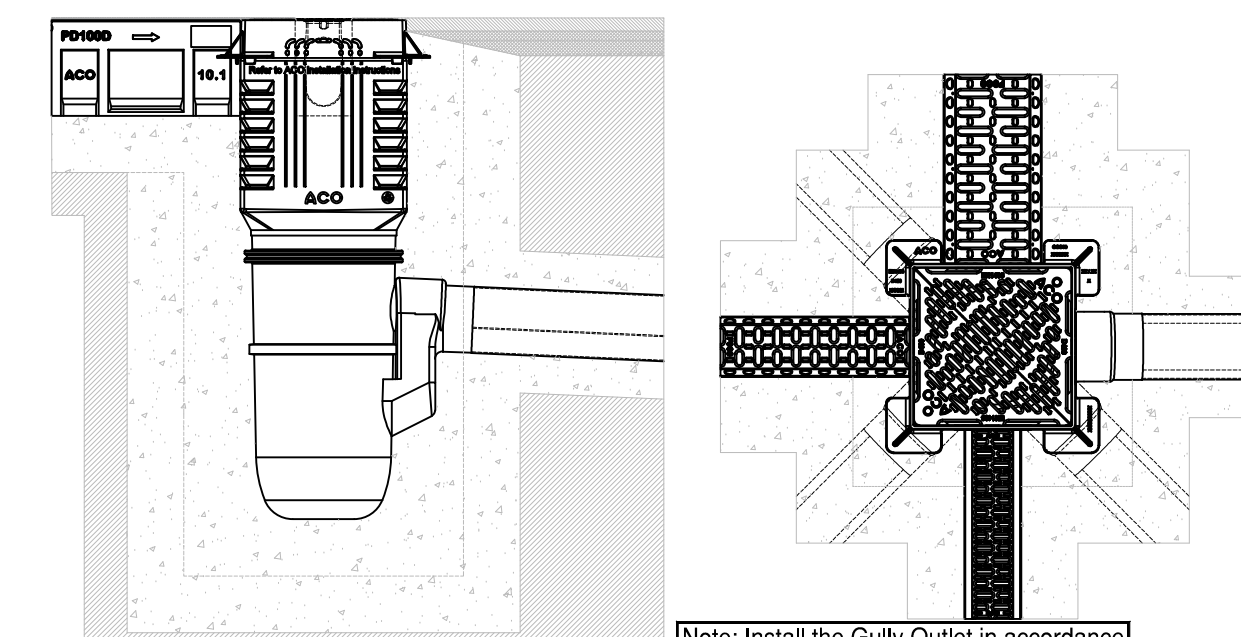

ACO Gully Outlet Details
NTS

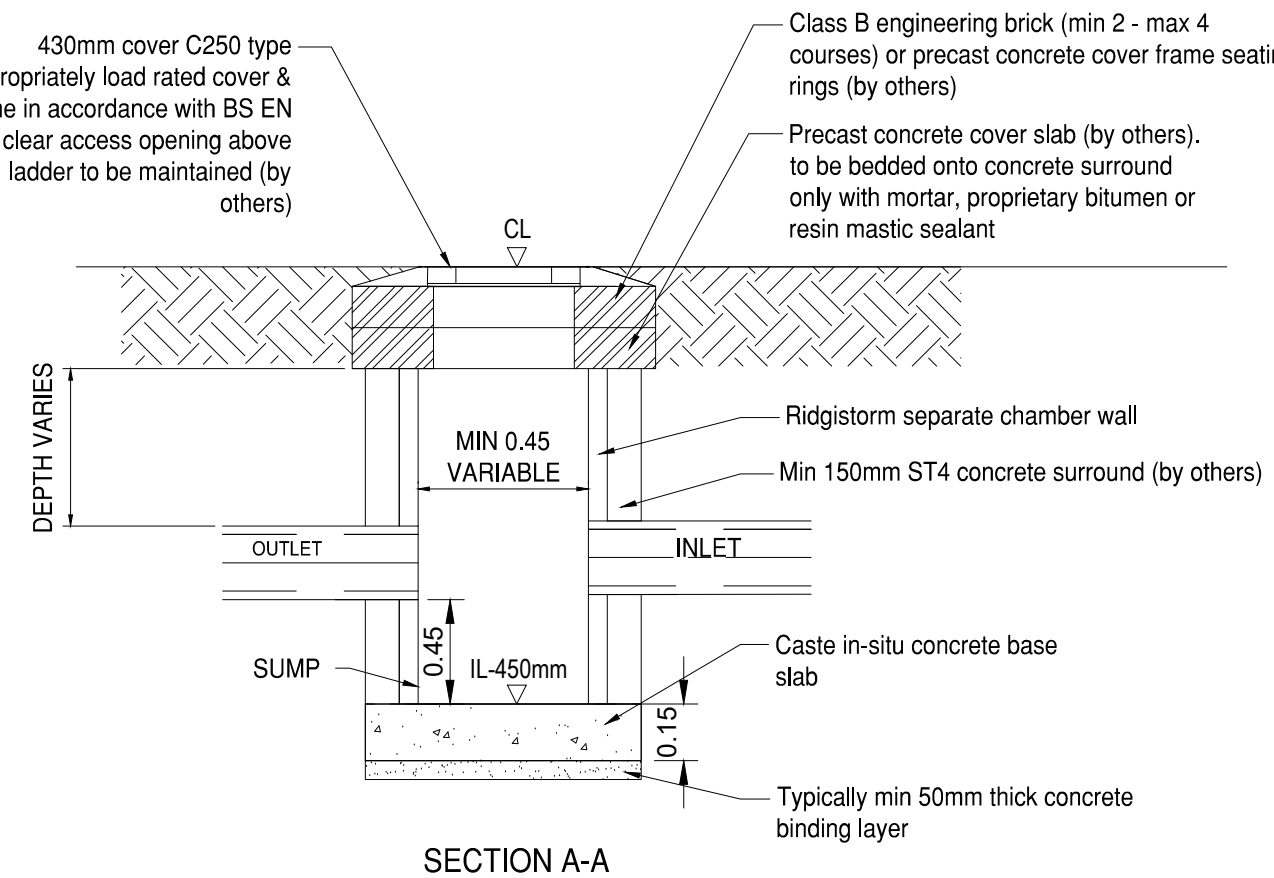

SECTION A-A

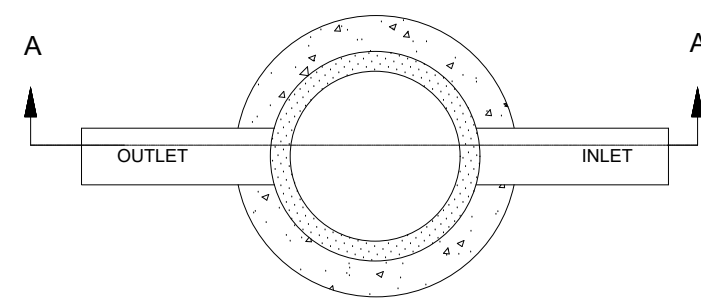

PLAN

Rigistorm Separate Catchpit
NTS

Safety, Health & Environmental Information:

In addition to the hazards and risks normally associated with the types of work detailed on this drawing, please note the significant hazards identified by symbols below.

INDICATES A RESIDUAL RISK AS A WARNING

INDICATES A RESIDUAL RISK FOR INFORMATION

and described below:

Construction/Maintenance/Cleaning/Demolition
Refer to Drawing:

General Notes:

- Do not scale from this drawing.
- All dimensions are in meters (m), all levels in metres (m) unless noted otherwise.
- Discrepancies or omissions are to be reported to the Engineer prior to work commencing.
- Materials and workmanship are to comply in all respects with current British Standard Specifications, Codes of Practice, and Building Regulations Approved Documents.
- The copyright of this drawing is vested in the Engineer and must not be copied or reproduced without written consent.
- The Contractor is to check and verify all building and site dimensions, levels and sewer invert levels at connection points before work commences.
- This drawing is to be read in conjunction with all relevant specifications and drawings issued by the Engineer, Architect and other Specialists.

P01	DH	AM	17/09/21	Preliminary Issue
Rev	By	Chkd	Date	Description

PRELIMINARY DRAWING
This drawing is not to be used for construction

Client



BarnsleyMarshall Limited
1 Birch Court
Blackpole East
Worcester
WR3 8SG

Tel: 01905 330550
Email: design@barnsleymarshall.co.uk
Web: www.barnsleymarshall.co.uk



Project

Site 5a, Wrexham

Drawing

Drainage Details
Sheet 1 of 2

By/Chkd	DH/AM	Date	03/09/21
Drawing No.	SSA-BML-XX-XX-DR-C-0501	Revision	P01
BML Job No.	1000-02	Status	-
Drawing Scale at A1:	As Shown		
CAD Filename:	C:\Users\BML\Documents\BML\Drawings\SSA-BML-XX-XX-DR-C-0501.dwg		