


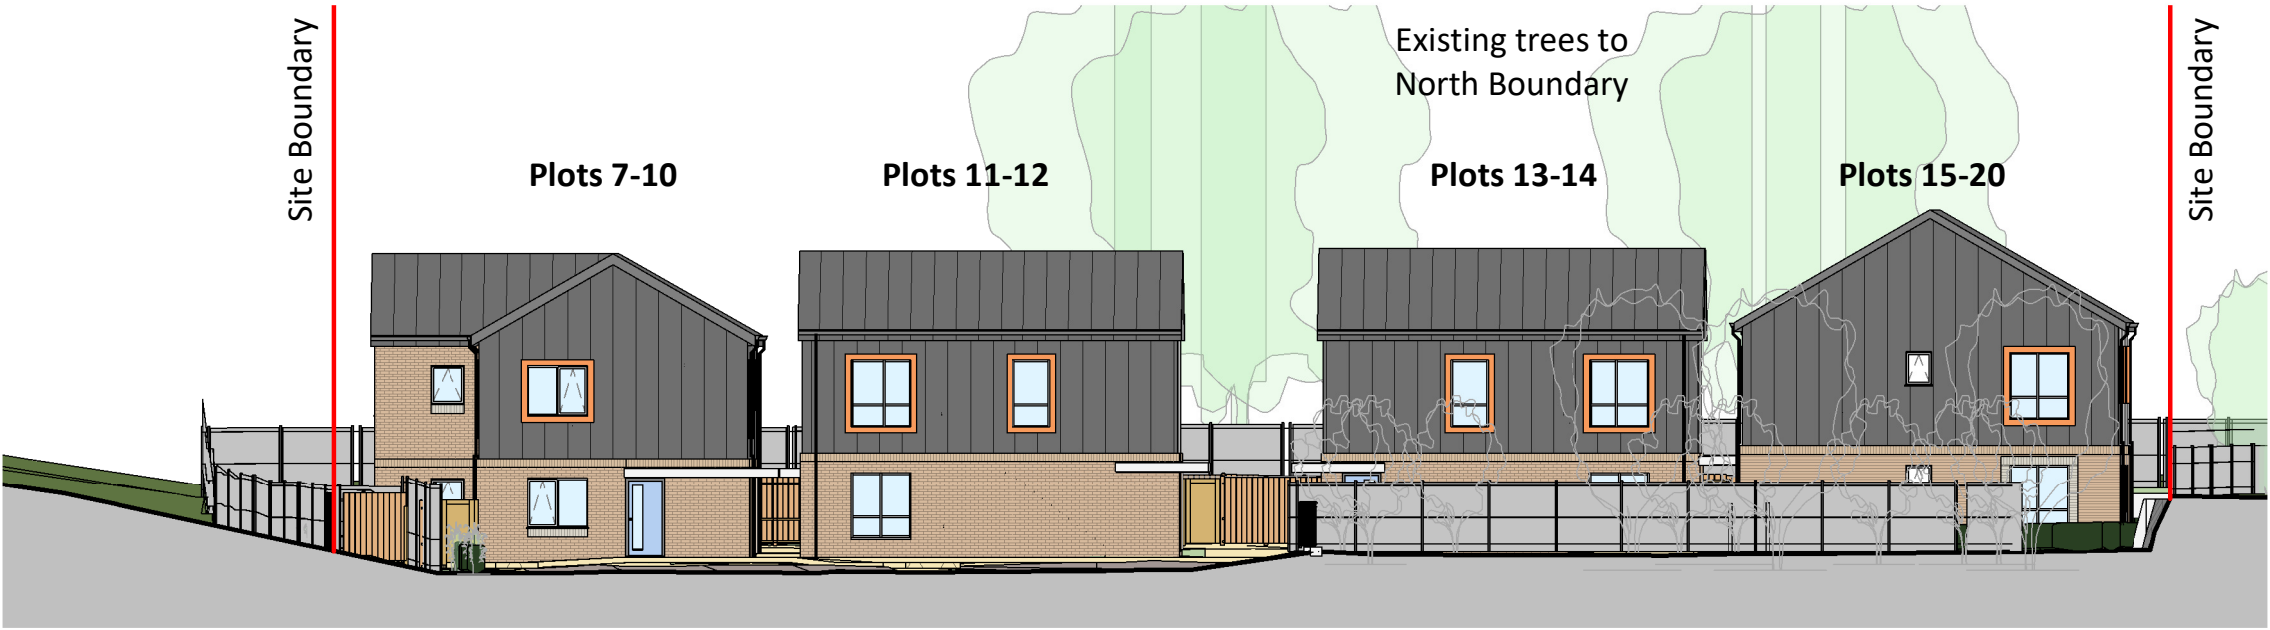

1 | Proposed Elevation - Parking Courtyard Looking North

SCALE: 1 : 200



2 | Proposed Elevation - Main Entrance

SCALE: 1 : 200

MATERIALS KEY

- FACING BRICK
- CONTRASTING BRICK WINDOW SURROUNDS
- METAL WINDOW SURROUNDS
- STANDING SEAM METAL CLADDING


PROTECTED SPECIES MITIGATION MEASURES

- PLEASE REFER TO ECOLOGY REPORT FOR FURTHER DETAILS AND LOCATIONS OF BAT AND SPARROW BOXES, SPECIFICATION AS FOLLOWS:
- x1 Schwegler 1SP Sparrow Terrace Nest Box (or similar)
- x4 Ibstock Bat box Type C (example of integrated bat box)
- x1 Bug hotel
- x1 Bird feeder



3 | Proposed Elevation - East

SCALE: 1 : 200

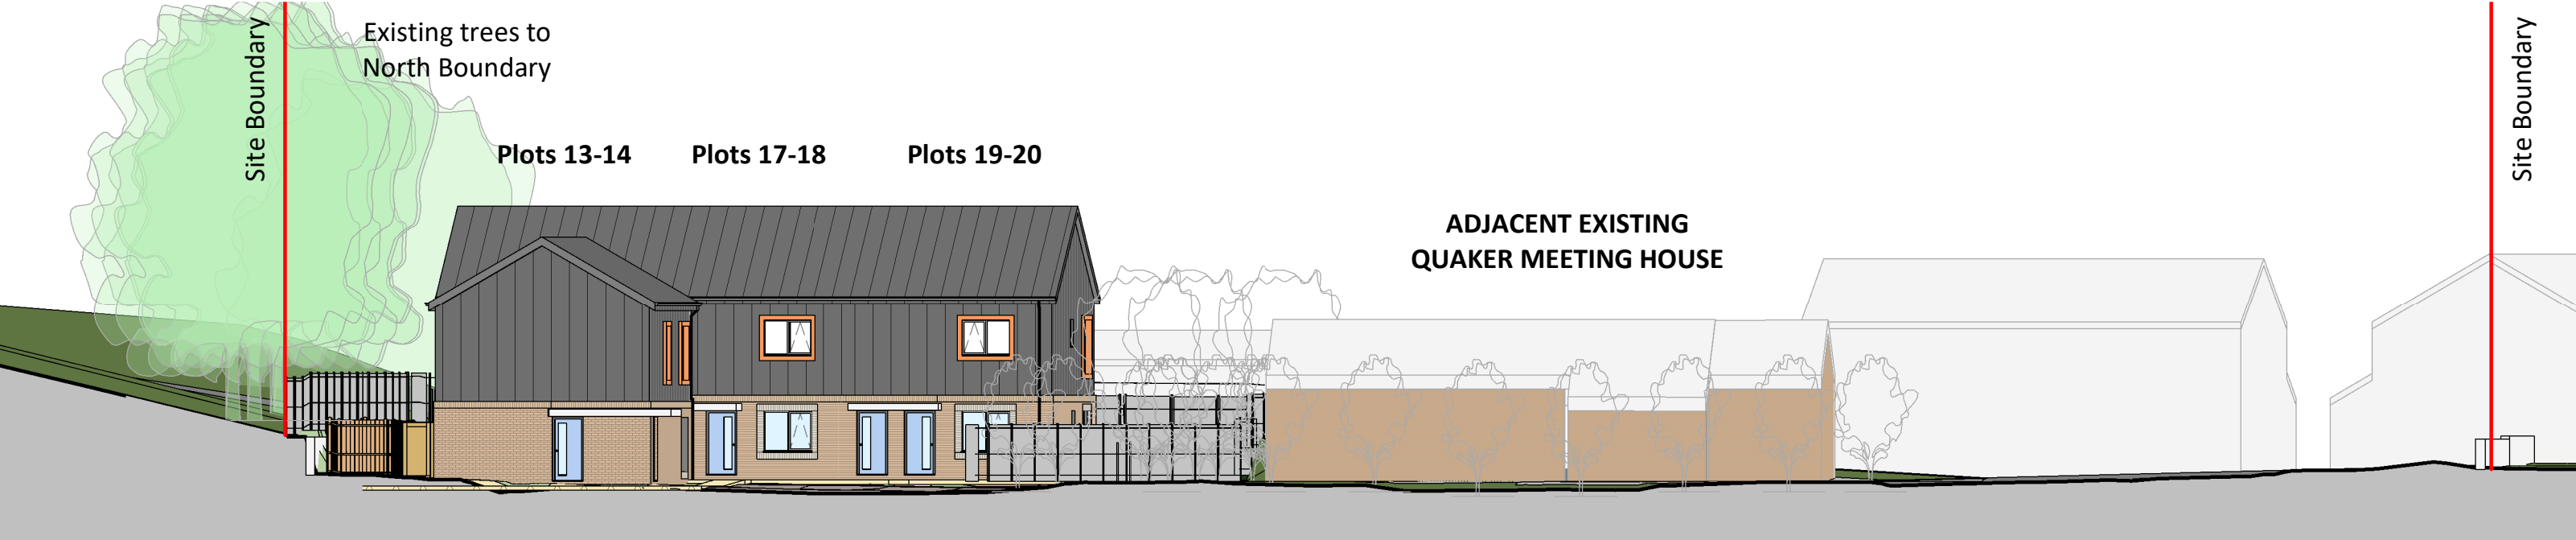

4 | Proposed Elevation - West

SCALE: 1 : 200

D	REVISED MATERIALS & ECOLOGY STRATEGY	12.05.22	AL
C	PROTECTED SPECIES MITIGATION MEASURES; MATERIAL SPECIFICATION	05.05.22	GT
B	ISSUED FOR PLANNING	01.03.21	ME
A	ISSUED FOR PAC	22.01.21	ME
REV	DESCRIPTION	DATE	BY

THIS DRAWING IS THE COPYRIGHT OF AINSLEY GOMMON ARCHITECTS. CHECK ALL DIMENSIONS ON SITE. DISCREPANCIES TO BE NOTIFIED TO ARCHITECT. ELEMENTS OF STRUCTURE SHOWN ARE INDICATIVE AND FOR GUIDANCE. FINAL DESIGN TO BE AS STRUCTURAL ENGINEERS DETAILS AND SPECIFICATION.

PROJECT
Ty Nos, Holt Road, Wrexham
for Clwyd Alyn

DRAWING TITLE
PROPOSED SITE ELEVATIONS

SCALE As indicated @A2	DATE 06/10/20	DRAWN AL	CHECKED SV
DRAWING STATUS PLANNING			
JOB No C1039	DRAWING No 009	REVISION D	

AG

A

AINSLEY GOMMON ARCHITECTS

THE OLD POLICE STATION, 15 GLYNNE WAY, HAWARDEN, CH5 3NS
Tel: 01244 537 100 | wales@agarchitects.co.uk | www.agarchitects.co.uk
Ainsley Gomon Architects Ltd. Registered in England & Wales No.4187948
Registered Office: 1 Price Street, Hamilton Square, Birkenhead CH41 6JN

PRINTED: 12/05/2022 15:19:44

