


This drawing is the copyright of WD Architects and may not be reproduced in any form without prior written consent. Issue of this drawing does not impart any real or implied copyright licence.


This drawing must be read in conjunction with all associated architect's, consultants', sub-contractors', specialists' drawings and specifications.

Do not scale from this drawing.

Notes:

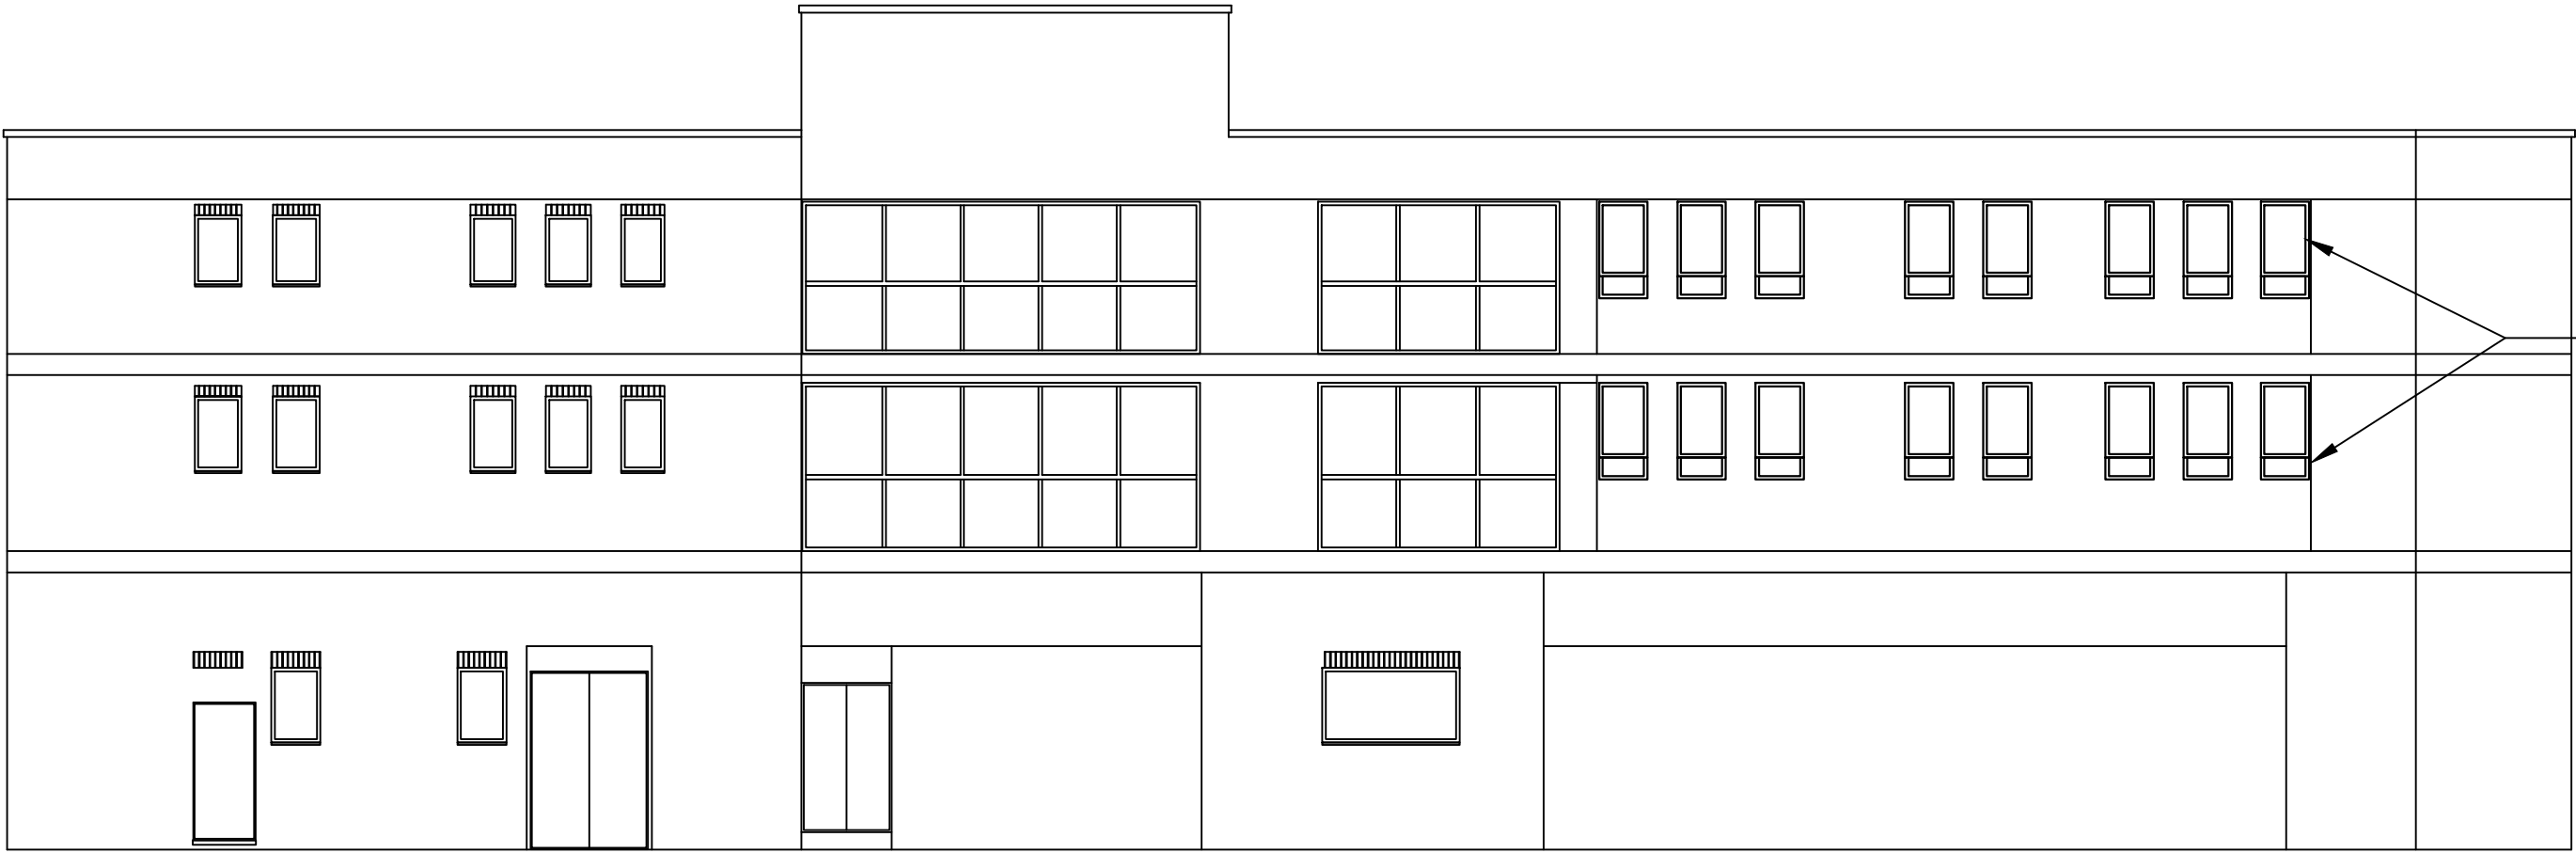

1 Brynyffynnon Street Elevation  
1:100

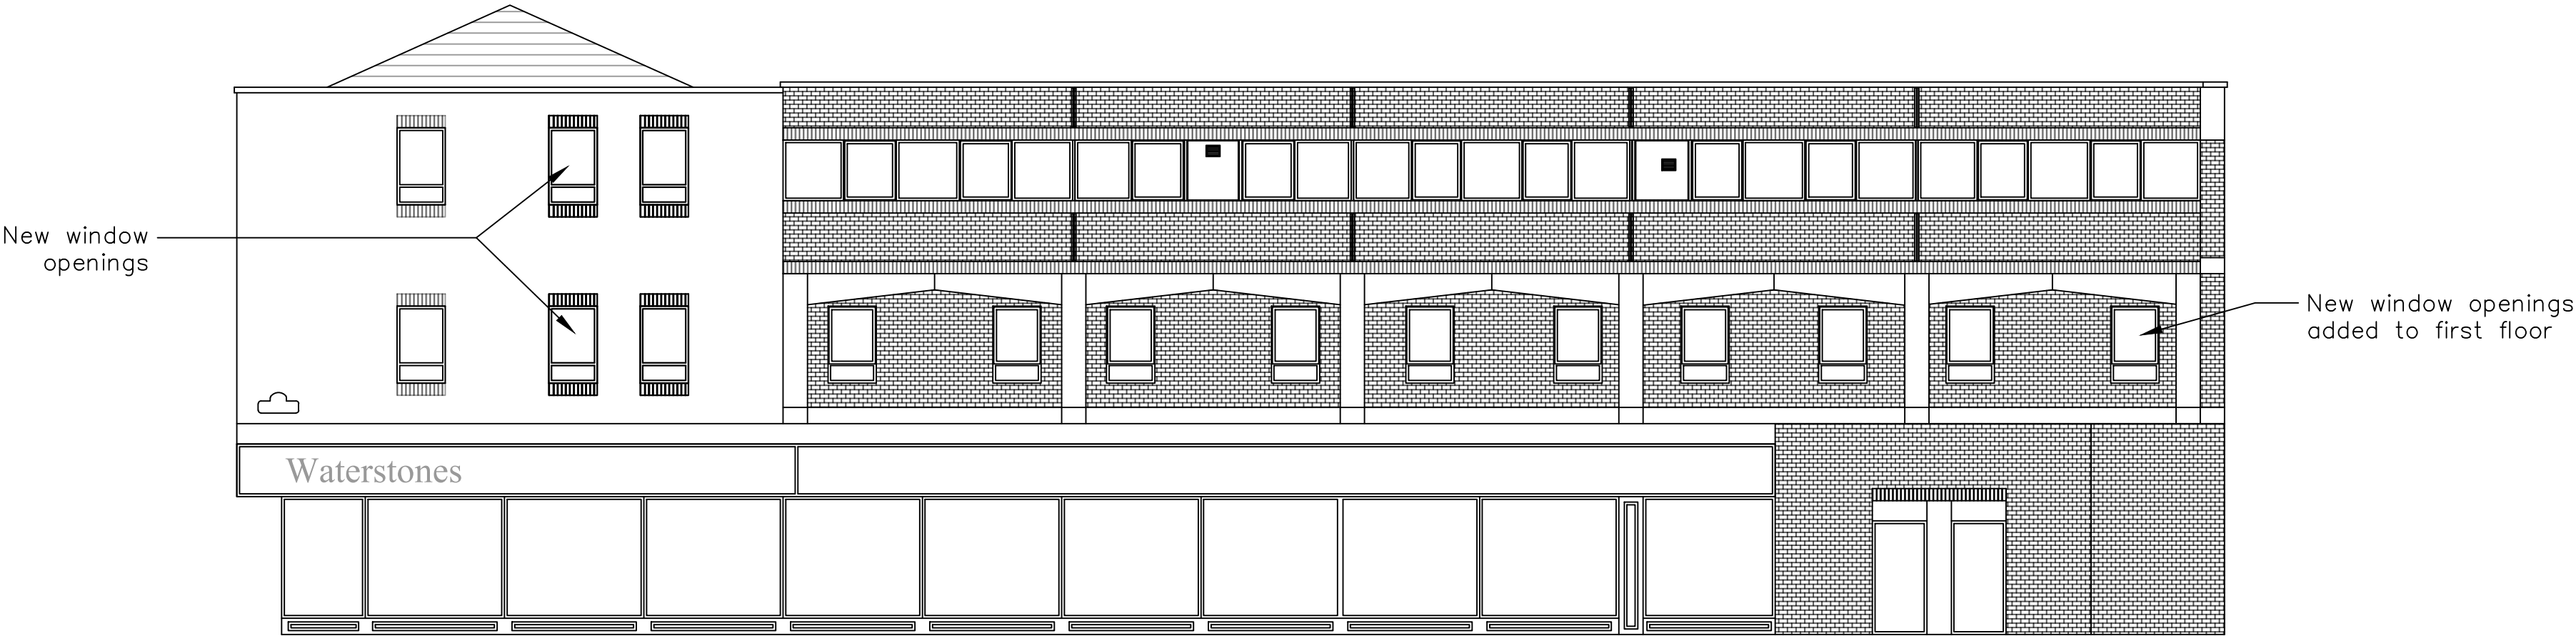

2 Hill Street Elevation  
1:100



3 Hope Street Elevation  
1:100

| Ref. | Date | Notes |
|------|------|-------|
|      |      |       |

| REVISIONS |
|-----------|
|-----------|

| DRAWING NUMBER | REVISION |
|----------------|----------|
| 520-P-04       | A        |

| DRAWING STATUS | AUTHOR |
|----------------|--------|
| PLANNING       | RN     |
| SCALE          |        |
| 1:100@A2       |        |

| DRAWING TITLE       |
|---------------------|
| Proposed Elevations |

| JOB TITLE                     |
|-------------------------------|
| 9-11 regent Street<br>Wrexham |

WD

Architects

Atlantic House  
143 Sefton Street  
Liverpool L8 5SN

0151 332 0120  
info@wrootdesign.co.uk  
wrootdesign.co.uk