


FIGURE 2- Bat and Bird Box Plan

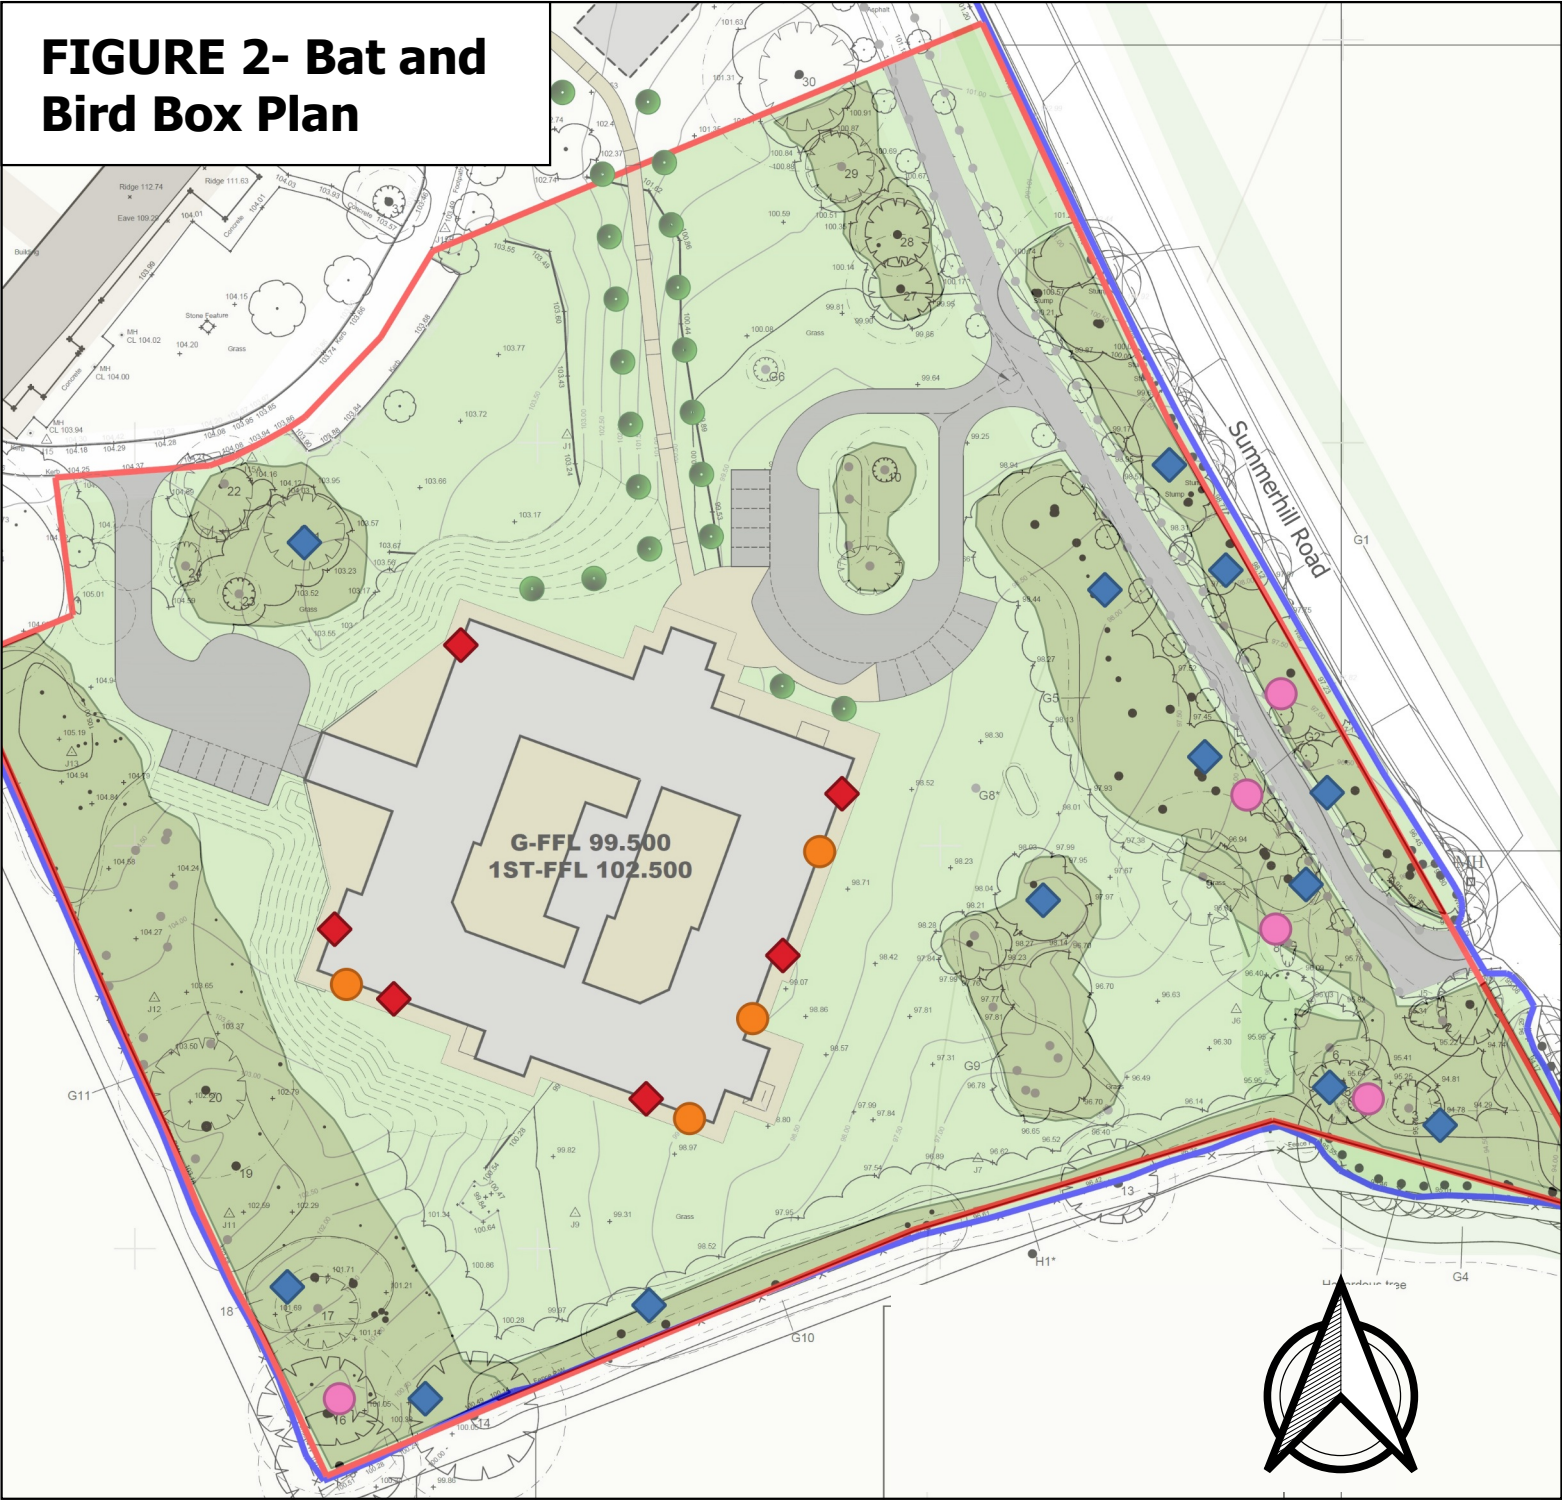

KEY

Proposed Bat and Bird Boxes

- Bat Building Box
- Bat Tree Box
- Bird Tree Box
- Sparrow Box

**Development Proposals/
Retained Habitats**

- Proposed building
- Grassland (amenity area)
- Proposed footpath/ hardstanding
- Proposed access road/ carpark
- Retained woodland area