


Disclaimer
This is made from the drawing:
All contractors must visit the site and be responsible for taking and checking dimensions.
All construction information should be taken from signed dimensions only.
Any discrepancies between drawings, specifications and site conditions must be brought to the attention of the supervising officer.
This drawing is for planning purposes only. It is not intended to be used for construction purposes. Whilst all reasonable efforts are used to ensure drawings are accurate, Aude Planning and Design Ltd accept no responsibility or liability for any reliance placed on, or use made of, the plan by anyone for purposes other than those stated above.

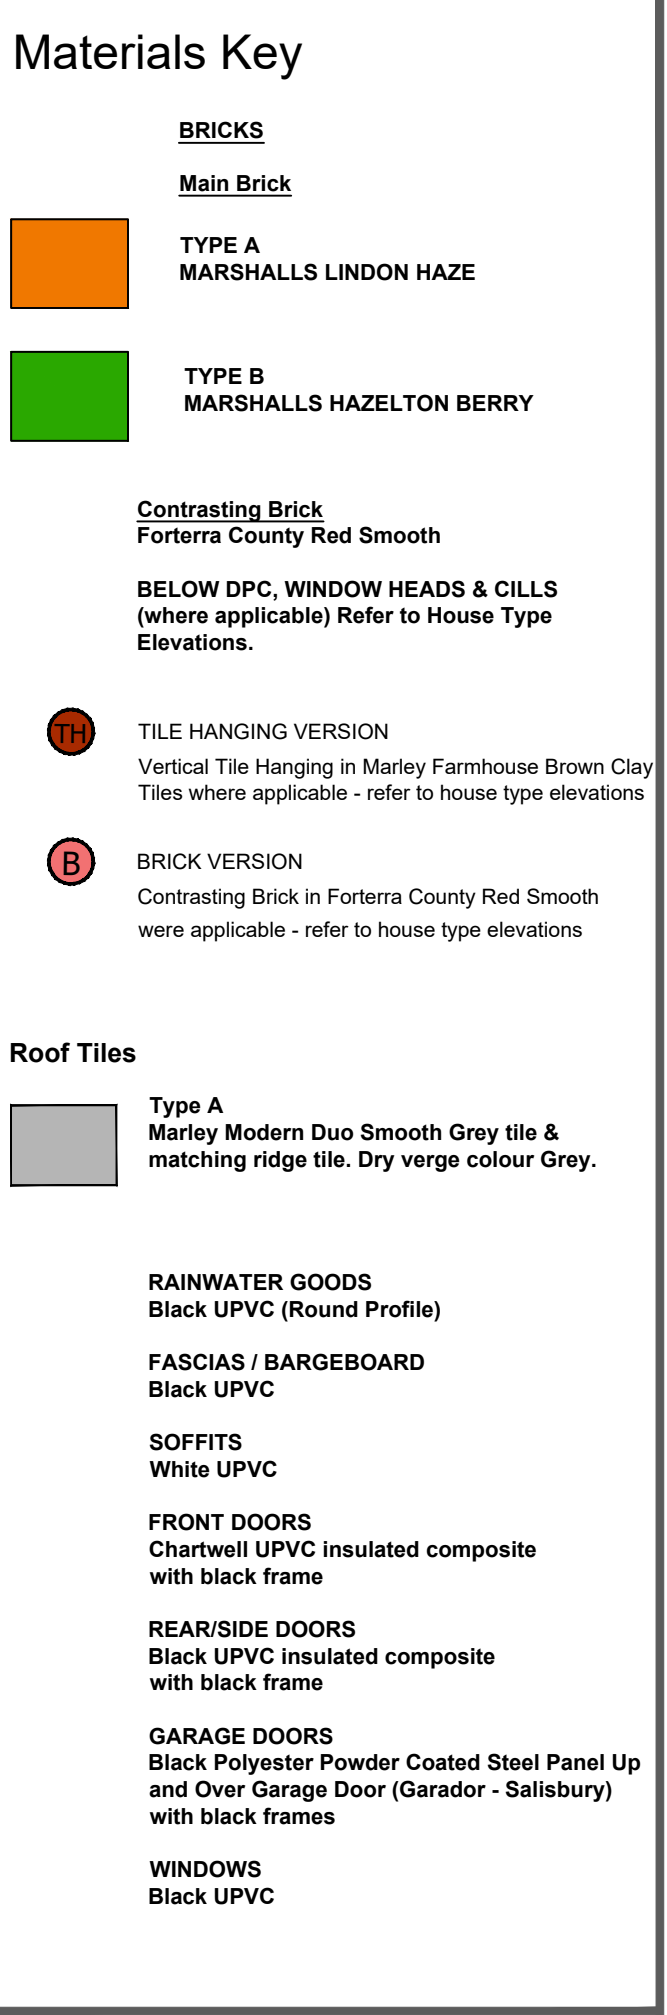

General Notes

This drawing needs to be read in conjunction with the following plans;

- Landscaping Layout
- Boundary Treatment Plan
- Hard Surfacing Plan

Aug 22	Updated to the latest Planning Layout	RH	JNL
04.02.22	Brick types amended	JNL	
02.12.21	1st issue	JNL	
Rev.	Date	Description	By Chd



Project	Gatewen Road Wrexham
Drawing Title	Materials Layout

[illegible]

Drawn by	AE	Checked by	JNL	Date	Dec 2021
Status	PLANNING		Scale (x)	A0 1:500	

Job no.	Dwg no.	Rev.
BHNW130	ML 01	C

BRNW133	MEST	3
 Astle Planning & Design Limited		

 The Steam Mill,
Steam Mill Street,
Chester.

CH3 SAN
01244 886644

masterplanning
urban design

This drawing is the copyright © of Astle Planning & Design Ltd and shall not be altered, copied, photographed or reproduced in any way without the written authority of Astle Planning & Design Ltd.

