



N.B. Please do not scale from these drawings.
All dimensions to be taken on-site. If in doubt - ask.

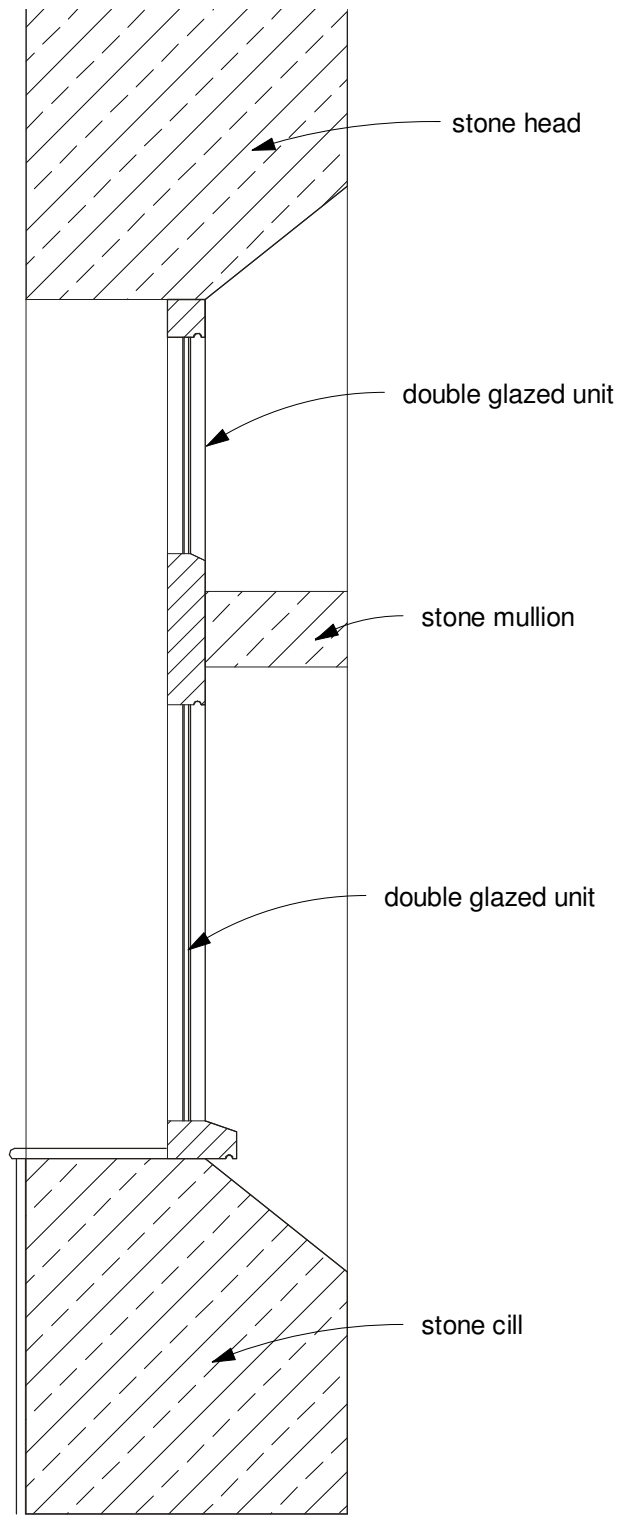

FIXED LIGHT

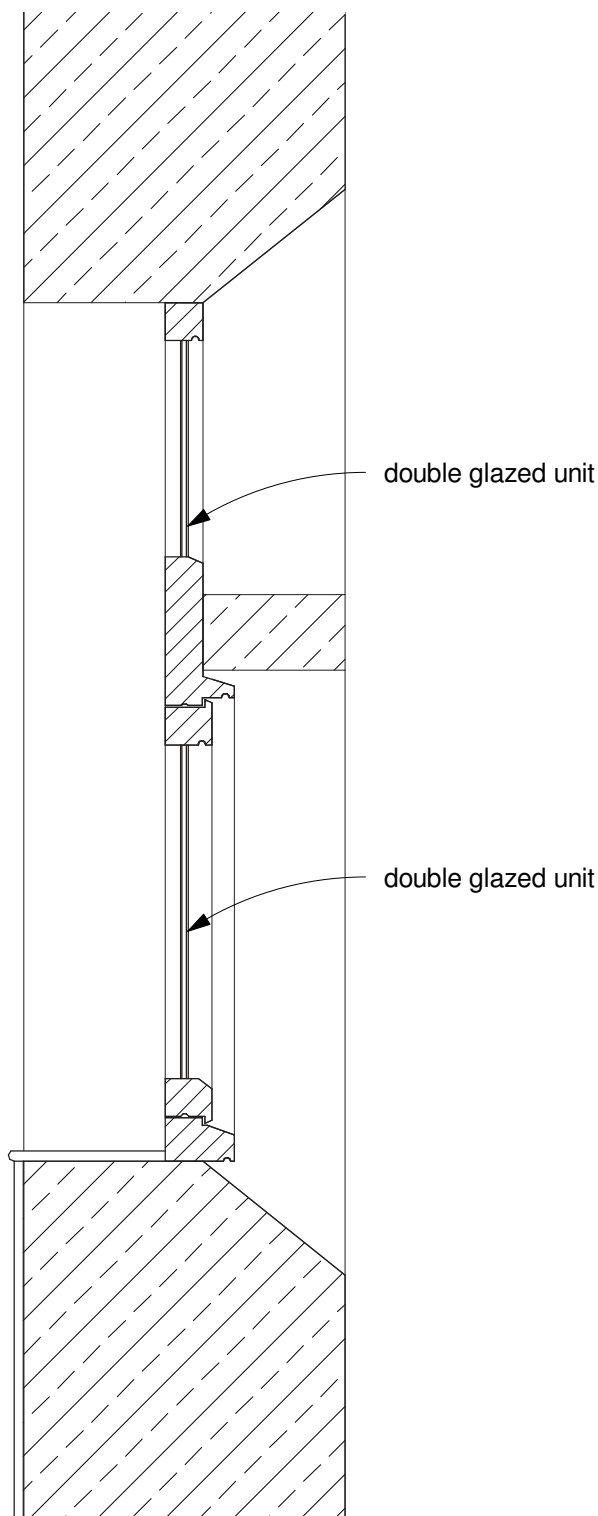

OPENING LIGHT

NOTES
New timber windows to follow sectional details of existing, apart from detail of opening light. Opening light has additional drip details for weather protection.

Sealed double glazed units to be factory fitted to manufacturer's detail.

New timber to be hardwood with oiled finish.

Rev.	Revision Description	Date
Anne Netherwood Chartered Architect 11 Cottage Fields, St Martins, Oswestry, Shropshire SY11 3EJ Tel 44(0)1691 778 495 44(0)7580 162 344 e-mail: anne@annenetherwood.co.uk web: www.annenetherwood.co.uk		
Project	Ruabon StationHouse, Ruabon	
Title	Typical window sections - street side	
Scale @ A3	Drawn By	Checked By
1 : 10	AN	-
Job No.	22-06	Sheet No.
A601		Rev.
		13/06/22