

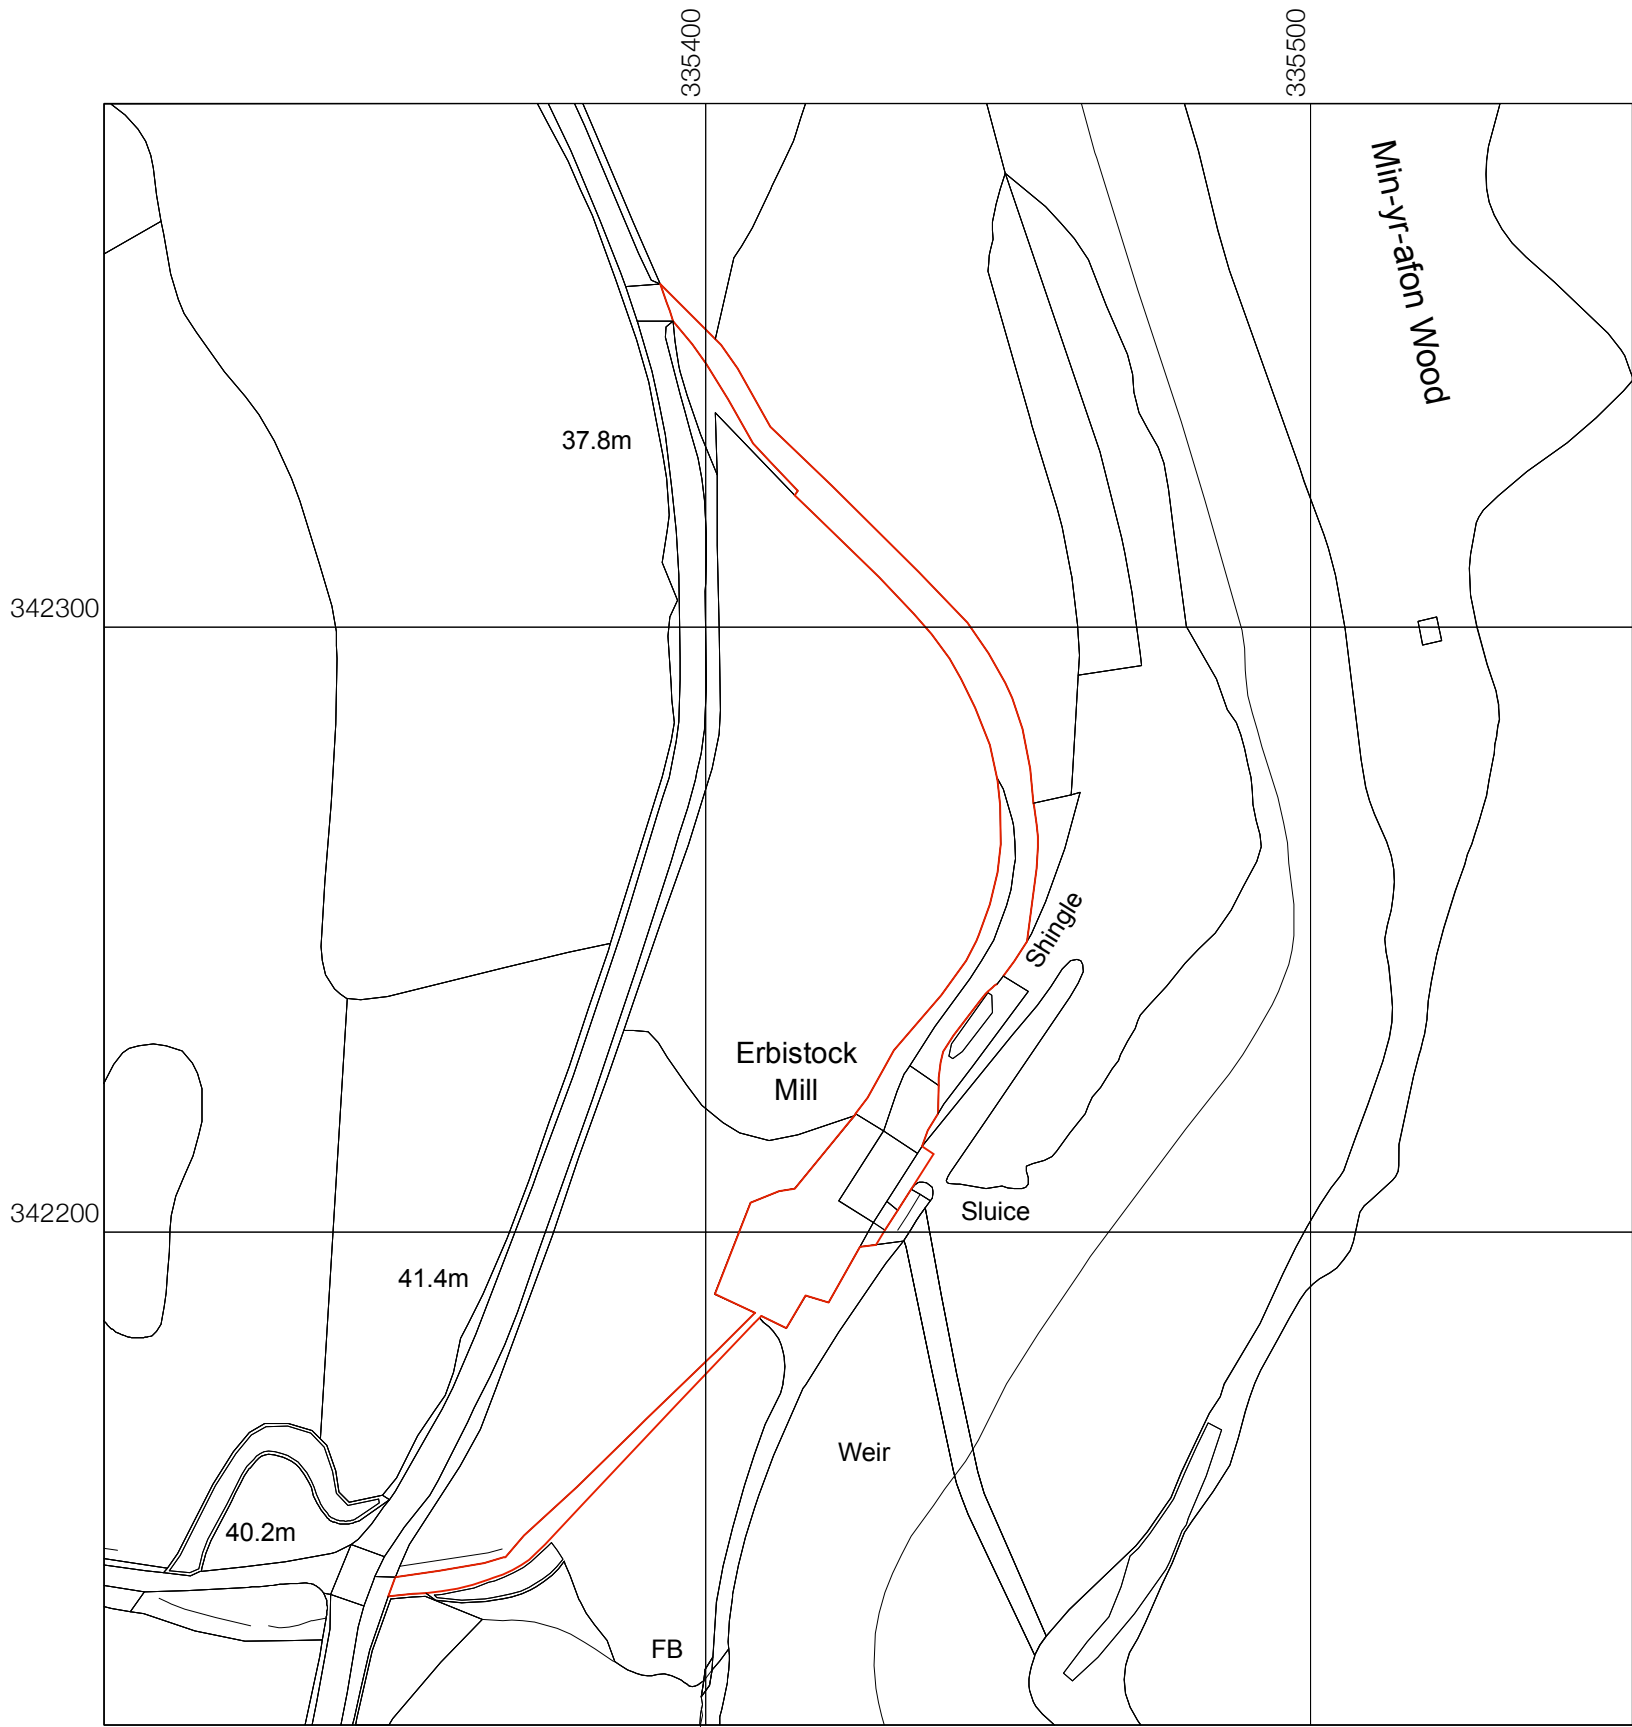


KEY / NOTES


Ordnance Survey, (c) Crown Copyright 2022. All rights reserved. Licence number 100022432

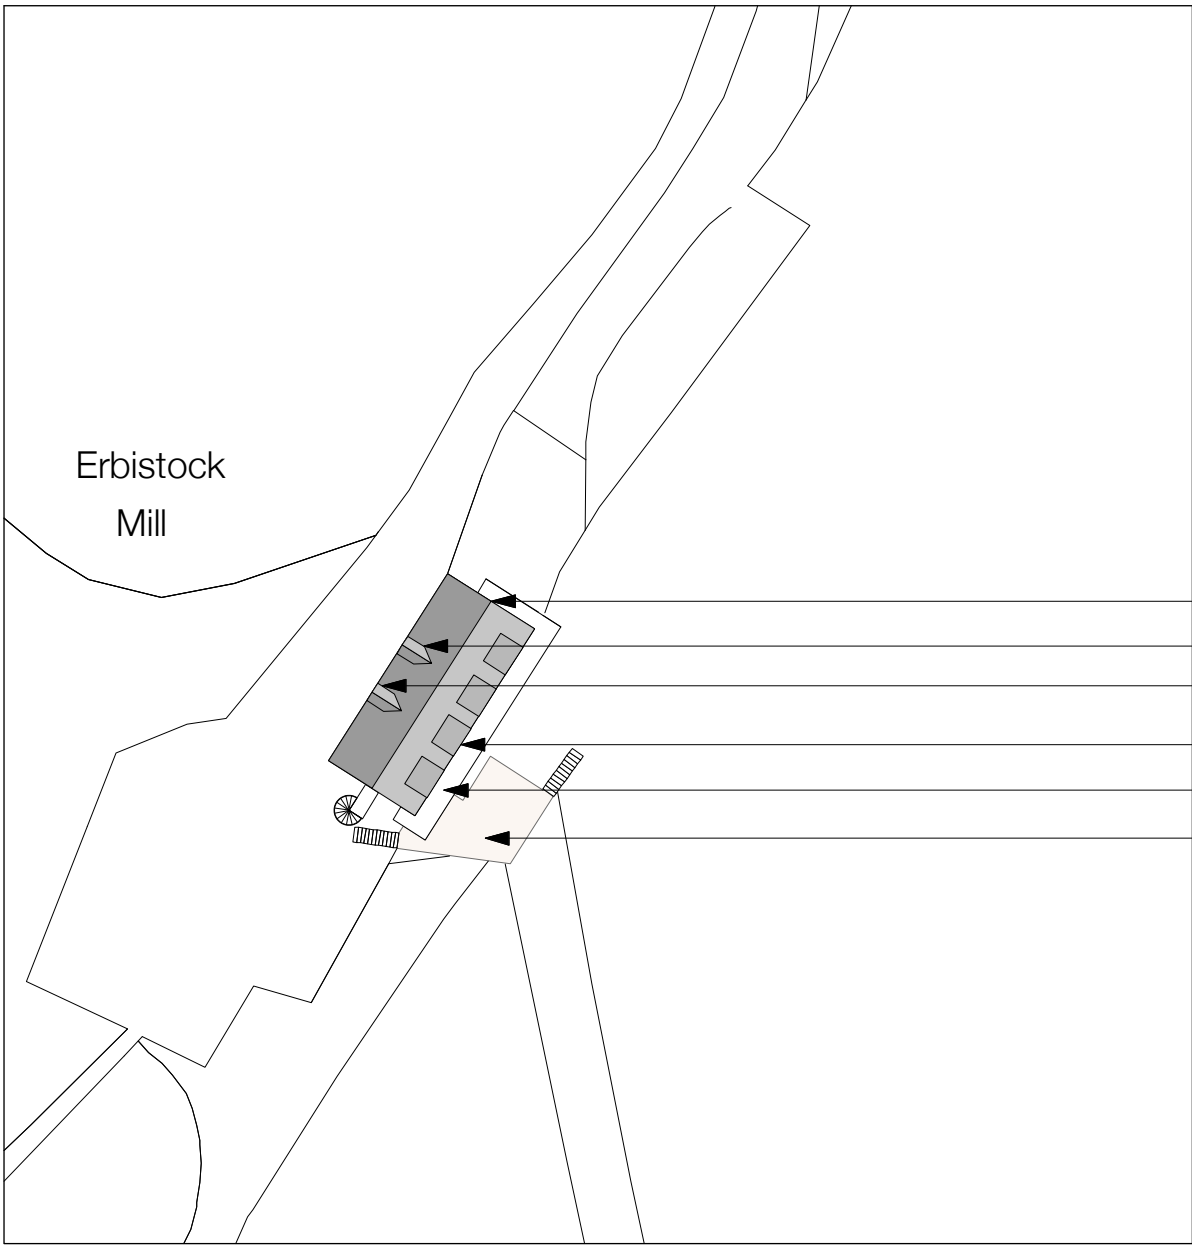

P01 Location Plan
1:1250

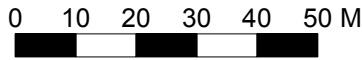

P02 Site Layout Plan
1:500

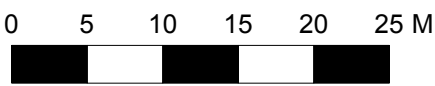

REV	DESCRIPTION	DATE
-----	-------------	------

RAISE
ARCHITECTS

PROJECT
Proposed dormer windows, re-cladding,
other alterations and riverside walkway
structure at Erbistock Mill, Erbistock,
Wrexham, LL13 0DW

DRAWING
Location and Site Layout Plan

SCALE	DATE	DRAWN BY	CHECKED BY
Varies	Jun 22	MT	AF
DRG N°			REV

539 - PL - 01 -

