



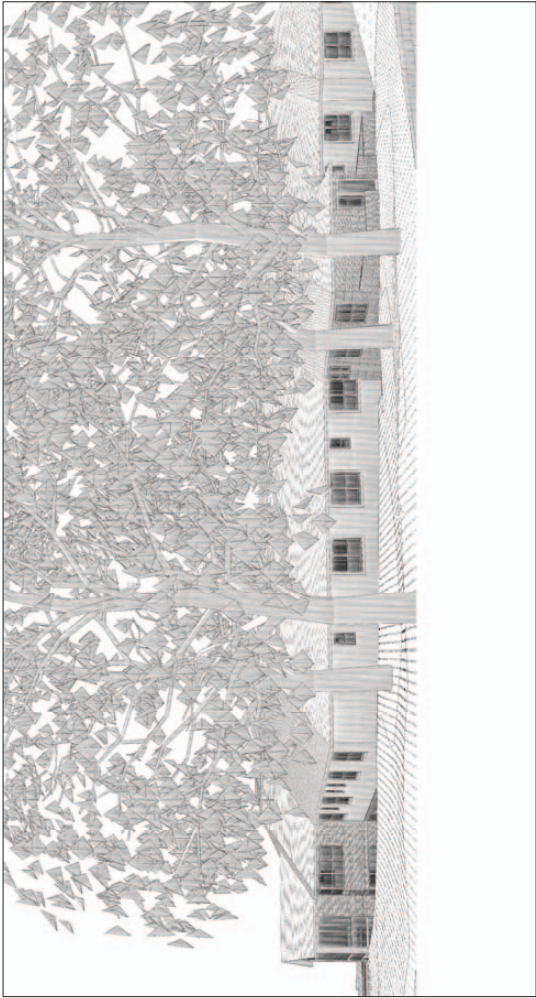

Illustrative 3D images

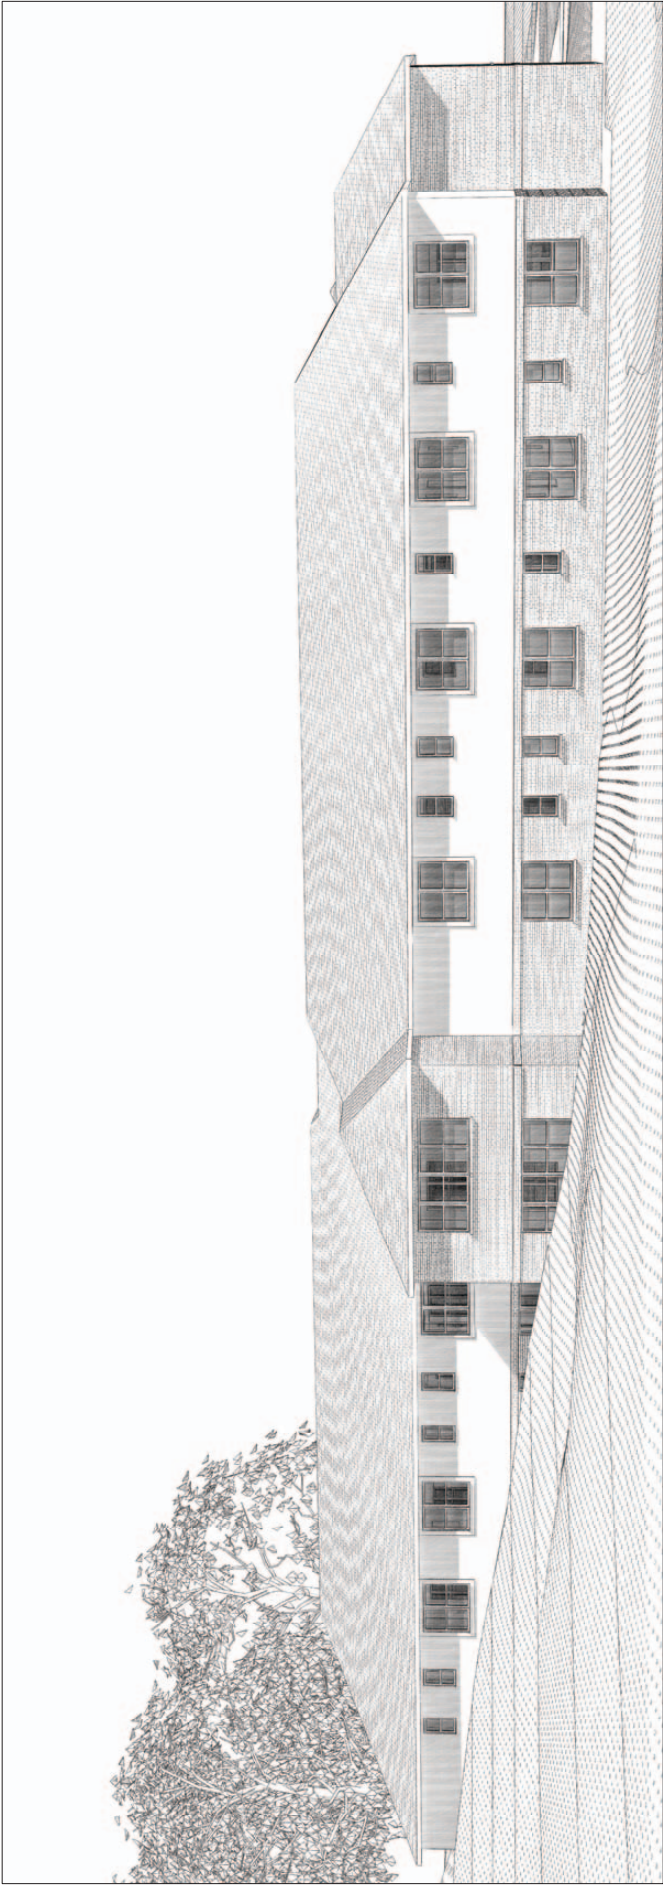

WYNN ROGERS
Architectural Services
Studio 3, Rosemary Lane, Denbigh, LL16 3JT
01745 812100 E: email: connie@wynnrogers.co.uk
www.wynnrogers.co.uk

PROJECT
Pen Y Don
Architect: Wynn Rogers
3D Images (B)
client: Mr and Mrs M Kieft

PROPOSAL
DATE: 16
SCALE: 1:100
DATE: Dec 2020
PAGE: 9
REV: A1