

A Planning Application by
NOVUS RENEWABLE SERVICES LIMITED

In respect of
**Cefn Road Solar Farm,
WREXHAM**

Construction Traffic Management Plan

June 2022



Document Management

© 2022 Transport Planning Associates Limited. All Rights Reserved.

This document has been prepared by Transport Planning Associates for the sole use of our client in accordance with generally accepted consultancy principles, the budget for fees and the terms of service agreed between Transport Planning Associates and our client. Any information provided by third parties and referred to herein has not been checked or verified by Transport Planning Associates, unless otherwise expressly stated in the document. No third parties may rely upon this document without the prior and express written agreement of Transport Planning Associates.

Document Review

	Status	Author	Checker	Approver	Date
01	Draft	WG	DE	DE	01 07 21
-	Issue	SMK	DE	DE	15 11 21
A	Revision	AC	RR	DE	07 06 22

Issued by:

Bristol

Cambridge
London
Manchester
Oxford
Welwyn Garden City

Transport Planning Associates

25 King Street
Bristol
BS1 4PB

0117 925 9400
bristol@tpa.uk.com
www.tpa.uk.com

Contents	Page
1 Introduction	1
2 Site Access	2
3 Construction Vehicle Routing	5
4 Contractors Compound and Internal Routing	8
5 Construction Vehicle Trip Attraction	9
6 Mitigation Measures	16

List of Figures

- Figure 1.1 Site Location
Figure 3.1 Construction Vehicle Route

List of Appendices

- A Site Location Plan
B Pre-Application Comments and Response
C Access Arrangement and Swept Path Analysis

1 Introduction

- 1.1 This Construction Traffic Management Plan (CTMP) has been prepared by Transport Planning Associates (TPA) on behalf of Novus Renewable Services Limited in relation to a proposed solar farm, battery storage facility and substation near Cefn Road, Wrexham (the Site).
- 1.2 The Site location is shown in **Figure 1.1**.
- 1.3 The proposed development comprises the construction, operation, management and decommissioning of a grid connected solar farm with associated infrastructure. The solar farm will supply 9.9 MW of clean renewable electricity to the national grid.
- 1.4 The main site comprises approximately 11 hectares of agricultural land across two fields and is located approximately four kilometres south east of Wrexham and immediately south west of Wrexham Industrial Estate. The red line also includes land to the south of Cefn Road, in the vicinity of an existing waste water treatment plant. The proposed substation will be situated in this location. A site location plan is included as **Appendix A**.
- 1.5 This CTMP provides a framework for the management of construction vehicle activity at the Site to ensure that the impact of the construction phase on the local highway network is minimised.
- 1.6 Pre-application advice has been received from Wrexham County Borough Council. The comments and a response note are included in **Appendix B**. The advice has been considered as part of this CTMP.
- 1.7 This CTMP sets out the strategy for the following;
- Site access arrangements;
 - Construction vehicle routing;
 - Site compound and internal routing;
 - Trip attraction; and
 - Proposed mitigation measures.
- 1.8 It will be the responsibility of the appointed contractor to comply with all statutory regulations and guidelines in relation to construction activities at the Site. The Site manager's details will be provided to the highway authority in advance of construction activities commencing.

2 Site Access

- 2.1 This section sets out the details of the construction and operational phase access arrangements.

Construction Phase

Main Site Access

- 2.2 Construction vehicles will access and egress the main Site via an existing agricultural access on Cefn Road.
- 2.3 In the vicinity of the access junction, Cefn Road is subject to a 40mph speed limit. The access arrangement attached as **Appendix C** confirms that 2.4 x 120m visibility splays can be achieved to the east and west of the junction, with vegetation trimming, in accordance with the posted speed limit. Images of the visibility splay are shown in Plate 2.1.

Plate 2.1 Visibility from Existing Agricultural Access Looking East (L) and West (R)



- 2.4 Swept path analysis, also attached as **Appendix C**, demonstrates that a 16.5m articulated HGV, which is the largest vehicle that will require access to the Site, can comfortably negotiate the access junction. The access will be widened and formalised to accommodate construction vehicles.
- 2.5 The proposed Site access has not be designed for the simultaneous movement of HGVs (i.e. arrivals and departures at the same time). This is to reduce the crossing distance for pedestrians and cyclists. As set out in Section 5, there will only be an average of five deliveries per day, which equates to 10 two-way movements, minimising the likelihood of an arriving vehicle meeting a vehicle departing the Site simultaneously. If this does occur, vehicles will be held within the Site by the banksmen to allow the vehicle arriving to safely manoeuvre in, before allowing the departing vehicle to leave.
- 2.6 It is noted there is an existing shared cycleway/footway along the Cefn Road within the vicinity of the Site access. Banksmen will ensure the safe movement of all users at the access, in particular pedestrians and cyclists. Warning signage will also be provided to notify users of the potential for turning construction vehicles.

Substation Access

- 2.7 The existing access to the Five Fords Waste Treatment Plant will be used to deliver equipment to the substation element of the proposed development. This requires one or two deliveries per day, on average. This does not represent a material intensification in the use of the access.
- 2.8 The existing access received planning permission in 2015 (reference P/2015/0543). It accommodates articulated HGV's associated with the waste water treatment plant, and is therefore considered suitable for use by construction vehicles. The planning permission included a condition to provide visibility splays of 2.4m x 120m in both directions with no obstruction in excess of 1m in height. The Applicant will ensure that any vegetation within the visibility splay is cut back to 1m in height. No other amendments to the access are required or proposed.
- 2.9 In summary, the proposed site access arrangements are considered appropriate for the following reasons:
- The accesses are currently used by large agricultural vehicles and articulated HGVs;
 - Visibility splays can be achieved in accordance with the posted speed limit;
 - Appropriate measures and signage will be implemented to allow safe use of the shared footway/cycleway;
 - No Personal Injury Collisions (PICs) have been recorded in the vicinity of either access during the most recent five year period;
 - Construction vehicles will access and egress the Site in a forward gear; and
 - Banksmen will oversee all construction vehicle arrivals and departures.

Operational Phase

- 2.10 Once operational, maintenance vehicles will access the Site same access points described above. It is likely that a maintenance vehicle (transit van or similar) will visit the Site around twice a month.

3 Construction Vehicle Routing

- 3.1 The details of the construction vehicle route are set out below. Drivers will be made aware of the route in advance of driving to the Site.

Route Overview

- 3.2 The designated route for all construction vehicles is shown in **Figure 3.1**. It is considered the most appropriate and direct route to the Site and does not feature any height or weight restrictions.
- 3.3 The designated route to the Site follows roads that serve Wrexham Industrial Estate and as such, are used regularly by HGV's. This was confirmed during the site visit undertaken in June 2021. They are therefore considered appropriate for use by HGV's associated with the construction phase of the proposed development.
- 3.4 Sections of the designated route have also been used by construction vehicles associated with neighbouring solar farm developments, including at Bryn Lane (Ref: P/2014/0484).
- 3.5 It is anticipated that the majority of deliveries will arrive from the east on the A534, as this provides a connection to the M6 Motorway. From the A354, the designated inbound construction vehicle route comprises the following roads:
- Industrial Estate Road;
 - Abenbury Way;
 - Clywedog Road North;
 - Clywedog Road South; and
 - Cefn Road.

Route Details

Inbound Construction Vehicle Route

- 3.6 Construction vehicles will take the first exit at the A534 Wrexham Road / Industrial Estate Road / Sandy Lane / A534 roundabout and proceed south along Industrial Estate Road, which is a dual carriageway. After approximately 1.2km, construction vehicles will take the third exit on the following roundabout and continue along Abenbury Way. This is a single carriageway two-way road subject to a 40mph speed limit, with street lighting throughout and a continuous footway along the southern side of the carriageway.

- 3.7 Construction vehicles will then utilise a right-turn filter lane to access Clywedog Road North before continuing along Clywedog Road South, which routes around the south western extent of Wrexham Industrial Estate. Both roads are single carriageway two-way roads with street lighting and continuous footways throughout and serve various units located within the industrial estate.
- 3.8 At its southern extent, Clywedog Road South adjoins a roundabout junction with Bridge Road South, at which point construction vehicles will take the third exit, before taking the third exit on the following roundabout and continuing along Cefn Road.
- 3.9 Cefn Road routes to the Site access and is 40mph single carriageway two-way road, with street lighting and a footway along the northern side of the carriageway. It is noted that Cefn Road serves an existing waste water treatment facility and solar farm, and it therefore considered appropriate for use by HGV's.

Outbound Construction Vehicle Route

- 3.10 Outbound construction vehicles will follow the reverse of the above described route.

Alternative Construction Vehicle Route

- 3.11 A construction vehicle route was considered from the A534 via the A534 Holt Road and Cefn Road. Whilst this route to Site from the strategic road network is more direct, it has been discarded as it routes through a more residential area and passes through a school zone.

Route Signage

- 3.12 Temporary road signing will be implemented along the designated route to inform background traffic of the ongoing construction works and to direct construction traffic to and from the Site. The signs will be located at key points on the route.
- 3.13 All signage will be compliant with the Traffic Signs Manual where applicable. The following points will be considered when locating signage:
- The position of the sign in relation to the highway;
 - Possible distraction to drivers; and
 - The proximity to junctions and roundabouts.

Management of Deliveries

- 3.14 Due to the relatively low number of vehicles associated with the construction phase at the Site, there is not anticipated to be any delay to background traffic. Background traffic will always be given priority in the vicinity of the Site access junction.
- 3.15 The phone number of the Site Manager will be made available to all drivers of vehicles that will be accessing the Site. The drivers of the construction vehicles will be required to call ahead to allow enough time for banksmen to prepare at the Site access. A layby is located on the A534, approximately seven kilometres east of the roundabout junction with Industrial Estate Road, from which drivers can stop and call ahead.
- 3.16 The following procedure will be initiated when deliveries are made to the Site:

Procedure for Arrival to Site

- Driver to call ahead when stationary at the A534 layby, prior to arriving at the Site;
- The banksmen are mobilised and will go to position at the Site access;
- Driver will be informed the operators are in place and it is appropriate to travel to the Site via the agreed route;
- All operatives will communicate with each other, as necessary; and
- Banksmen will assist HGVs to manoeuvre from Cefn Road into the Site access, but will not direct general traffic.

- 3.17 The following procedure will be initiated when HGVs are leaving the Site:

Procedure for Leaving the Site

- Before drivers depart the Site Manager will be notified. They will then mobilise the banksmen at the Site access;
- Drivers will be advised when the banksmen and operatives are in place and will leave the Site; and
- Banksmen will guide the drivers exiting the Site access onto Cefn Road, but will not direct general traffic.

4 Contractors Compound and Internal Routing

Contractors Compound

- 4.1 A construction compound will be set up within the Site, near to the access track. The construction compound will include contractor facilities, car parking, storage and loading/unloading areas.
- 4.2 Approximately 20 to 30 construction workers are anticipated to be required on Site on an average day. This may increase slightly during peak construction. The location where staff will travel from is unknown at this stage as it will depend on the appointed contractor. However, it is envisaged that the majority of non-local workforce will stay at local accommodation and be transported to the Site by minibuses to minimise the impact on the strategic and local highway network. Notwithstanding this, appropriate car parking provision for construction workers and visitors will be provided within the contractor compound. Full details of the parking provision will be set out in the Final CTMP, to be secured by planning condition.
- 4.3 No parking by contractors, visitors or delivery vehicles will be permitted on the local highway network or the Site access road at any time during the construction phase, and visitors will be advised of the parking arrangements in advance of travelling to the Site. The Site Manager will monitor that parking is taking place in the designated area on a regular basis.

Internal Routing

- 4.4 The access track will route from Cefn Road into the Site and will comprise a combination of asphalt and aggregate surfaces.
- 4.5 Appropriate areas for vehicles to turn in will be provided within the Site.
- 4.6 It is confirmed that no Public Rights of Way (PRoW) cross the Site.

5 Construction Vehicle Trip Attraction

- 5.1 This section sets out the vehicle movements forecast to be associated with the construction and operational phases of the proposed development.

Construction Phase

- 5.2 It is anticipated that the construction phase will last for approximately 16 weeks. Construction activities and deliveries will be carried out Monday to Friday 08:00-18:00 and between 08:00 and 13:30 on Saturdays. No construction activities or deliveries will occur on Sunday or Public Holidays. Where possible, construction deliveries will be coordinated to avoid construction vehicle movements during the traditional AM peak hour (08:00-09:00) and PM peak hour (17:00-18:00).
- 5.3 The construction period will include the use of HGVs to bring the equipment onto the Site and this will be strictly managed to ensure that vehicle movement is controlled and kept to a minimum
- 5.4 Deliveries to the Site shall be reported to the Site Manager and will be made by the smallest possible vehicles for that particular item of plant or material, to ensure that vehicles can manoeuvre safely.
- 5.5 The largest vehicle that will access the site during the construction phase is a 16.5m articulated lorry.

Enabling Works

- 5.6 A breakdown of activities within this phase, the anticipated vehicle type and number of trips is set out in **Table 5.1** below.

Table 5.1 Forecast Construction Vehicle Trips (Enabling Works)

Activity	Type of Vehicle	Number of Deliveries
Delivery of plant and equipment, temporary fencing and site accommodation	Max 16.5 Articulated	8 (16 two-way)
Aggregate delivery, access track and compound construction	10m Rigid and 16.5m Articulated	76 (152 two-way)
Concrete for foundations	10m Rigid	38 (76 two-way)
Temporary fencing	Max 16.5 Articulated	5 (10 two-way)
Site accommodation	Max 16.5 Articulated	5 (10 two-way)
Total		132 deliveries (average of 5 deliveries per day or 10 two way movements per day)*
* Deliveries taking place over a 5 week period (25 working days, excluding Saturdays to be robust).		

- 5.7 As set out in **Table 5.1** it is anticipated that approximately 132 deliveries (264 two-way movements) could be made by HGVs during the enabling works phases, at an average of around five deliveries, or 10 two-way movements, per day.
- 5.8 The majority of vehicle trips in this phase will occur during the delivery of aggregate and concrete for the construction of the internal access track/compound and foundations. These deliveries will therefore be spread over a four week duration of the enabling works phase.

Solar Array Construction

- 5.9 A breakdown of activities within this phase, the anticipated vehicle type and number of trips is set out in **Table 5.2** below.

Table 5.2 Forecast Construction Vehicle Trips (Solar Farm Array)

Activity	Type of Vehicle	Number of Deliveries
PV panels delivery	Max 16.5 Articulated	30 (60 two-way)
Delivery of frames	Max 16.5 Articulated	40 (80 two-way)
Inverters and transformers	Max 16.5 Articulated	20 (40 two-way)
Cable trenching and backfill	10m Rigid	21 (42 two-way)
Electrical connections	10m Rigid	5 (10 two-way)
CCTV	Van/10m Rigid	1 (2 two-way)
Commissioning and testing	Van	2 (4 two-way)
Fencing	10m Rigid	2 (4 two-way)
Total		121 deliveries (average of 2 delivery per day or 4 two way movements per day)*
* Deliveries taking place over a 15 week period (75 working days, excluding Saturdays to be robust).		

5.10 As set out in **Table 5.2** it is anticipated that approximately 121 deliveries (242 two-way movements) could be made by HGVs during the construction phase of the solar farm, at an average of around two deliveries, or four two-way movements, per day.

5.11 The majority of vehicle trips in this phase will occur during the delivery and erection of the frames, however, these deliveries will be spread over a six week period within this construction phase.

5.12 It should also be noted that the access track construction for the enabling works, set out in **Table 5.1** will, for a period of five weeks, run concurrently with deliveries associated with the construction of the solar farm, as set out in **Table 5.2**.

Battery Facility Construction

5.13 A breakdown of activities within this phase, the anticipated vehicle type and number of trips is set out in **Table 5.3** below.

Table 5.3 Forecast Construction Vehicle Trips (Battery Facility Construction)

Activity	Type of Vehicle	Number of Deliveries
Compound preparation and ground works	Max 16.5 Articulated	8 (16 two-way)
Delivery of aggregate for battery compound	10m Rigid	42 (84 two-way)
Battery install	Max 16.5 Articulated	10 (20 two-way)
PCS and inverters	Max 16.5 Articulated	2 (4 two-way)
Electrical connections	10m Rigid	5 (10 two-way)
Fencing	10m Rigid	2 (4 two-way)
Commissioning and testing	Van	2 (4 two way)
Total		71 deliveries (average of 1 delivery per day or 2 two way movements per day)*
* Deliveries taking place over a 12 week period (60 working days, excluding Saturdays to be robust).		

- 5.14 As set out in **Table 5.3** it is anticipated that approximately 71 deliveries (142 two-way movements) could be made by HGVs during the construction phase of the battery storage facility, at an average of around one delivery, or two two-way movements, per day.
- 5.15 Deliveries associated with the battery storage facility will run concurrently with deliveries associated with the enabling works and the construction of the solar array, as set out in **Table 5.1** and **Table 5.2** respectively.

Substation Construction

- 5.16 A breakdown of activities within this phase, the anticipated vehicle type and number of trips is set out in **Table 5.4** below. It is reiterated that construction vehicles associated with this phase will route to site via the existing waste water treatment plant access on Cefn Road.

Table 5.4 Forecast Construction Vehicle Trips (Substation Construction)

Activity	Type of Vehicle	Number of Deliveries
Compound preparation, access and ground works	Max 16.5 Articulated	12 (24 two-way)
Delivery of aggregate for battery compound	10m Rigid	44 (88 two-way)
Transformers	Max 16.5 Articulated	2 (4 two-way)
Switchgear and housings	Max 16.5 Articulated	4 (8 two-way)
Fencing	Max 16.5 Articulated	1 (2 two-way)
Commissioning and testing	Van	2 (4 two-way)
Total		65 deliveries (average of 1 delivery per day or 2 two way movements per day)*
* Deliveries taking place over an 11 week period (55 working days, excluding Saturdays to be robust).		

- 5.17 As set out in **Table 5.4** it is anticipated that approximately 65 deliveries (130 two-way movements) could be made by HGVs during the construction phase of the substation, at an average of around one delivery, or two two-way movements, per day.
- 5.18 Deliveries associated with the substation will run concurrently with deliveries associated with the enabling works, construction of the solar array and battery facility, as set out in **Table 5.1**, **Table 5.2** and **Table 5.3** respectively.

Site Clearance

- 5.19 A breakdown of activities within this phase, the anticipated vehicle type and number of trips is set out in **Table 5.5** below.

Table 5.5 Forecast Construction Vehicle Trips (Site Clearance)

Activity	Type of Vehicle	Number of Deliveries
Removal of site accommodation	10m Rigid	5 (10 two-way)
Removal of temporary fencing	10m Rigid	5 (10 two-way)
Removal of plant and equipment	Max 16.5 Articulated	8 (16 two-way)
Total		18 deliveries (average of 4 deliveries per day or 8 two way movements per day)*
* Deliveries taking place over a 1 week period (5 working days)		

- 5.20 As set out in **Table 5.5** it is anticipated that approximately 18 deliveries (36 two-way movements) could be made by HGVs during the site clearance phase, at an average of around four deliveries, or eight two-way movements, per day.

Operational and Decommissioning Phase

- 5.21 There are anticipated to be up to two visits to the Site per month for maintenance. These would typically be made by a light van or a 4x4 type vehicle.
- 5.22 Space will be available within the Site for such a vehicle to turn around to ensure that reversing will not occur onto the highway.
- 5.23 The traffic management elements of the decommissioning phase will be addressed in the decommissioning plan.

Summary

- 5.24 From the construction phase vehicle trip generation set out above, it is forecast that the enabling works phase will generate the highest number of deliveries, at around five per day over a four week period. After this initial enabling works are complete, this phase will run concurrently with the commencement of the solar array construction and battery storage facility construction. Whilst the solar array construction phase will last for a period of 15 weeks, the average number of deliveries per day is only forecast to be around two per day, with an average of only one delivery per day forecast for the battery storage facility.

- 5.25 The substation construction will also run concurrently with the solar array and battery facility construction, however it is reiterated that construction vehicles associated with the substation will utilise the existing waste water treatment plant access and not the formalised agricultural access on Cefn Road.
- 5.26 There will also be construction workers arriving at the Site in the morning and departing in the evening, outside of typical highway network peak hours. It is forecast that a maximum of 13 construction worker trips will be made to the site per day at an average of around nine per day over the 16 week construction phase.
- 5.27 Overall, the number of vehicle movements during the construction phase is forecast to be low. It is therefore concluded that construction traffic associated with the proposed solar farm, battery facility and substation will not have a material impact on the safety or operation of the local highway network.


6 Mitigation Measures

6.1 The appointed contractor will introduce measures to minimise the impact resulting from construction activities. It will be the responsibility of the Project Manager and Site Manager to oversee the implementation of the mitigation measures.

6.1 Proposed mitigation measures include:

- (i) signs to direct construction vehicles associated with the development will be installed along the route. Delivery drivers, contractors and visitors will be provided with a route plan in advance of delivering to Site to ensure that vehicles follow the identified route;
- (ii) signs provided to indicate safe passage for all pedestrians and cyclists using the shared footway/cycleway within the vicinity of the site during the construction phase;
- (iii) all signage on the designated route will be inspected twice daily by the Site Manager to ensure they are kept in a well maintained condition and located in safe and appropriate locations;
- (iv) advisory signs informing contractors and visitors that parking is not permitted on-street in the vicinity of the Site or on the Site access track;
- (v) all signage will be written bilingually, in English and in Welsh;
- (vi) a compound area for contractors will be set up on-site including appropriate parking spaces. Contractors and visitors will be advised that parking facilities will be provided on-Site in advance of visiting the Site and that they should not park on-street;
- (vii) a wheel wash facility will be provided ahead of the Site egress onto Cefn Road to ensure that no mud or debris is spread onto the local highway network;
- (viii) a road sweeper will be provided along Cefn Road in the vicinity of the Site accesses to alleviate any residual debris generated during the construction phase, as required;
- (ix) spraying of areas with water supplied as and when conditions dictate to prevent the spread of dust;
- (x) vehicles carrying waste material off-site to be sheeted;
- (xi) a requirement for engines to be switched off on-Site when not in use;
- (xii) banksmen will be provided at the formalised agricultural access to indicate to construction traffic when it is safe for them to enter and exit the Site; and
- (xiii) the contact details of the Site Manager will be provided on a noticeboard at the Site access junction.

Figures

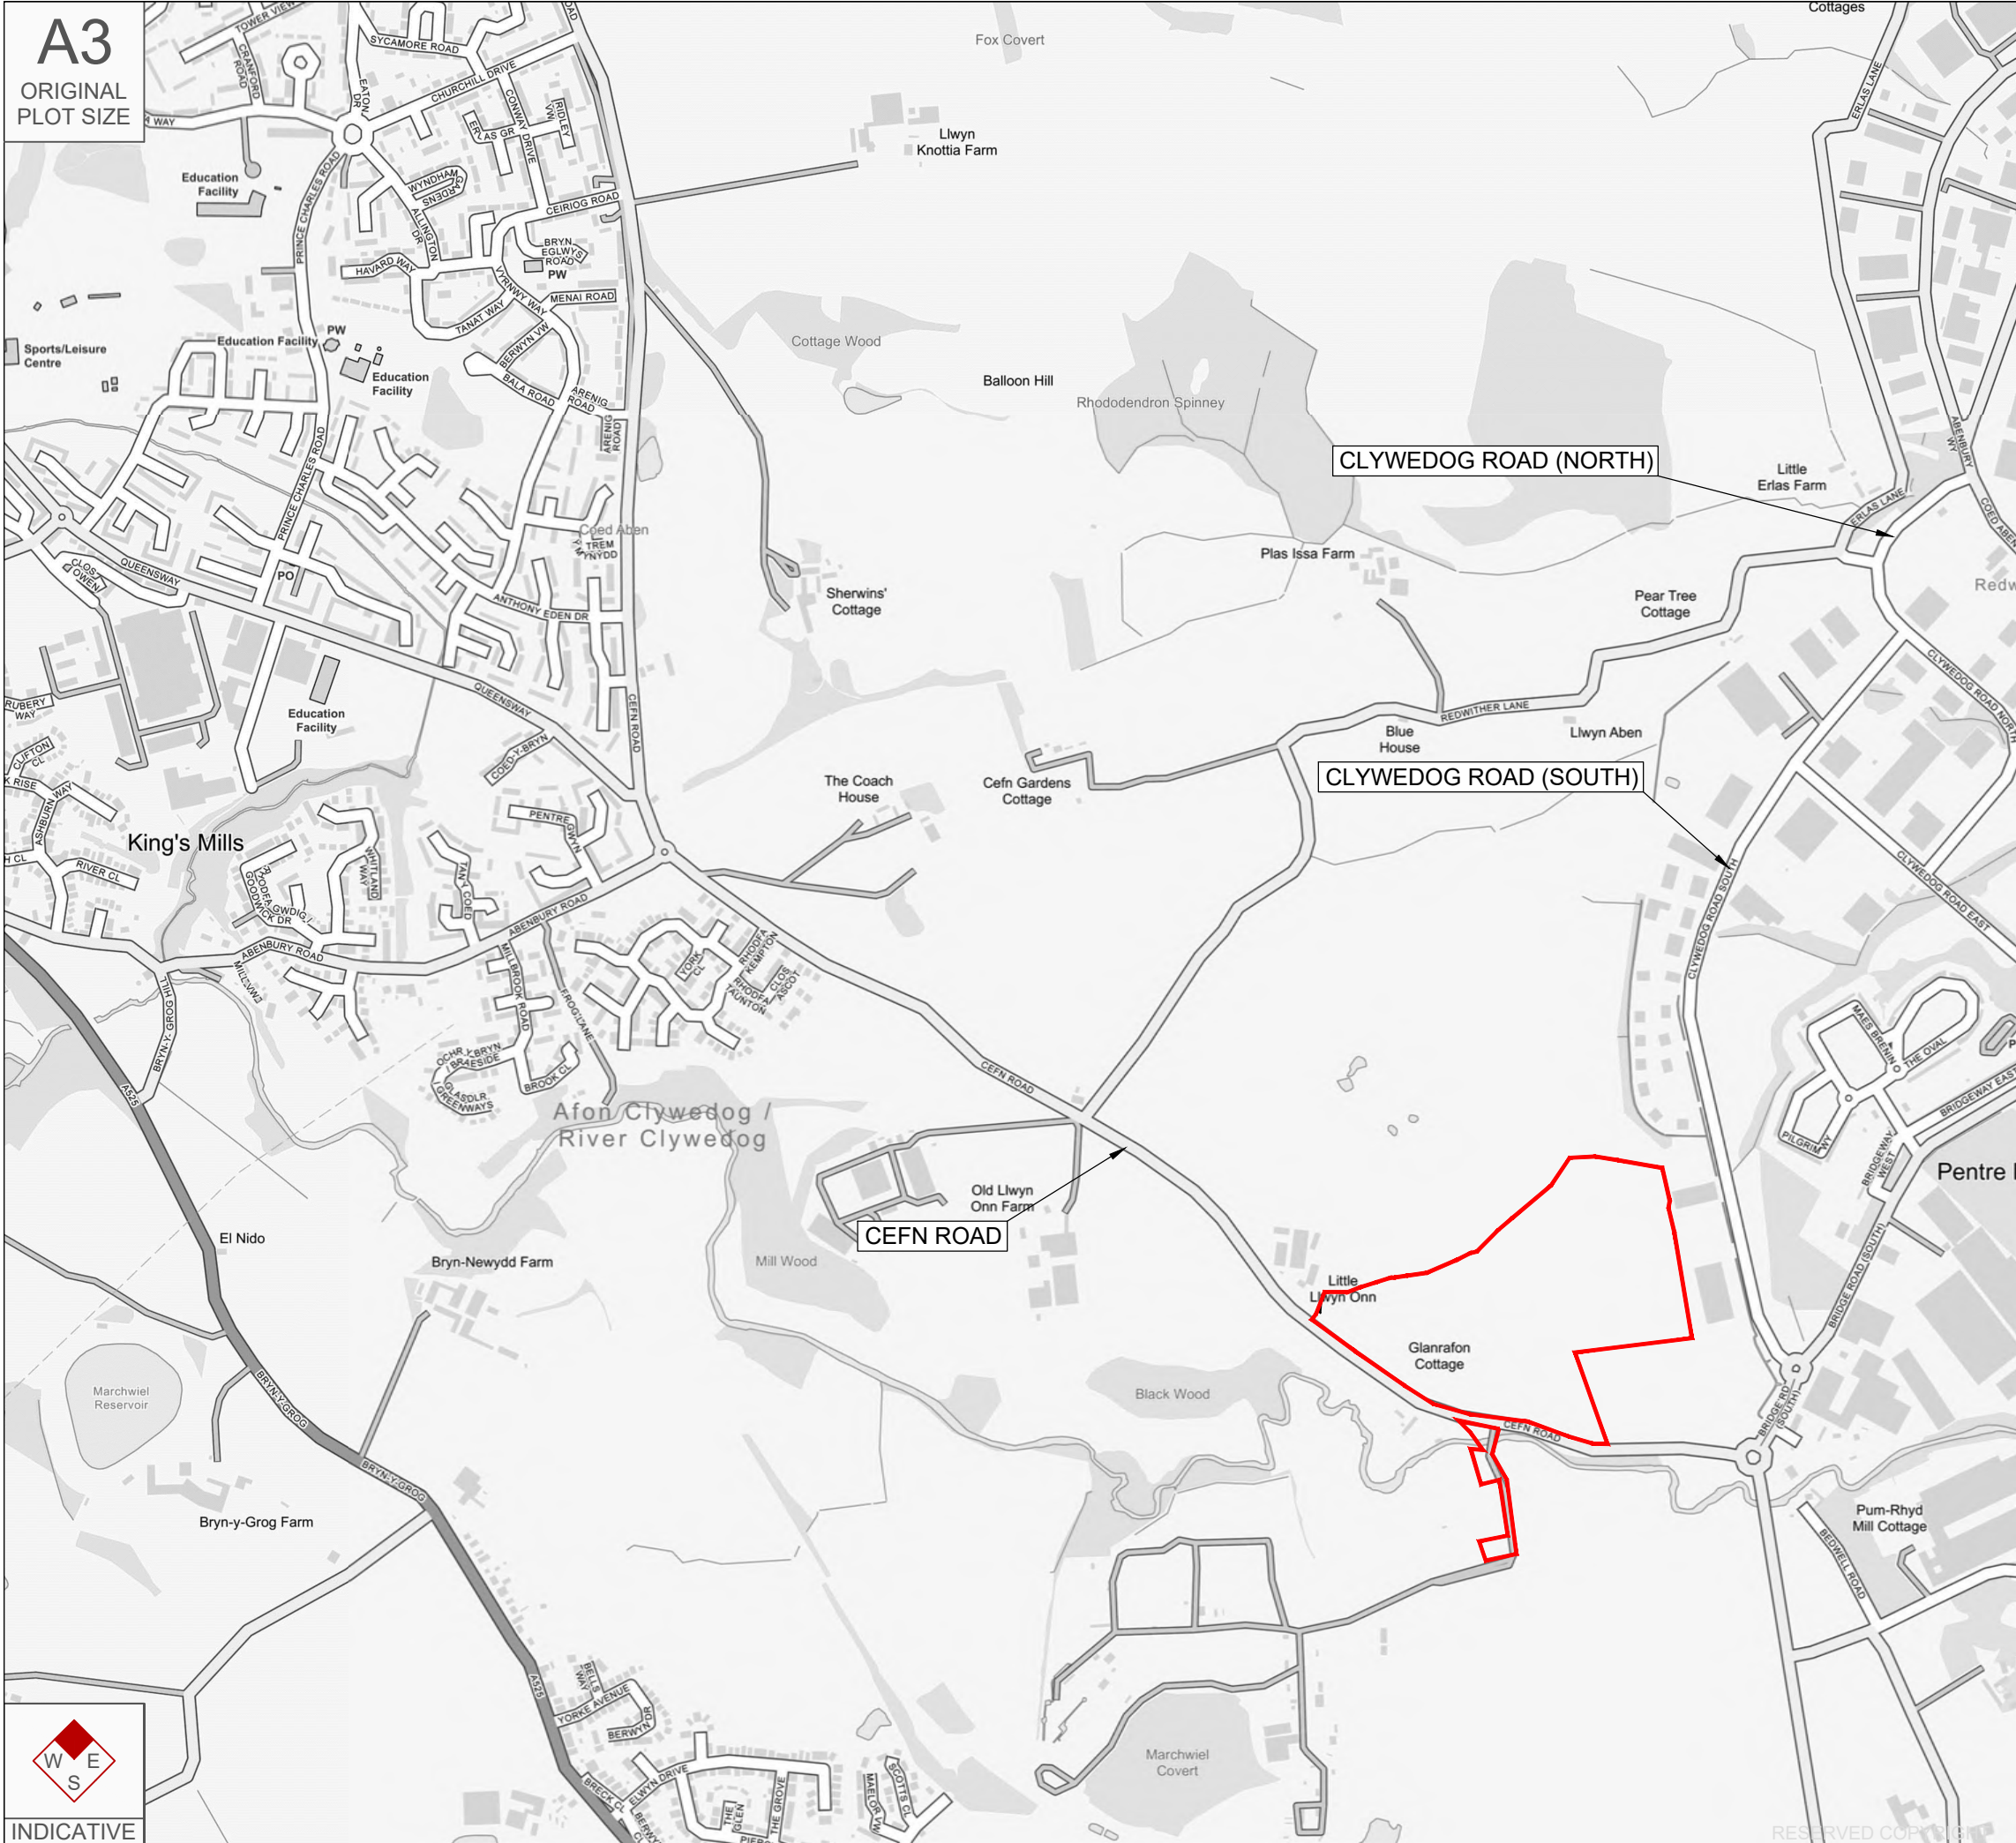

A3
ORIGINAL
PLOT SIZE

Reproduced from Ordnance Survey Superplan Data with the permission of The Controller of Her Majesty's Stationery Office. Crown Copyright - Licence No. AL100034021

NOTES: Replicated from Corylus Drawing CE/321/06 dated 15/09/21

KEY

Approximate site boundary.

Rev	Date	Details	Drawn by	Checked by	Approved by
A	07.06.22	Updated Red Line Boundary	SG	RR	JD

Bristol
Cambridge
London
Manchester
Oxford
Welwyn Garden City



25 King Street
Bristol
BS1 4PB
0117 925 9400

www.tpa.uk.com


CLIENT:
NOVUS RENEWABLE SERVICES LIMITED

PROJECT:
**CEFN ROAD SOLAR FARM,
WREXHAM**

TITLE:
Site Location Plan

STATUS:
INFORMATION

SCALE: 1:10,000	DATE: 18.06.21	DRAWN: PSW	CHECKED: RR	APPROVED: DE
JOB NO: 2105-051	DRAWING NO: Figure 1.1		REVISION: A	

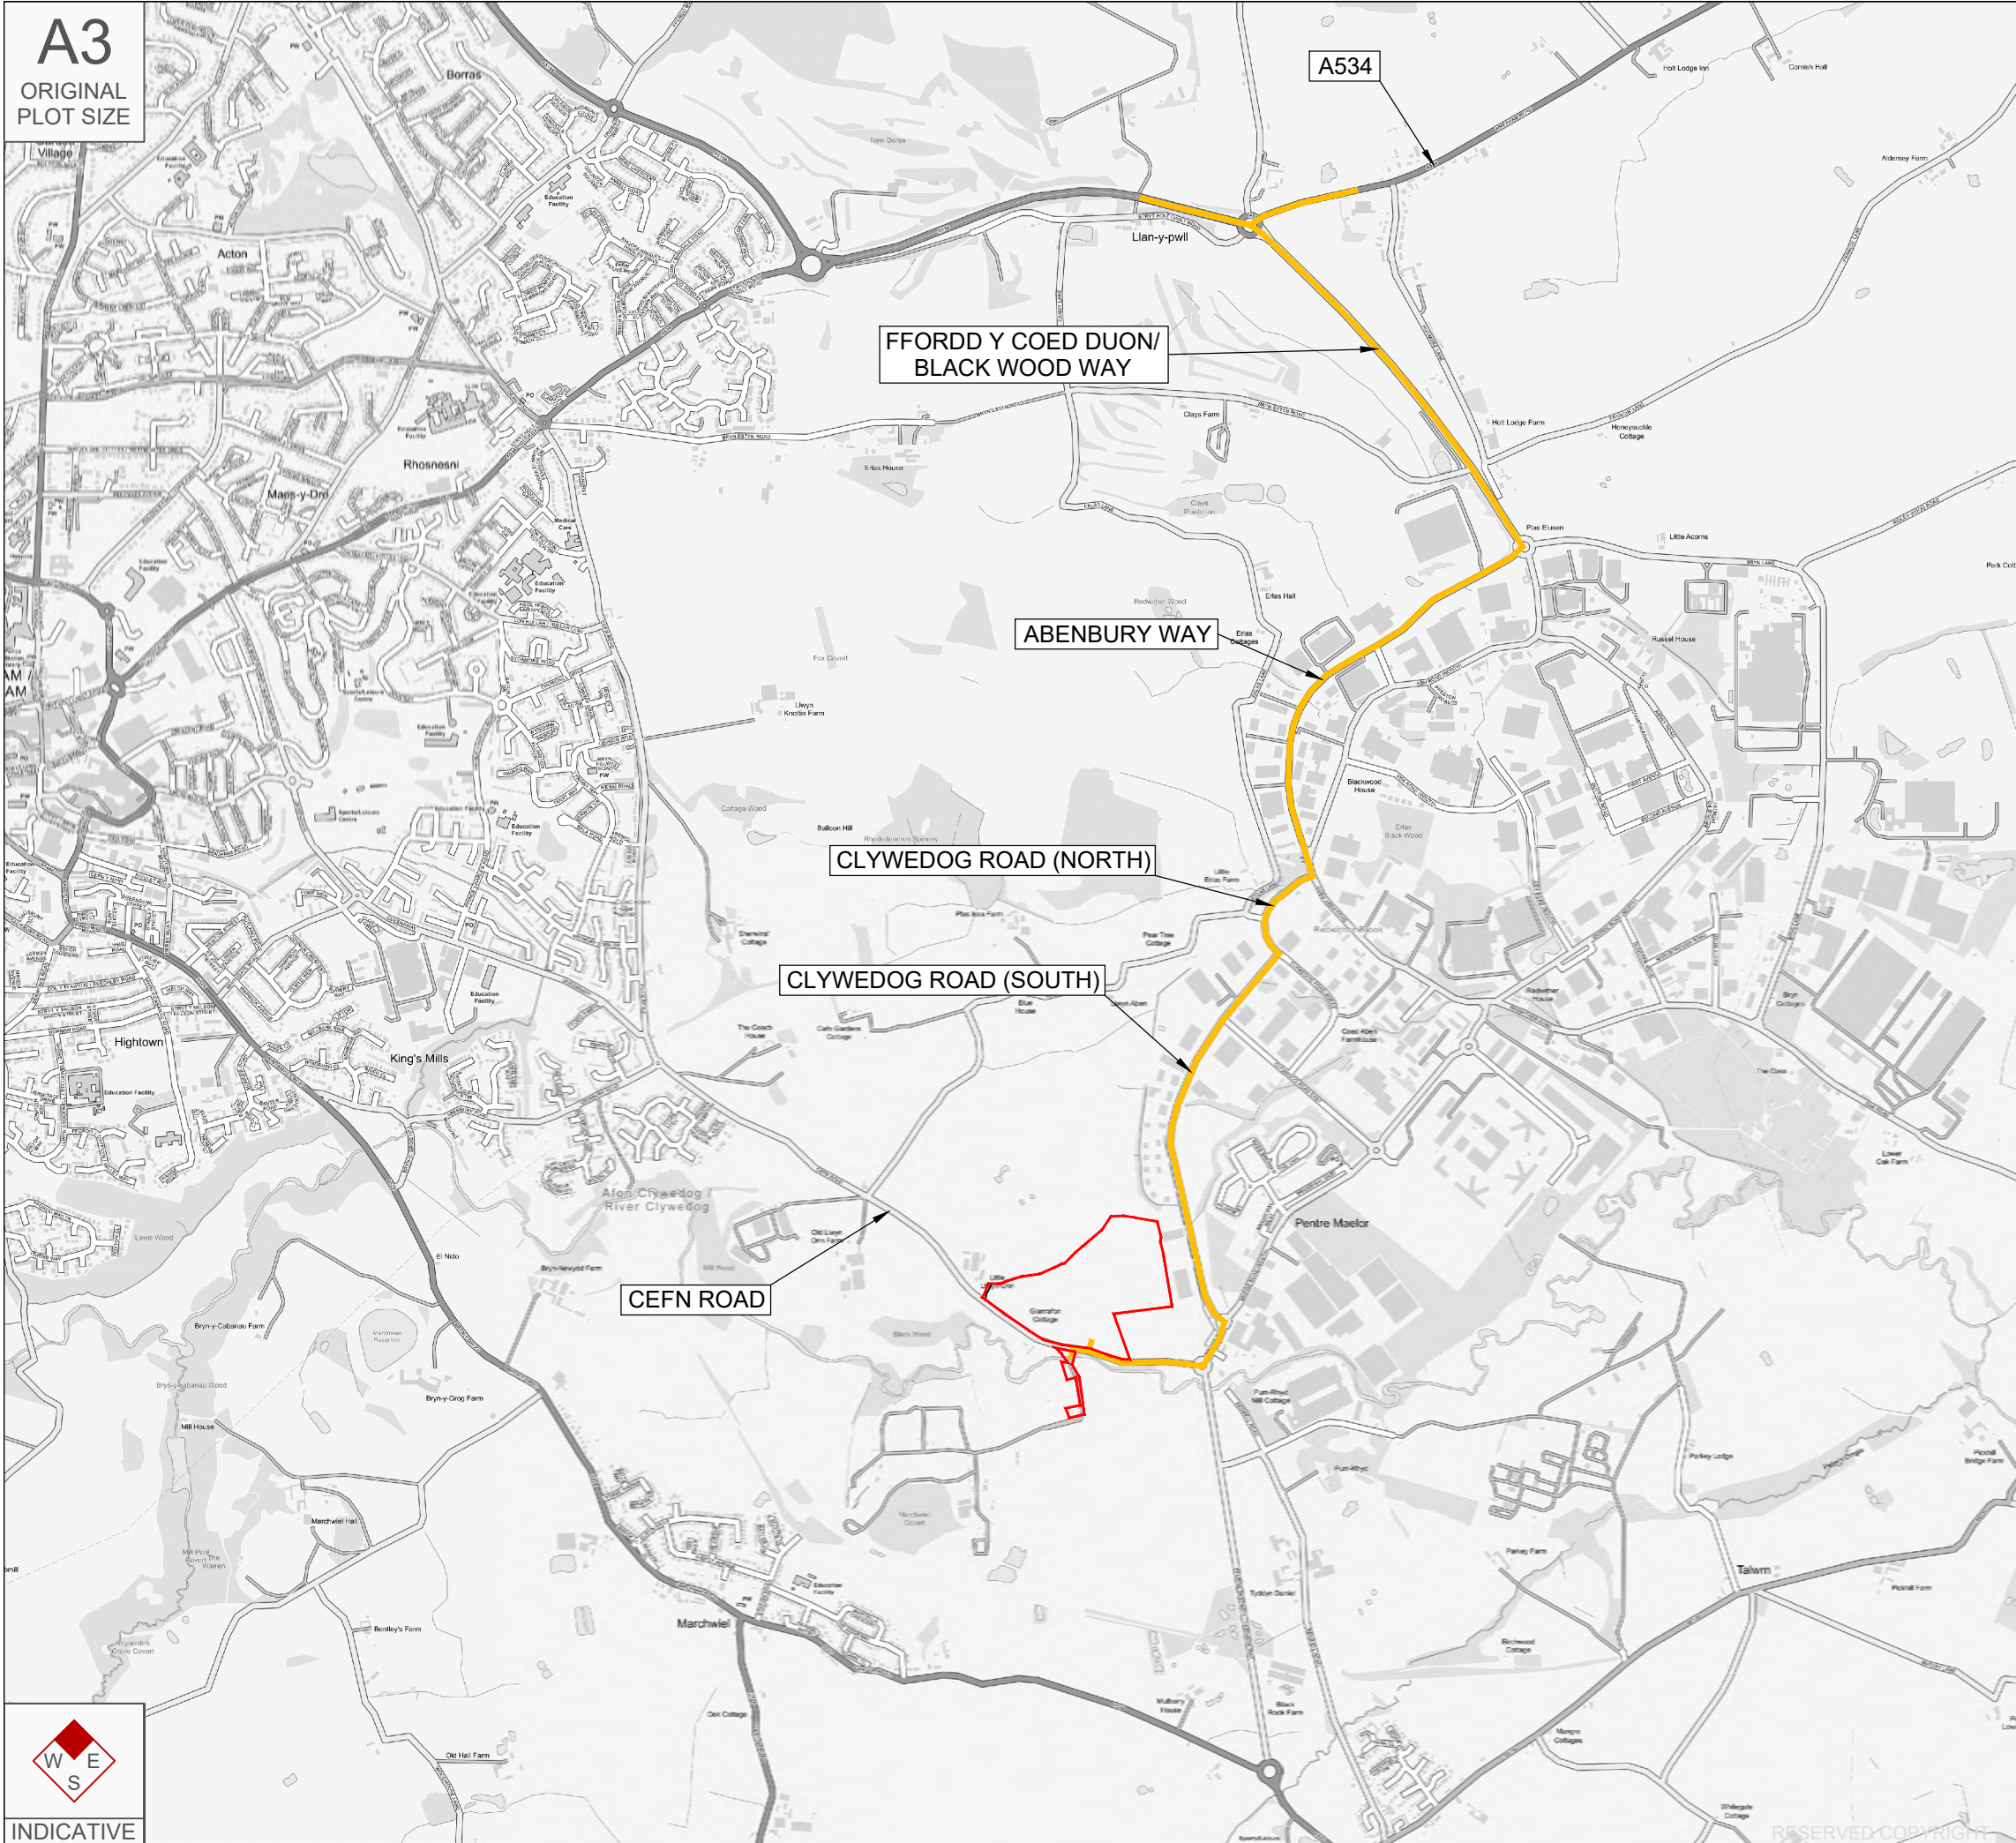

A3
ORIGINAL
PLOT SIZE

Reproduced from Ordnance Survey Superplan Data with the permission of The Controller of Her Majesty's Stationery Office. Crown Copyright - Licence No. AL100034021

NOTES: Replicated from Corylus Drawing CE/321/06 dated 15/09/21

KEY

- Approximate site boundary.
- Construction traffic route.

A	07.06.22	Updated Red Line Boundary	SG	RR	JD
Rev	Date	Details	Drawn by	Checked by	Approved by

Bristol
Cambridge
London
Manchester
Oxford
Welwyn Garden City



25 King Street
Bristol
BS1 4PB
0117 925 9400
www.tpa.uk.com

CLIENT:
NOVUS RENEWABLE SERVICES LIMITED


PROJECT:
CEFN ROAD SOLAR FARM,
WREXHAM

TITLE:
Construction Traffic Route
Plan

STATUS:
INFORMATION

SCALE: 1:20,000	DATE: 18.06.21	DRAWN: PSW	CHECKED: RR	APPROVED: DE
JOB NO: 2105-051	DRAWING NO: Figure 3.1	REVISION: A		

APPENDIX A

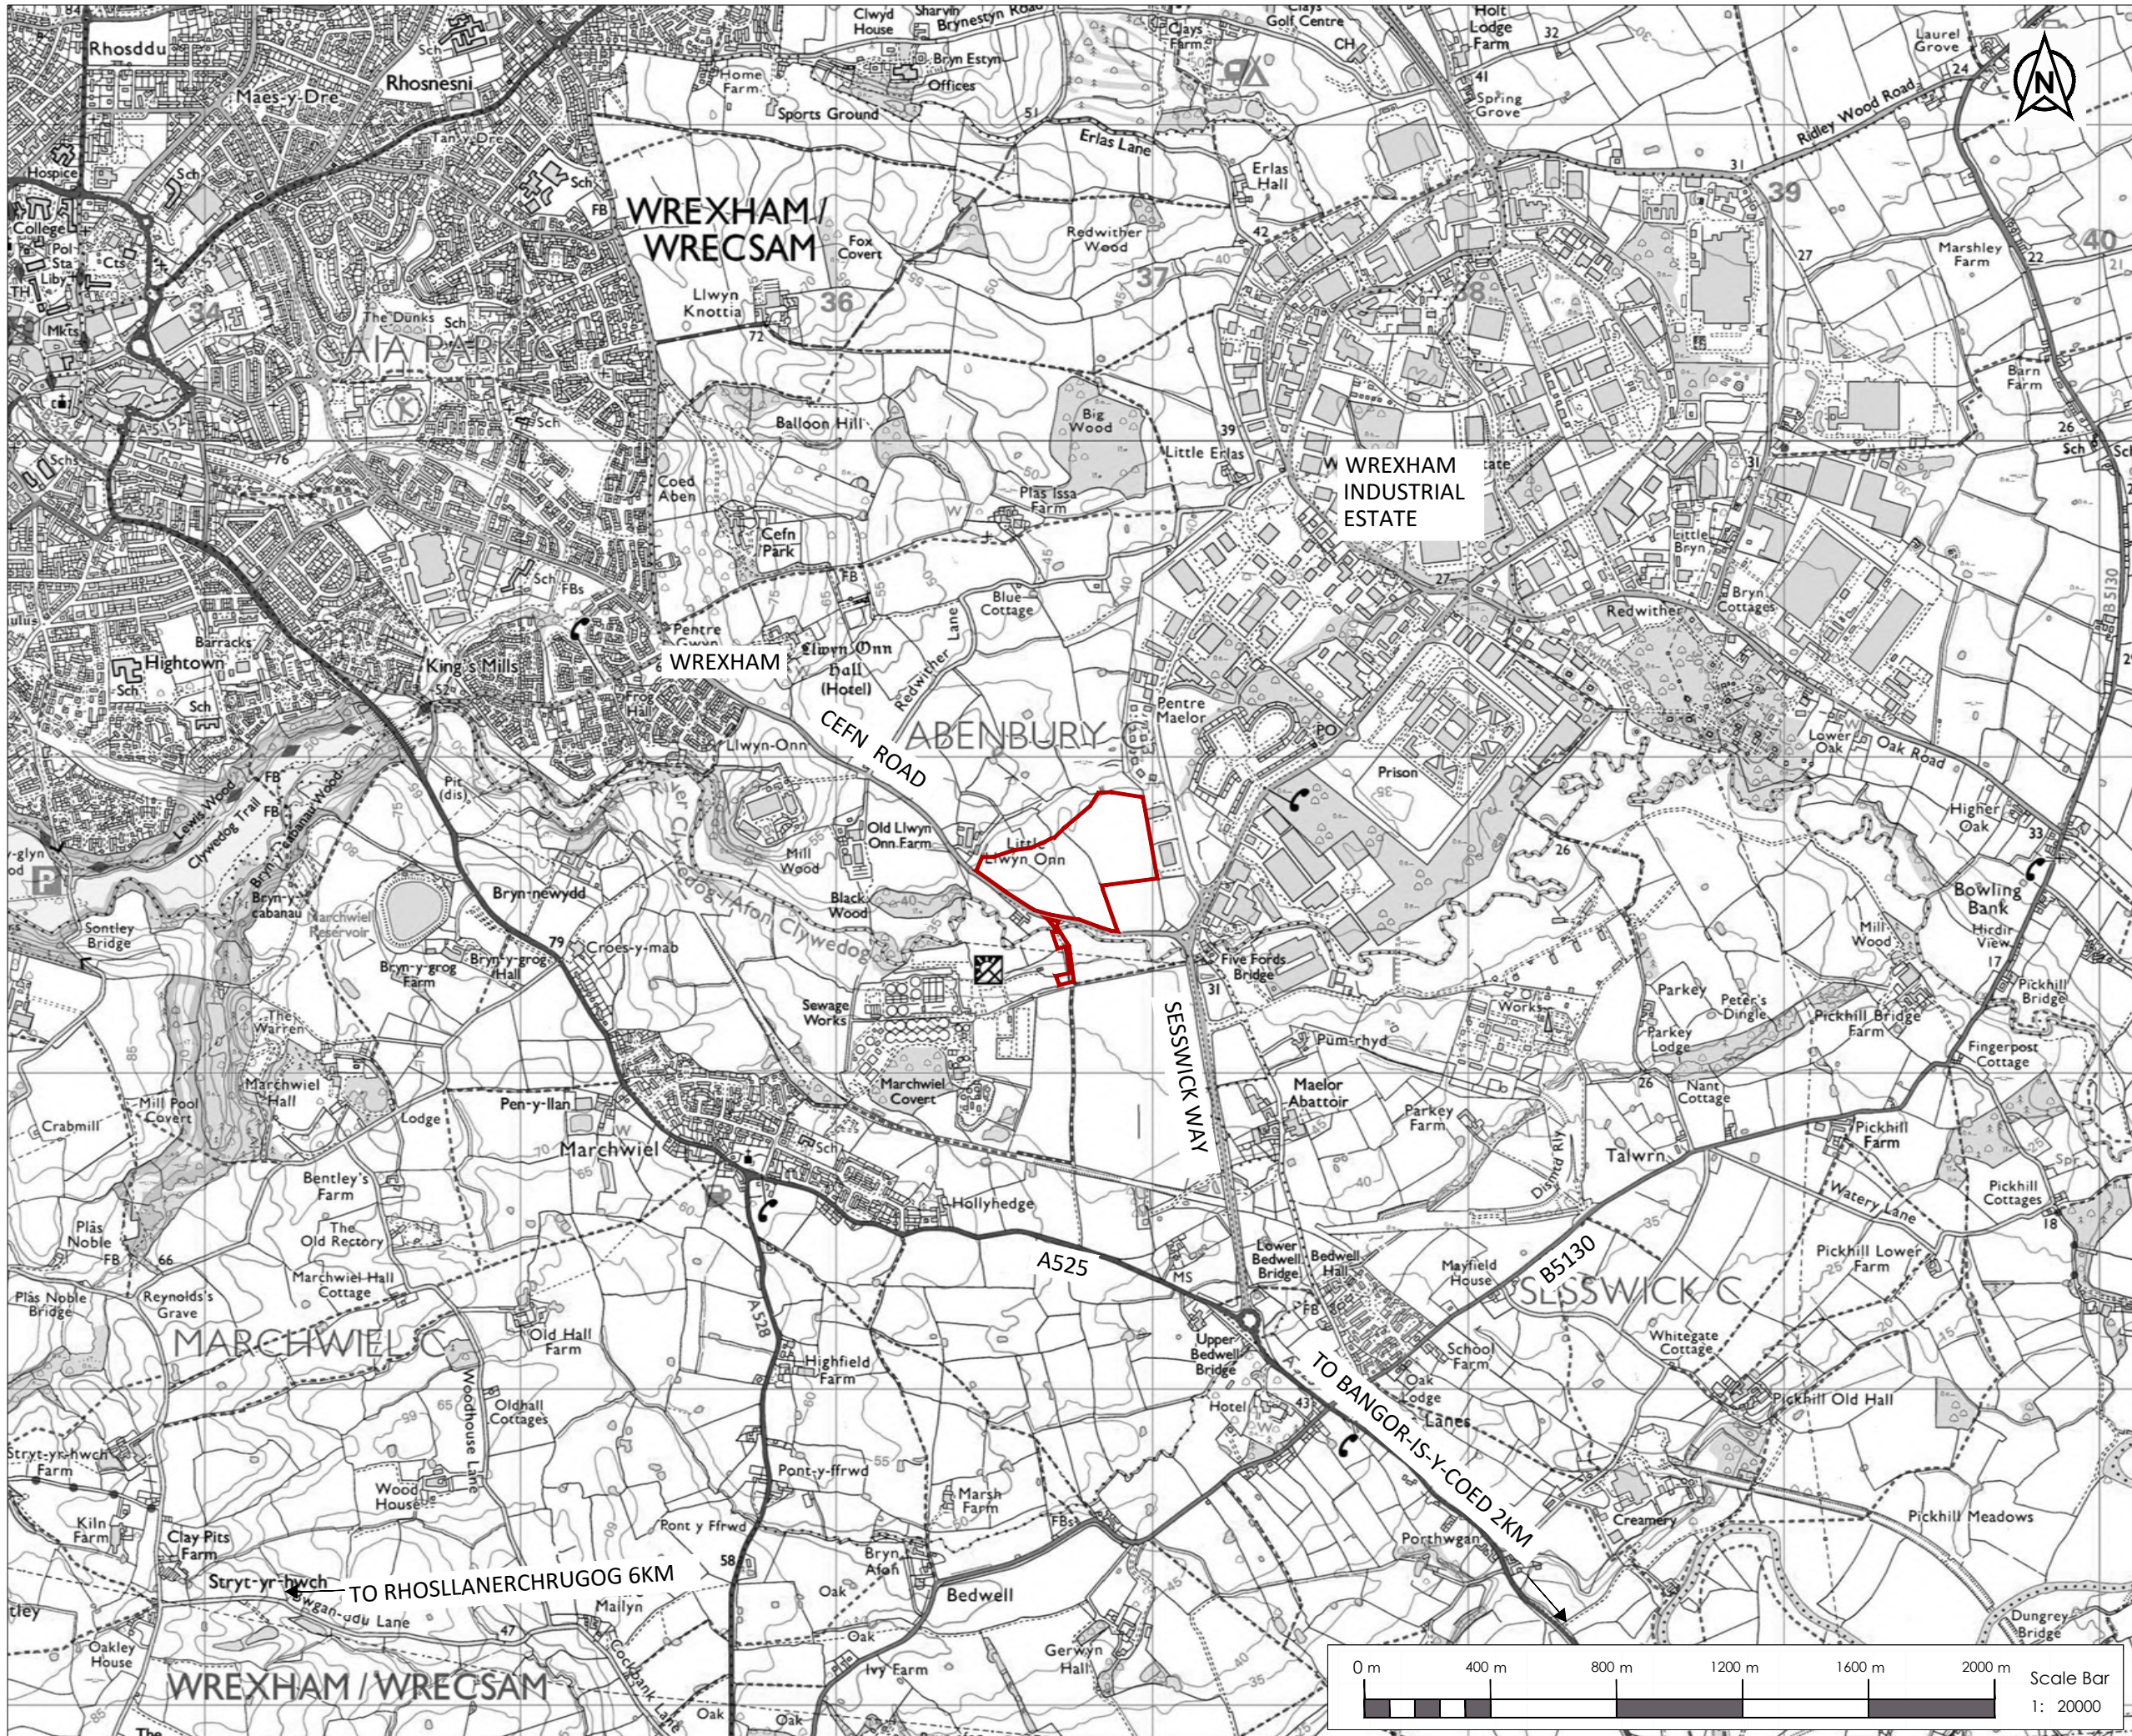

Key:



Application site

rev: -	date: -	details: -
corylus Planning & Environmental Ltd. The Old Dairy Yanworth Cheltenham Gloucestershire GL54 3LQ tel: 01285 721072		
client:	Novus RS	
project:	Cefn Farm	
title:	Location Plan	
scale:	1:20,000	date: 15/09/21
drawn by:	NG	checked by: AW
size:	A3	
project ref:	CE/321	CE/321/06
rev:	-	

APPENDIX B

Cyngor Bwrdeistref Sirol Wrexham/ Wrexham County Borough Council
Neuadd y Dref, Wrexham. LL11 1AY
Guildhall, Wrexham. LL11 1AY
DX: 721924 - Wrexham 4
www.wrexham.gov.uk www.wrexham.gov.uk



Corylus Planning & Environmental
Email: hd@corylus-ltd.co.uk

Eich Cyf/Your Ref
Ein Cyf/Our ref
Dyddiad/Date
Gofynner am/Ask for
Rhif Cyswllt/Contact No
E-bost/E-mail

PRE/2022/009
26th April 2022
Mr P Palmer
01978 729688
phil.palmer@wrexham.gov.uk

FAO: Helen Donnelly

Dear Ms Donnelly

Installation of a solar farm and battery storage facility with sub-station and associated infrastructure at land at Cefn Park, to the north of Cefn Road and land at Five Fords Water Treatment Works, LL13 0PA.

Town & Country Planning (Development Management Procedure – Wales) Order 2012

I refer to your email / enquiry dated 13/04/2022 in respect of the above.

Access

The proposed development sites are located on Cefn Road which is a rural, classified road subject to a 40mph speed limit. There would also appear to be a secondary access serving the northern site located off Clywedog Road South which is an unclassified road subject to a 40mph speed limit.

Northern Site - Main Access

Cefn Road is a rural, classified road subject to a 40mph speed limit. Any proposed / existing access in this location would normally be required to provide visibility splays of 2.4 x 120m in both directions measured to the nearside edge of the adjoining highway.

It is proposed to utilize an existing field access on the northern side of Cefn Road to access the site during the construction phase and I assume once operational as the main access. It is proposed to widen / improve the existing access to cater for larger HGVs accessing the site during the construction phase. Detailed plans of the improved access will be required as part of any application. I would recommend that such an access includes the following:-

- Visibility splays of 2.4 x 120m in both directions measured to the nearside edge of the adjoining highway.



- An access width capable of accommodating the simultaneous passage of larger HGVs.
- Minimum 20m of hard bound paving.
- No gates within 20m of the adjoining highway.
- The access can take the form of a dropped kerb vehicular access given that movements will be minimal once operational.
- Aco drain or similar to intercept any private surface water run-off.

Once operational the access can be reduced in size to accommodate typical vehicle size / movements likely to visit the site. The applicant will be required to apply for s.184 consent for any modifications to the existing access.

There is an existing 2m wide shared cycleway / footway along this section of Cefn Road which will need to be considered as part of any proposed development. **I would recommend that the applicant contacts our Active Travel Officer (Tel: 01978 729689) to discuss any specific requirements / improvements.**

Northern Site – Secondary Access

The submitted layout plan appears to indicate a potential secondary access located on Clywedog Road South. I assume that this is the existing gated field access in this location.

Clywedog Road South is an unclassified road subject to a 40mph speed limit. However, although typical speeds may well be 40mph for vehicles approaching from the north, I would estimate typical vehicle speeds at being around 30mph for vehicles approaching from the south given the proximity of the roundabout (Bridge Rd South).

Based on the above speeds such an access would require splays of 2.4 x 120m in the northerly direction and 2.4 x 43m in the southerly direction measured to the nearside edge of the adjoining highway. Current visibility from this access is adequate in the northerly direction providing a splay in excess of 2.4 x 120m. However, visibility in the southerly direction is currently inadequate providing a splay of approximately 2.4 x 11m measured to the nearside edge of the adjoining highway. Visibility is currently impeded by the existing vegetation / hedgerow.

The existing access is 4.5m wide and is gated 3.9m behind the adjoining carriageway. It is not clear what this access is intended for. This access is located a short distance off the existing Bridge Road South roundabout and would not benefit from any additional vehicle movements.

I would not be able to support any use of this access that would result in any significant increase in movements currently afforded by its existing, permitted agricultural use (assumed). The submitted Redline Boundary Plan (Drg. No. CE/321/06) does not appear to include the land required to utilise this access. **I would recommend that further details are provided in respect of the proposed use of this access.**

Southern Site – Existing Five Fords Waste Treatment Plant Access

This access was previously improved as part of the upgrade to existing waste treatment plant in terms of both junction layout and improved visibility splays (ref: P/2015/0543). Although visibility appears adequate in the westerly direction, visibility in the easterly direction appears to be impeded by the existing vegetation providing a splay of approximately 2.4 x 100m measured to the nearside edge. I would recommend that the applicant addresses this issue.

In term of forward visibility for vehicles approaching the access from the west, such an access would normally require forward visibility providing a stopping sight distance (SSD) of 120m (40mph). Such a splay may not be available due to the geometry of the road and the location of the boundary hedge on the northern side of the road / bend. **I would request the submission of a suitably scaled plan indicating the available forward visibility in this location. A slight modification / lowering of the hedgerow in this location may be possible which significantly improves visibility between the bend and the waste treatment plant access.**

Parking & Turning Provision

Any proposed development of this nature will require adequate parking and turning provision during the construction phase and beyond once operational. **Further details / plans will be required to address the above.**

Traffic Generation

Details of the anticipated vehicle movements during the construction and operational phase have been included in the submitted Construction Traffic Management Plan (CTMP). The anticipated vehicle movements are not considered likely to have any significant detrimental impact on the highway network providing appropriate mitigation measures in respect of traffic management / signage and access improvements are implemented.

Surface Water Drainage / Flood Risk

This area of Cefn Road is typically prone to flooding. I assume that the proposed development will require SABs consent where such issues will be reviewed.

Construction Traffic Management Plan

Comments from Traffic Section as follows:-

No major issues with the location of the access. (Appropriate bilingual chapter 8 signage during construction required). Supportive of modifying / lowering the hedge to provide / improve visibility.

If the application is supported, I would recommend that a suitable condition is included as follows:-

No part of the development shall commence until a Construction Traffic Management Plan including provisions for contractor parking has been submitted to and approved in writing by the Local Planning Authority and the plan as is approved has been fully implemented.

You are advised that the above comments are those of an officer of the council and do not commit the Council in any way with regard to the determination of any formal planning application that may be submitted. You are also advised that the above comments take account of policies and guidance adopted by the Council at the present time and which remain open to continuous review.

Yours faithfully,

A handwritten signature in black ink, appearing to be 'R. Khan' or similar, written in a cursive style.

Chief Officer, Environment & Technical

Novus Renewable Services Limited

Cefn Road Solar Farm,
Wrexham

Project Reference: 2105-051/TN/01

Technical Note 01: Response to Wrexham County Borough Council Comments



25 King Street
Bristol
BS1 4PB

0117 925 9400
bristol@tpa.uk.com
www.tpa.uk.com

- 1.1 This note sets out the response to comments received from Wrexham County Borough Council dated 26th April 2022, in relation to the Construction Traffic Management Plan (CTMP) for the proposed Cefn Road Solar Farm (Planning Ref: PRE/2022/009).
- 1.2 The Wrexham County Council comments are shown in blue italics with the TPA response below.
- 1.3 In line with the points covered in this note, the CTMP has been updated for submission as part of the planning application.

Main Access – Northern Site

Comment 1: *"Cefn Road is a rural, classified road subject to a 40mph speed limit. Any proposed / existing access in this location would normally be required to provide visibility splays of 2.4 x 120m in both directions measured to the nearside edge of the adjoining highway."*

It is proposed to utilize an existing field access on the northern side of Cefn Road to access the site during the construction phase and I assume once operational as the main access. It is proposed to widen / improve the existing access to cater for larger HGVs accessing the site during the construction phase. Detailed plans of the improved access will be required as part of any application. I would recommend that such an access includes the following:-

- *Visibility splays of 2.4 x 120m in both directions measured to the nearside edge of the adjoining highway.*
- *An access width capable of accommodating the simultaneous passage of larger HGVs.*
- *Minimum 20m of hard bound paving.*
- *No gates within 20m of the adjoining highway.*

- *The access can take the form of a dropped kerb vehicular access given that movements will be minimal once operational.*
- *Aco drain or similar to intercept any private surface water run-off."*

- 1.4 Drawing SK01, included in Appendix B of the CTMP, demonstrates that visibility splays of 2.4 x 120m, are achievable in both directions when measured to the nearside edge of the adjoining highway. The visibility splays will be kept clear throughout the construction period.
- 1.5 The proposed Site access has not be designed for the simultaneous movement of HGVs (i.e. arrivals and departures at the same time). This is to reduce the crossing distance for pedestrians and cyclists. As set out in Section 5 of the CTMP, there will only be an average of five deliveries per day, which equates to 10 two-way movements, minimising the likelihood of an arriving vehicle meeting a vehicle departing the Site simultaneously. If this does occur, vehicles will be held within the Site by the banksmen to allow the vehicle arriving to safely manoeuvre in, before allowing the departing vehicle to leave.
- 1.6 The CTMP describes the procedure banksmen will follow to allow for the safe arrival and departure of construction vehicles throughout the construction phase of the proposed development.
- 1.7 The remaining points are all agreed. The Applicant confirms that at least 20m of hard bound paving will be provided at the access, and that there will be no gates within 20m of the adjoining highway. The Applicant agrees that the vehicle access will form a dropped kerb, and that an aco drainage (or similar) to intercept any private surface water run-off will be provided. This will be confirmed at the detail design stage.

Comment 2: *"Once operational the access can be reduced in size to accommodate typical vehicle size / movements likely to visit the site. The applicant will be required to apply for s.184 consent for any modifications to the existing access."*

- 1.8 This is agreed.

Comment 3: *"There is an existing 2m wide shared cycleway / footway along this section of Cefn Road which will need to be considered as part of any proposed development. I would recommend that the applicant contacts our Active Travel Officer (Tel: 01978 729689) to discuss any specific requirements / improvements."*

- 1.9 Banksmen will ensure the safe movement of all users at the access, in particular pedestrians and cyclists. Warning signage will also be provided to notify users of the potential for turning construction vehicles.

Secondary Access – Northern Site

Comment 4: *"The submitted layout plan appears to indicate a potential secondary access located on Clywedog Road South. I assume that this is the existing gated field access in this location.*

Clywedog Road South is an unclassified road subject to a 40mph speed limit. However, although typical speeds may well be 40mph for vehicles approaching from the north, I would estimate typical vehicle speeds at being around 30mph for vehicles approaching from the south given the proximity of the roundabout (Bridge Rd South).

Based on the above speeds such an access would require splays of 2.4 x 120m in the northerly direction and 2.4 x 43m in the southerly direction measured to the nearside edge of the adjoining highway. Current visibility from this access is adequate in the northerly direction providing a splay in excess of 2.4 x 120m. However, visibility in the southerly direction is currently inadequate providing a splay of approximately 2.4 x 11m measured to the nearside edge of the adjoining highway. Visibility is currently impeded by the existing vegetation / hedgerow.

The existing access is 4.5m wide and is gated 3.9m behind the adjoining carriageway. It is not clear what this access is intended for. This access is located a short distance off the existing Bridge Road South roundabout and would not benefit from any additional vehicle movements.

I would not be able to support any use of this access that would result in any significant increase in movements currently afforded by its existing, permitted agricultural use (assumed).

The submitted Redline Boundary Plan (Drg. No. CE/321/06) does not appear to include the land required to utilise this access. I would recommend that further details are provided in respect of the proposed use of this access."

- 1.10 Clywedog Road will be used as part of the route that construction vehicles will use to access the Site access on Cefn Road. This is shown in Figure 3.1 of the CTMP. However, there will be no access into the Site directly from Clywedog Road. The only access will be from Cefn Road.

Substation Access – Existing Five Fords Waste Treatment Plant Access

Comment 5: *"This access was previously improved as part of the upgrade to existing waste treatment plant in terms of both junction layout and improved visibility splays (ref: P/2015/0543). Although visibility appears adequate in the westerly direction, visibility in the easterly direction appears to be impeded by the existing vegetation providing a splay of approximately 2.4 x 100m measured to the nearside edge. I would recommend that the applicant addresses this issue.*

In term of forward visibility for vehicles approaching the access from the west, such an access would normally require forward visibility providing a stopping sight distance (SSD) of 120m (40mph). Such a

splay may not be available due to the geometry of the road and the location of the boundary hedge on the northern side of the road / bend. I would request the submission of a suitably scaled plan indicating the available forward visibility in this location. A slight modification / lowering of the hedgerow in this location may be possible which significantly improves visibility between the bend and the waste treatment plant access."

- 1.11 The Existing Five Fords Waste Treatment Plant Access will be used to deliver equipment to the substation element of the proposed development. This requires one or two deliveries per day, on average. This does not represent a material intensification in the use of the access.
- 1.12 The access received planning permission in 2015 (reference P/2015/0543), which included a planning condition to provide visibility splays of 2.4m x 120m in both directions with no obstruction in excess of 1m in height. Therefore, the requirement for visibility splays in both directions already exists. Notwithstanding this, the Applicant will ensure that any vegetation within the visibility splay is cut back to 1m in height. No other amendments to the access are required or proposed.

Parking and Turning Provision

***Comment 6:** "Any proposed development of this nature will require adequate parking and turning provision during the construction phase and beyond once operational. Further details / plans will be required to address the above."*

- 1.13 Adequate parking provision and a turning area will form part of the construction compound. Initial details are set out in Section 4 of the CTMP. Full details will be set out in the final CTMP. Turning and parking

Traffic Generation

***Comment 7:** "Details of the anticipated vehicle movements during the construction and operational phase have been included in the submitted Construction Traffic Management Plan (CTMP). The anticipated vehicle movements are not considered likely to have any significant detrimental impact on the highway network providing appropriate mitigation measures in respect of traffic management / signage and access improvements are implemented."*

- 1.14 This is noted.
- 1.15 It is agreed that appropriate mitigation measures will be implemented, including traffic management, signage and access improvements. The details of the mitigation measures are set out within Chapter 6 of the CTMP.

Surface Water Drainage / Flood Risk

Comment 8: *"This area of Cefn Road is typically prone to flooding. I assume that the proposed development will require SABs consent where such issues will be reviewed."*

- 1.16 A flood risk assessment will be included within the planning application submission.

Construction Traffic Management Plan

Comment 9: *"No major issues with the location of the access. (Appropriate bilingual chapter 8 signage during construction required). Supportive of modifying / lowering the hedge to provide / improve visibility."*

- 1.17 The above comment is noted. Chapter 6 of the CTMP, which sets out the mitigation measures, includes a requirement for bilingual signage.

Proposed Condition

Comment 10: *"No part of the development shall commence until a Construction Traffic Management Plan including provisions for contractor parking has been submitted to and approved in writing by the Local Planning Authority and the plan as is approved has been fully implemented."*

- 1.18 This proposed condition is accepted.

Summary

- 1.19 This note provides additional information following comments received from Wrexham County Borough Council. In light of the additional information set out within this note, it is concluded that the proposed development is acceptable from a transport perspective.

Document Management

© 2022 Transport Planning Associates Limited. All Rights Reserved.

This document has been prepared by Transport Planning Associates for the sole use of our client in accordance with generally accepted consultancy principles, the budget for fees and the terms of service agreed between Transport Planning Associates and our client. Any information provided by third parties and referred to herein has not been checked or verified by Transport Planning Associates, unless otherwise expressly stated in the document. No third parties may rely upon this document without the prior and express written agreement of Transport Planning Associates.

Document Review


	Status	Author	Checker	Approver	Date
01	Draft	AC	RR	DE	07 06 22
-	Issue				
A	Revision ^a				
B	Revision ^b				

^a

^b


APPENDIX C

A2
ORIGINAL
PLOT SIZE

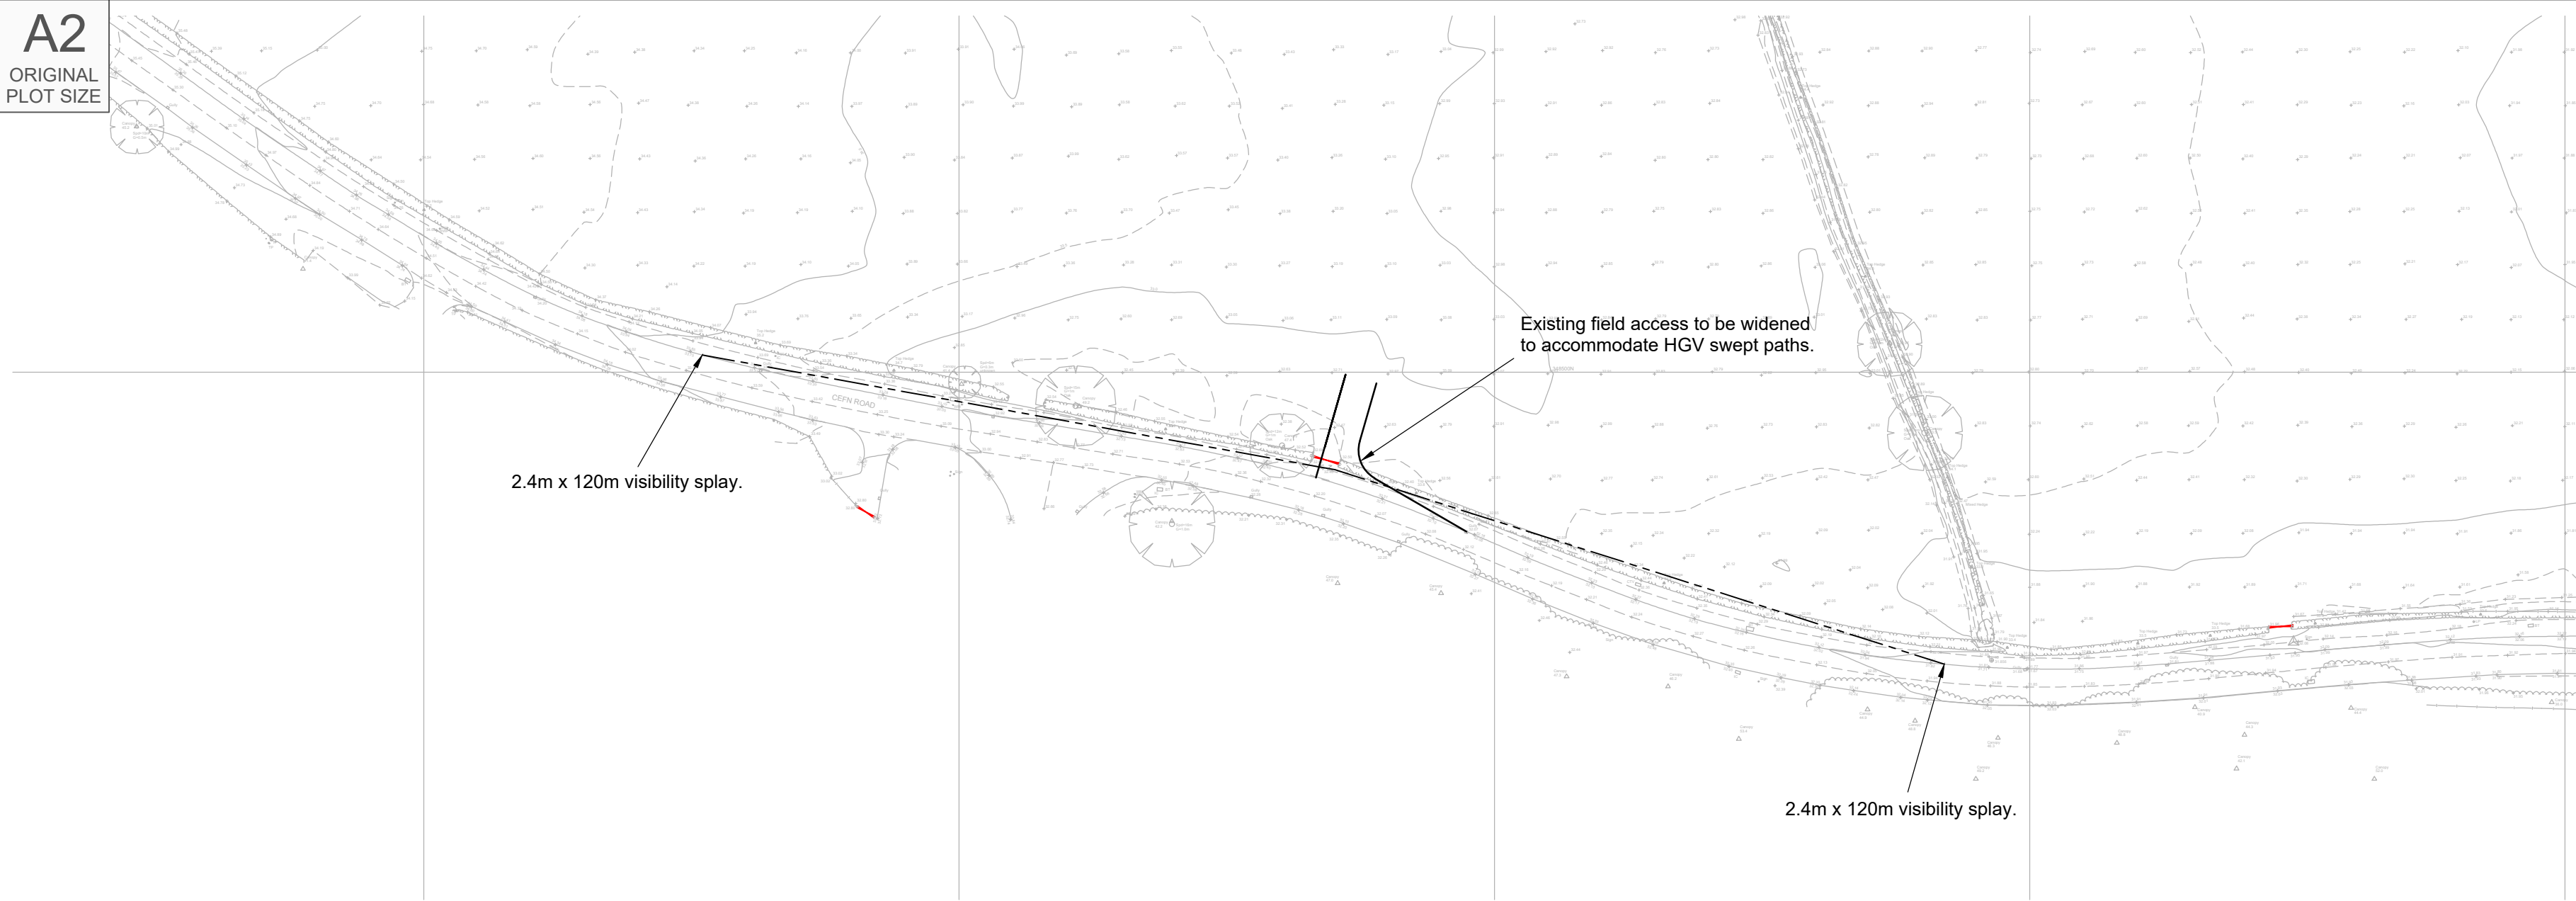


Proposed Site Access Arrangement

Scale 1:1,000

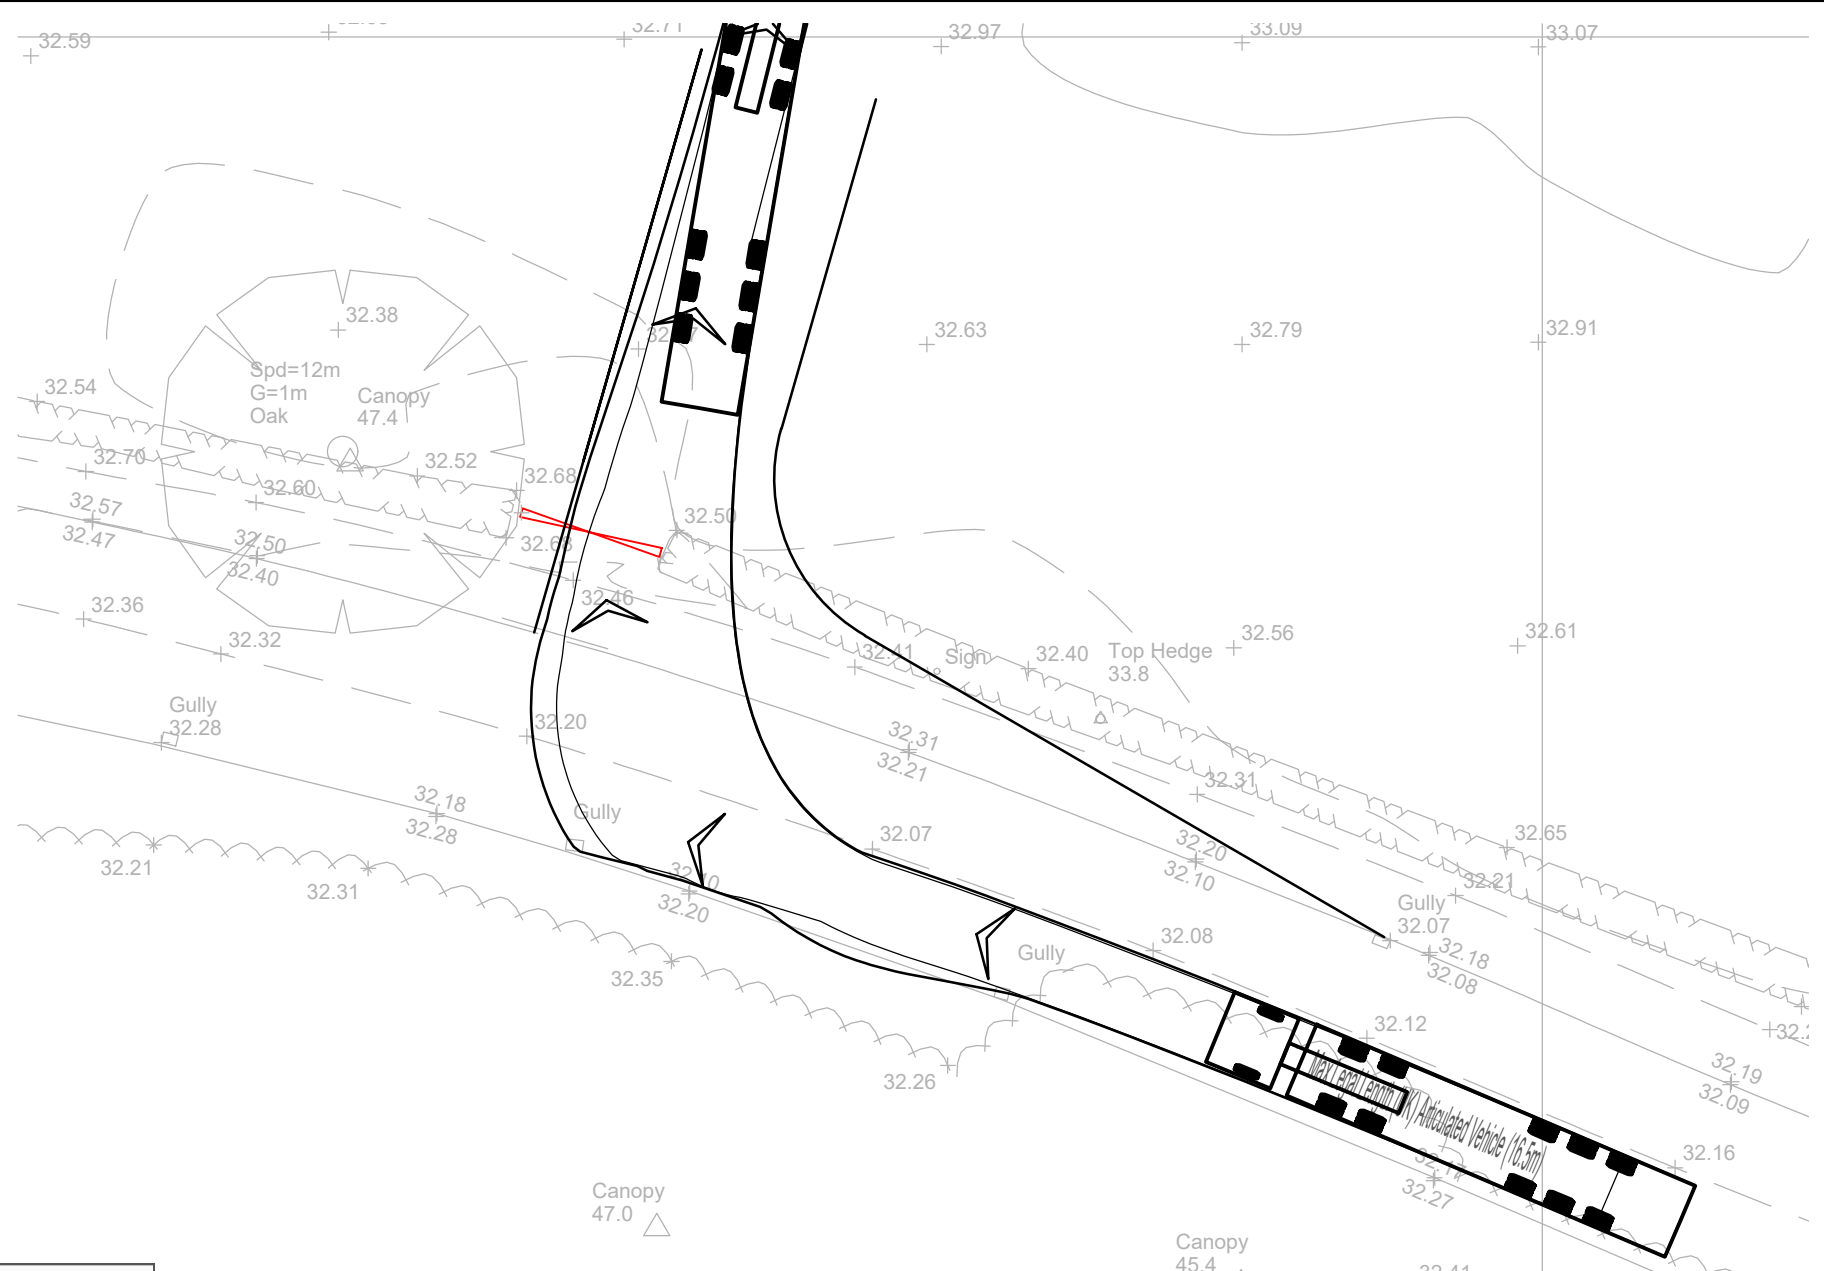

Swept Path Of HGV Turning Right Into Site

Scale 1:250

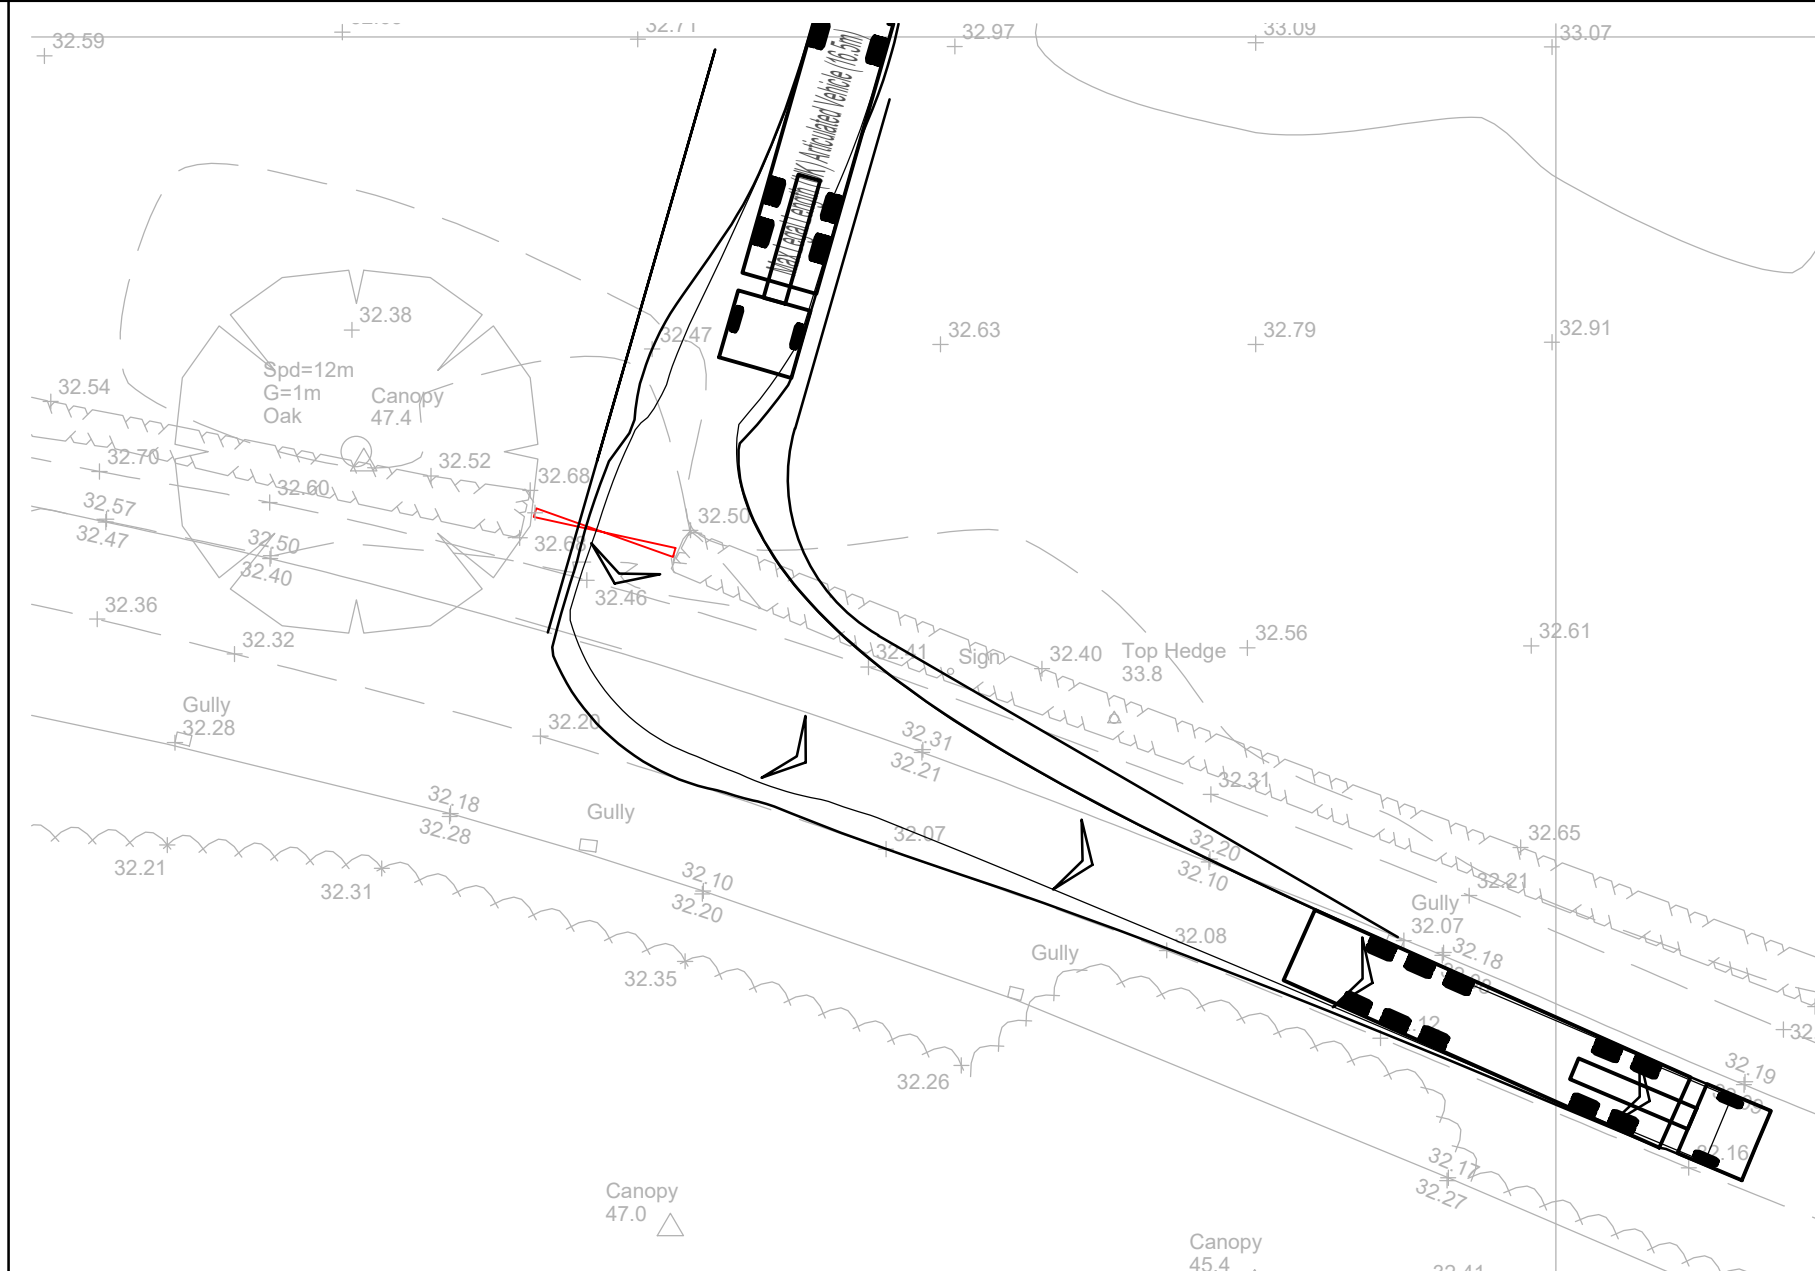


Swept Path Of HGV Turning Left Out Of Site

Scale 1:250

Reproduced from Ordnance Survey Superplan Data with the permission of The Controller of Her Majesty's Stationary Office. Crown Copyright - Licence No. AL100034021

NOTES:

1. The posted speed limit is 40mph.

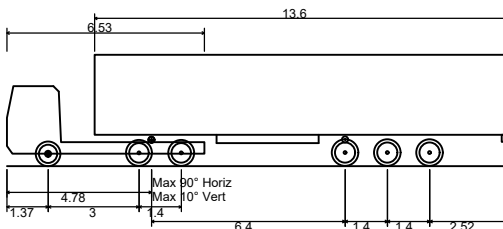

Max Legal Length (UK) Articulated Vehicle (16.5m)
Overall Length 16.500m
Overall Width 2.550m
Overall Body Height 3.681m
Min Body Ground Clearance 0.411m
Max Track Width 2.500m
Lock to lock time 6.00s
Kerb to Kerb Turning Radius 6.530m

Rev	Date	Details	Drawn by	Checked by	Approved by
B	14.09.21	Site access moved 1.5m east to avoid tree root protection zone.	PSW	WG	DE
A	01.07.21	Visibility splays updated.	PSW	WG	DE

Bristol
Cambridge
London
Manchester
Oxford
Welwyn Garden City



25 King Street
Bristol
BS1 4PB
0117 925 9400

www.tpa.uk.com

CLIENT:

NOVUS RENEWABLE SERVICES LIMITED

PROJECT:

CEFN ROAD SOLAR FARM,
WREXHAM

TITLE:

Proposed Site Access
Arrangement and Swept Paths
Of 16.5m Articulated HGV

STATUS:

INFORMATION

SCALE: 1:20,000	DATE: 18.06.21	DRAWN: PSW	CHECKED: RR	APPROVED: DE
JOB NO: 2105-051	DRAWING NO: SK01	REVISION: B		



RESERVED COPYRIGHT