


DO NOT SCALE

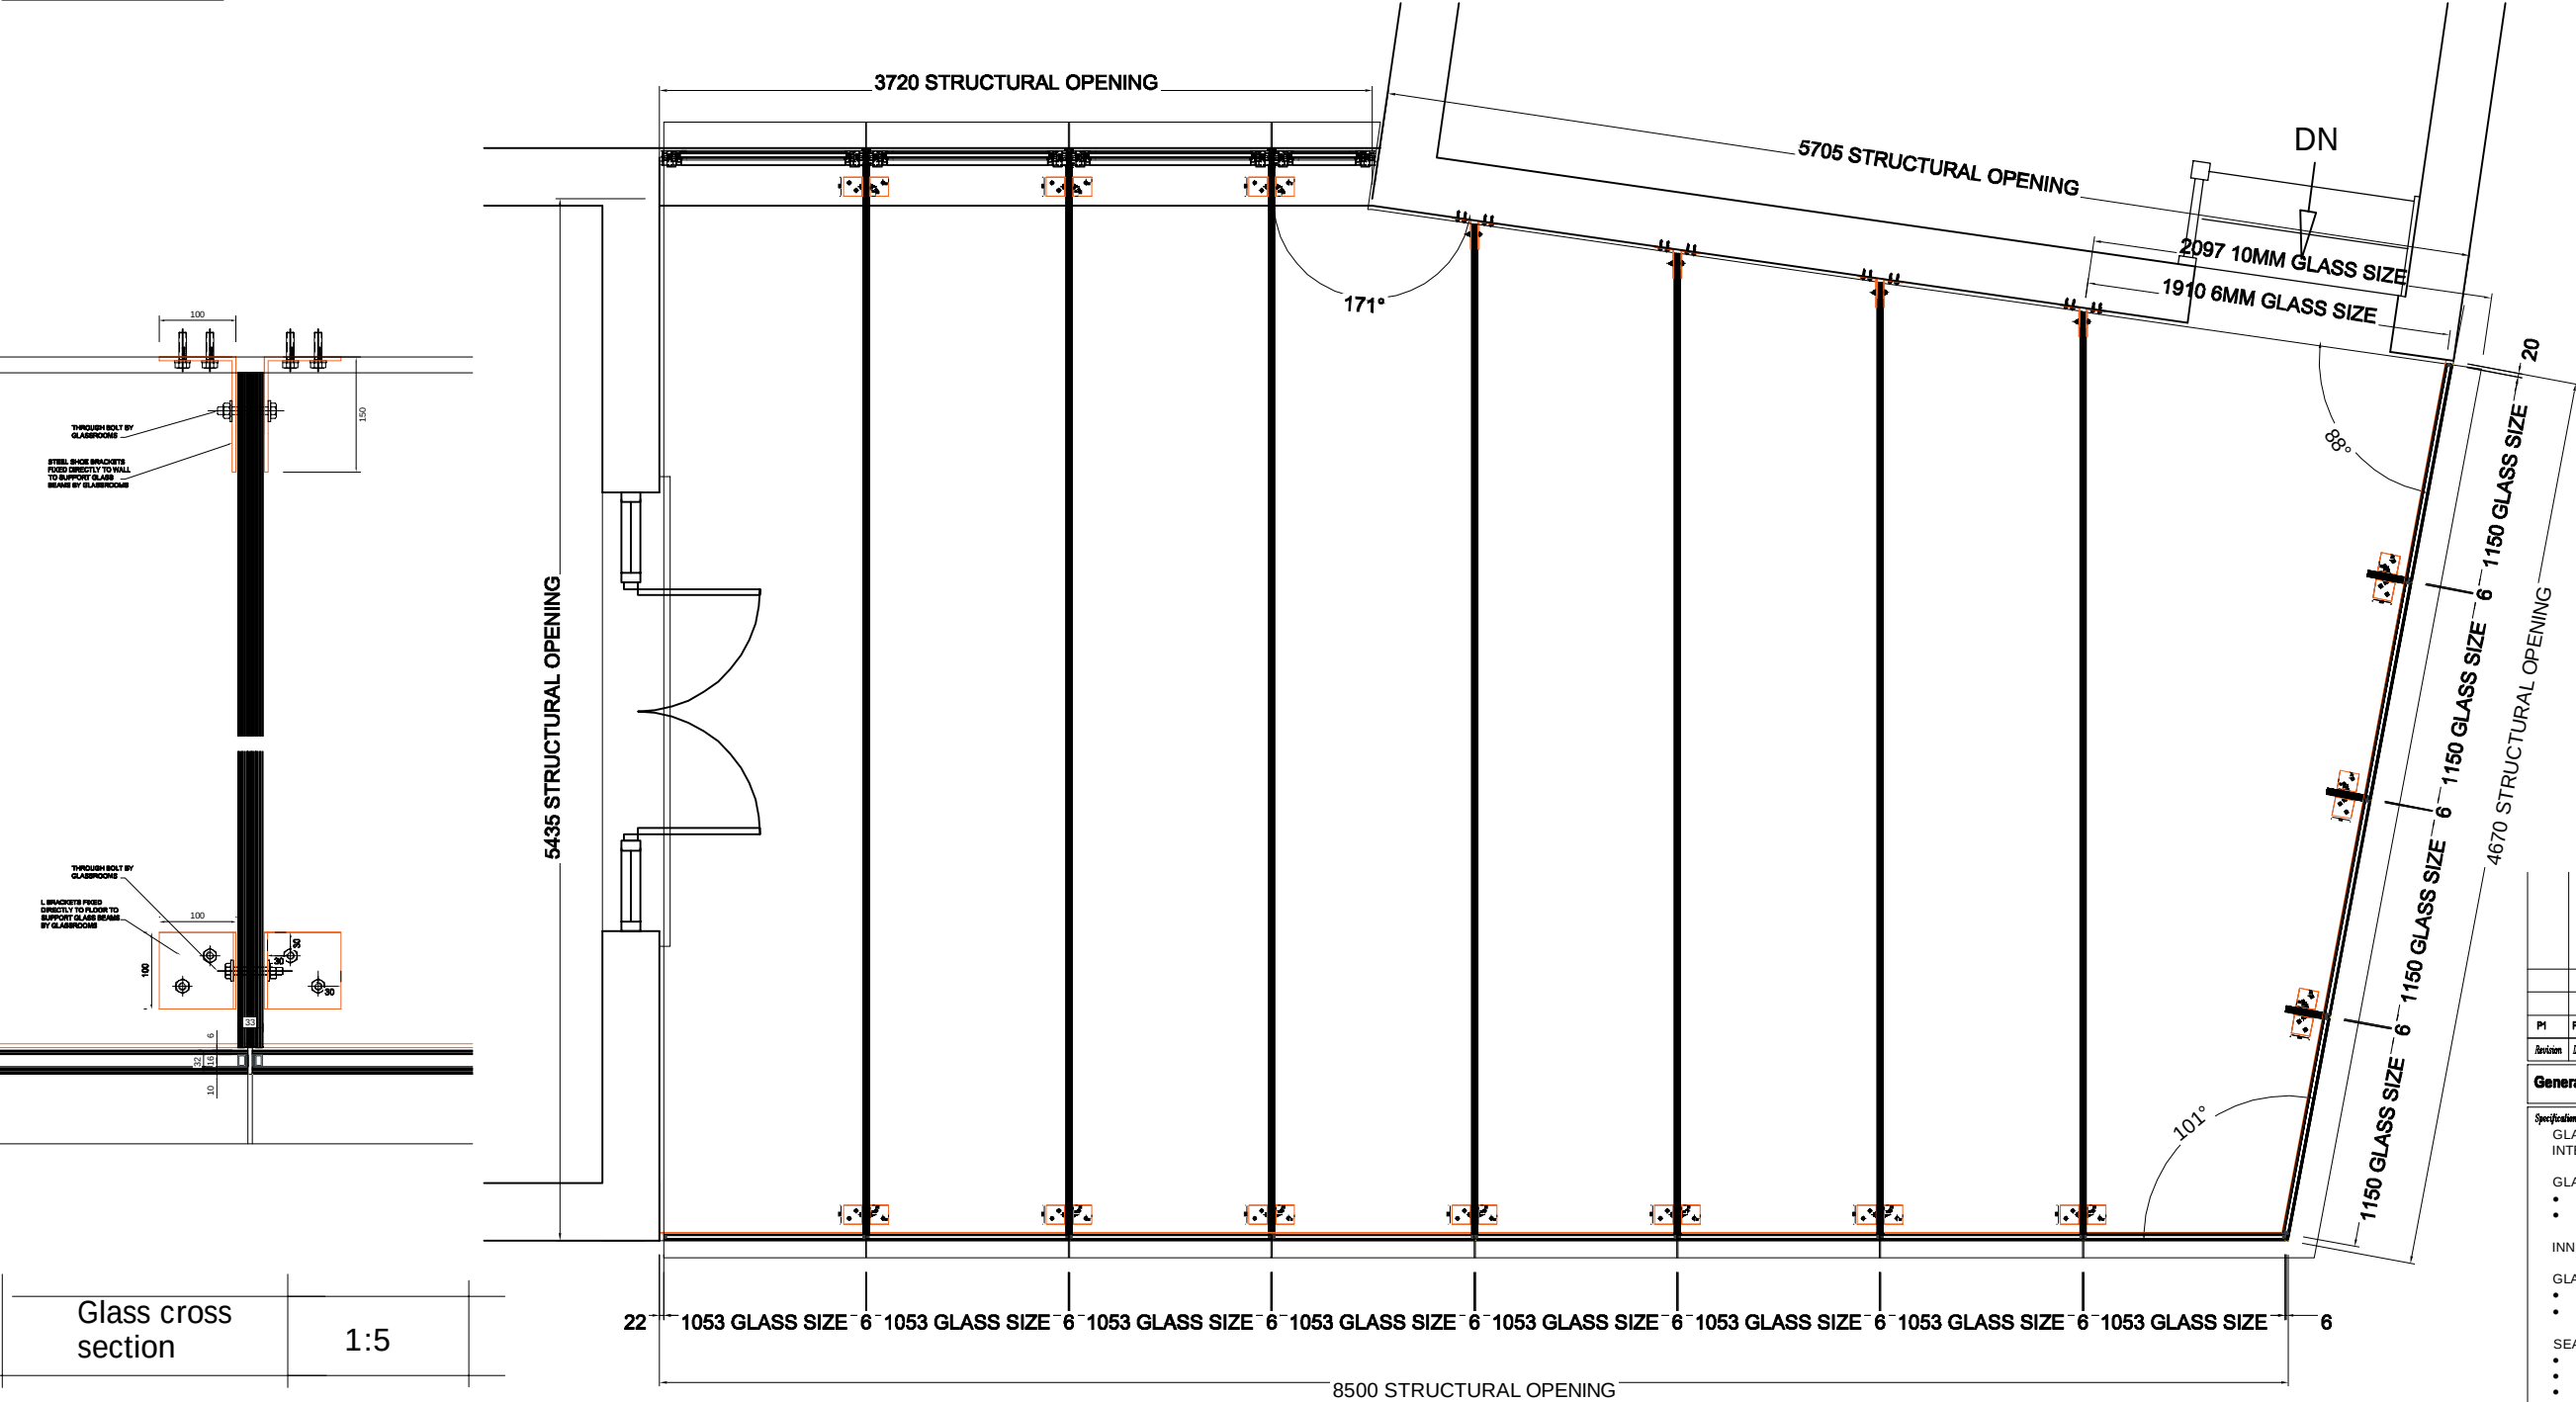

P1	FIRST ISSUE	27/09/21	AP
Revision	Description	Date	Initial
General Note : All dimensions to be confirmed by Architect / Main Contractor			

Specification :-
GLAZED LINK AREA 40MM X 40MM ALUMINIUM GLAZING ANGLE
INTERNAL

GLASSROOM GLAZING 32MM THICK

- OUTER: 10MM CLEAR TOUGHENED GLASS
- CAVITY: 16MM ARGON FILLED BLACK SPACER BAR AND SILICONE EDGED
- INNER: 6MM CLEAR LOW-E TOUGHENED GLASS

GLASS BEAMS

- 3X 10MM CLEAR TOUGHENED GLASS
- 2X 1.5MM INTER LAYERS

SEALANT:

- PERIMETER: ARBOSIL 1096 SILICONE SEAL
- GLASS JOINT: BLACK ARBOSIL 1096 SILICONE SEAL
- STRUCTURAL SEALANT: SIKASIL SG 500 BLACK STRUCTURAL ADHESIVE SEALANT

ALUMINUM FRAME
FINISH:
POLYESTER POWDER COATED COLOUR:
RAL TBC

GLASS:

- OUTER: 6MM CLEAR TOUGHENED
- CAVITY: 16MM ARGON FILLED BLACK WARM EDGE SPACER
- INNER: 6.4MM CLEAR ANNEALED LAMINATED LOW-E (1.0W/M2K)

---- ISSUED FOR CONSTRUCTION ----

Extreme House
Ocean Park
Dock Road
WIRRAL
CH41 1HW
T : 0151 651 2798
E : info@glassrooms.com

Client :-
Little Oak Barn

Scale : 1:5 Date Issued : 27.09.21 Drawn By : AP Checked By :
Contract Info :-

Project Title :-
Little Oak Barn

Drawing Title :-
Plan View Detail

Drawing No :- 302 Revision :- P1

© This drawing must not be used or copied without the permission of ANACO SYSTEMS