



A



A




A

[illegible]

6		ORDINATE DIMS ADDED TO NIBBS SHEET	OCR352	11/08/2021	L SULLIVAN
5		OVERALL WIDTH CHANGED TO 6100MM	OCR2226	23/06/2021	D.WATSON
4		NOTE ADDED FOR BATH OPTION	--	26/03/2021	B.LITTLE
3		FALSE CEILING HEIGHT ADJUSTED TO 2145 FROM FLOOR	028750	15/07/2020	L SULLIVAN
2		DETAIL AND NEW BULKHEAD ADDED TO HALLWAY AREA / NEAR SIDE SECTION BATHROOM WINDOW MOVE	PIR7534	26/06/2020	R.PRYDE
REV	ZONE	DESCRIPTION	NCR / PIR	DATE	APPROVED
REVISION HISTORY					

 IMPERIAL HOUSE, 1251 HEDON ROAD, HULL, HU9 5NA	DRAWN E.HOBSON		DATE 12/09/2019		TITLE FULL STRUCTURE MAPLETON 40X20 2 BED						
	CHECKED B.LITTLE		DATE 02/10/2019								
	DOCUMENT TYPE				DWG. No. MAP-01-0051-000			SHEET 1 OF 3	REV 6		
	THIS DOCUMENT IS CONFIDENTIAL AND IS SUPPLIED ON THE EXPRESS CONDITION THAT IT SHALL NOT BE COPIED, LENT, OR DISCLOSED TO ANY OTHER PERSON OR USED FOR ANY OTHER PURPOSE WITHOUT THE WRITTEN CONSENT OF WILLERBY HOLIDAY HOMES COPYRIGHT RESERVED							DIMENSIONS ARE IN mm DO NOT SCALE. IF IN DOUBT ASK GENERAL TOLERANCE: WILLERBY			
BS 8888 					 THIRD ANGLE PROJECTION			MATERIAL: EST. MASS: N/A	SCALE: 1 : 100		
								SHEET: A3			

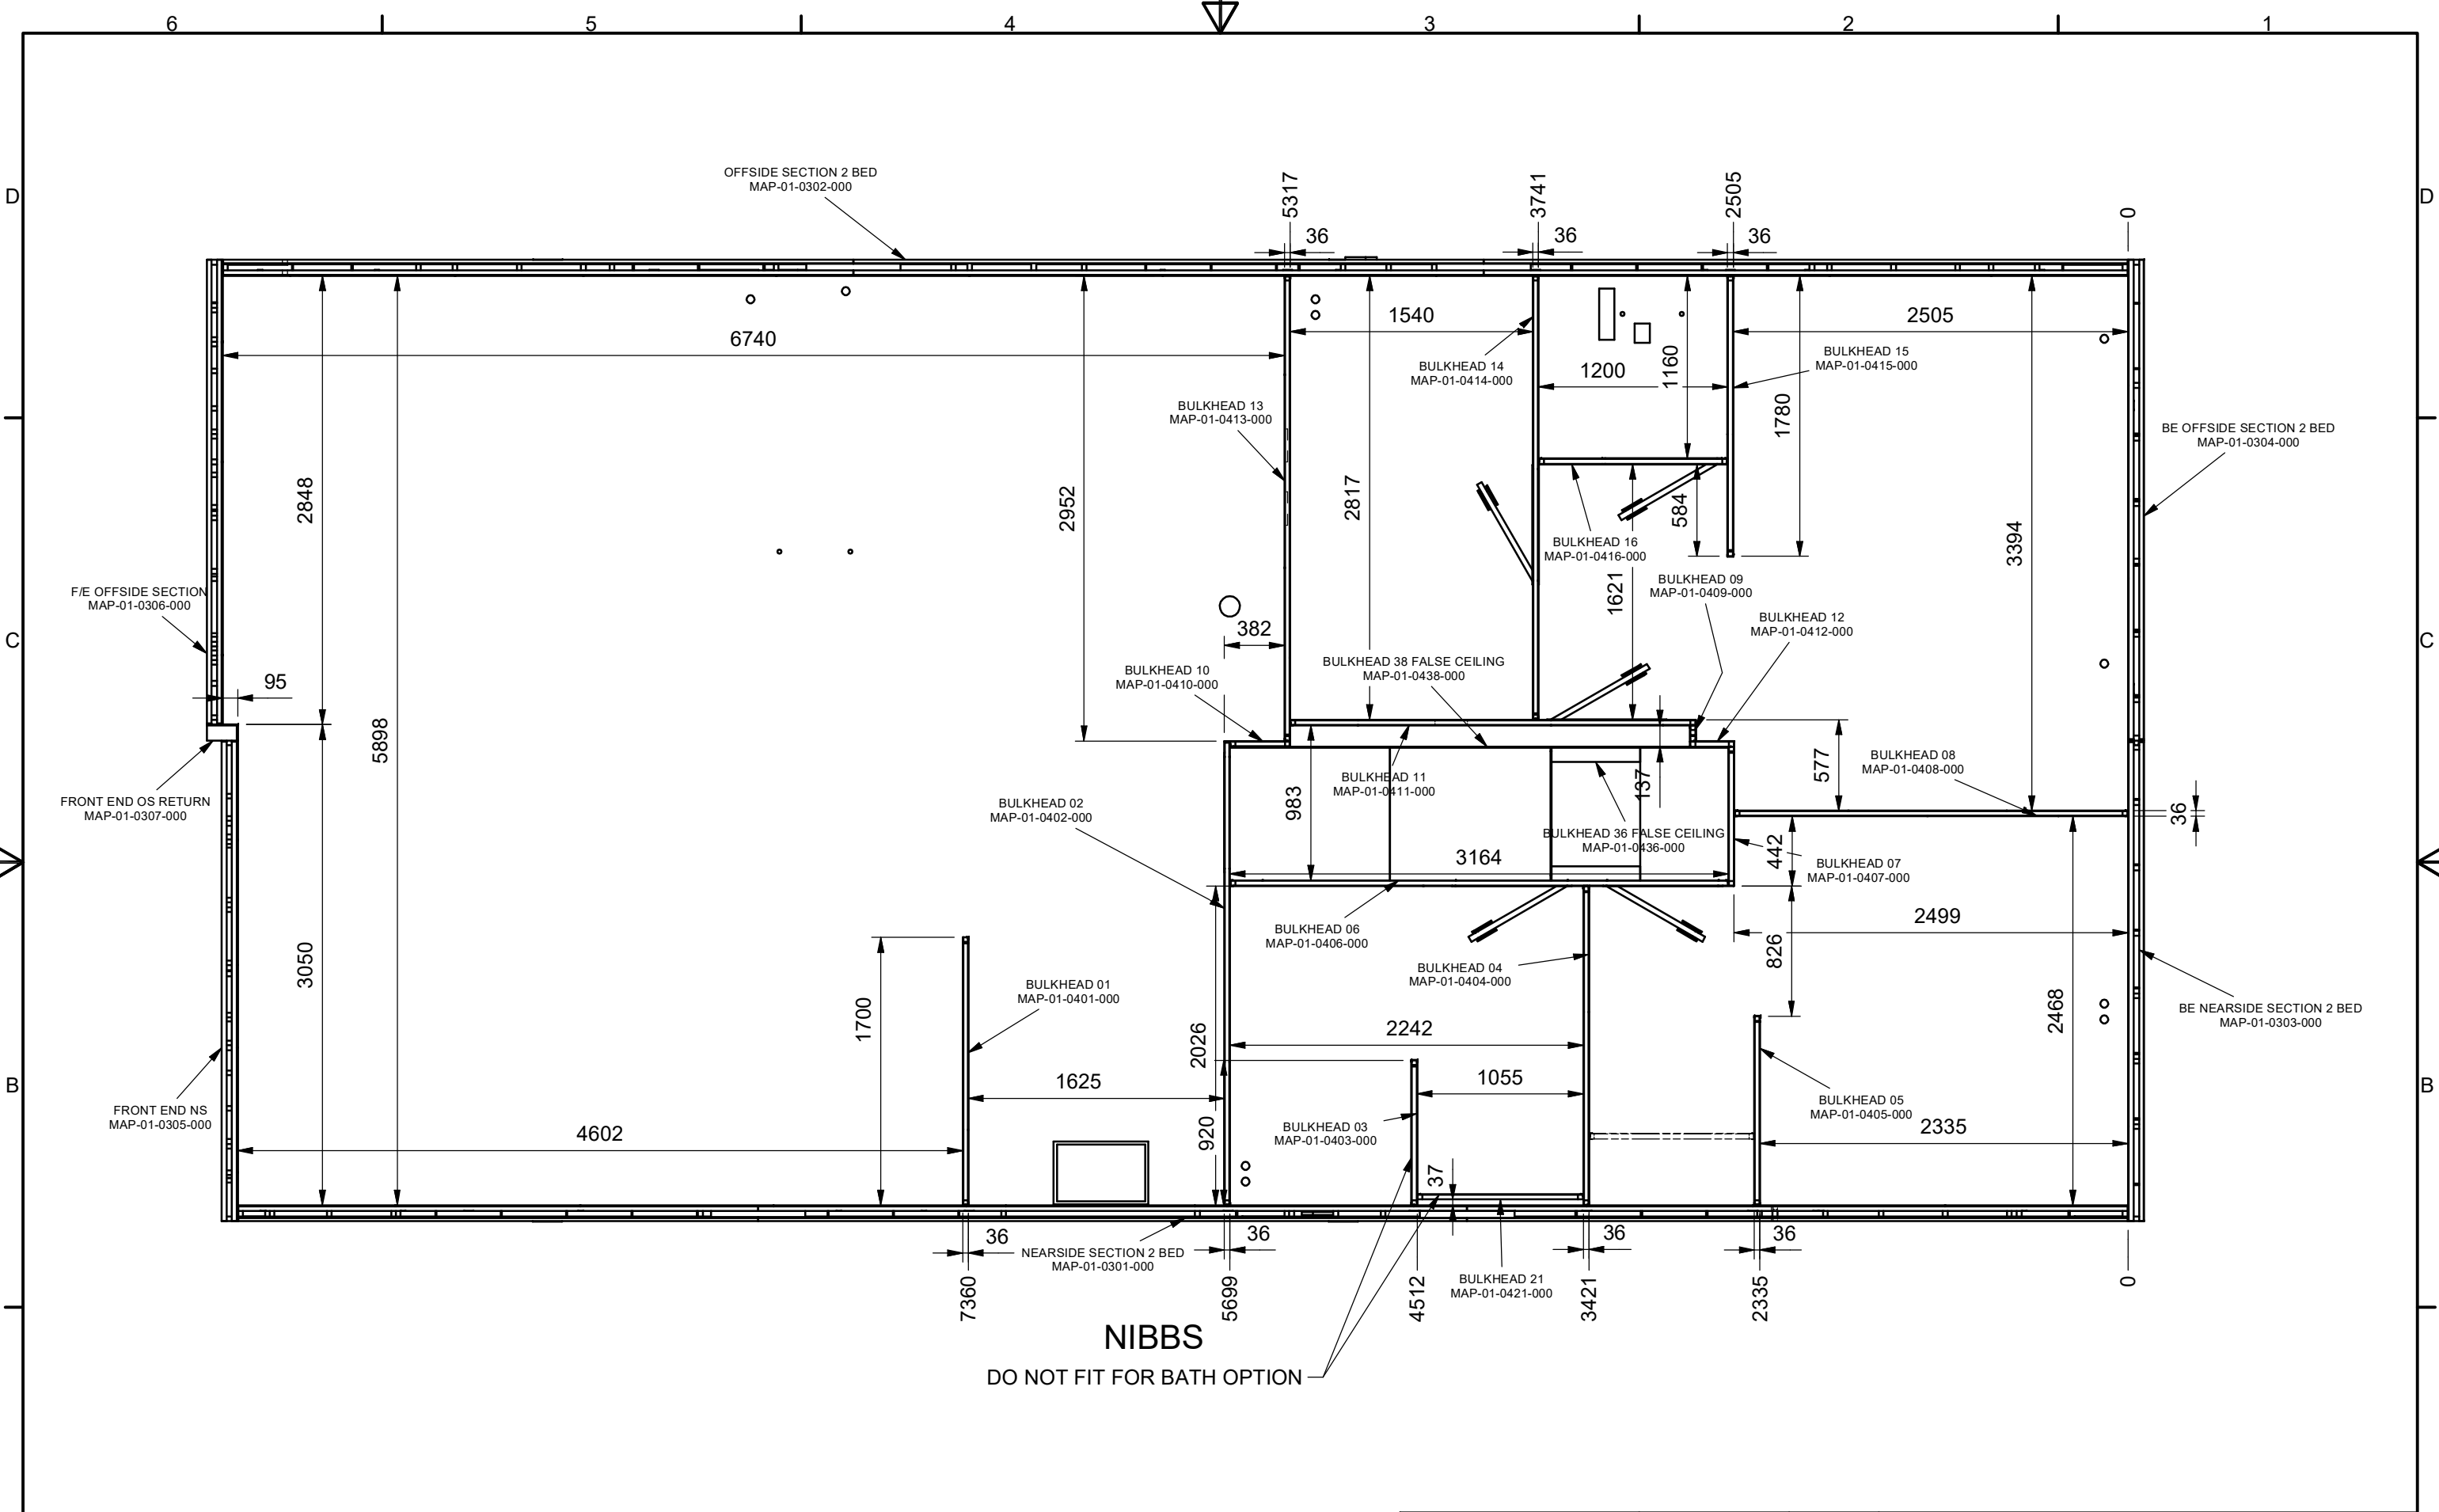

REV	ZONE	DESCRIPTION	NCR / PIR	DATE	APPROVED
6		ORDINATE DIMS ADDED TO NIBBS SHEET	OCR352	11/08/2021	L SULLIVAN
5		OVERALL WIDTH CHANGED TO 6100MM	OCR2226	23/06/2021	D.WATSON
4		NOTE ADDED FOR BATH OPTION	--	26/03/2021	B.LITTLE
3		FALSE CEILING HEIGHT ADJUSTED TO 2145 FROM FLOOR	028750	15/07/2020	L SULLIVAN
2		DETAIL AND NEW BULKHEAD ADDED TO HALLWAY AREA / NEARSIDE SECTION BATHROOM WINDOW MOVE	PIR7534	26/06/2020	R.PRYDE

REVISION HISTORY				
6				
5				
4				
3				
2				
1				




IMPERIAL HOUSE, 1251 HEDON ROAD, HULL, HU9 9NA

THIS DOCUMENT IS CONFIDENTIAL AND IS SUPPLIED ON THE EXPRESS CONDITION THAT IT SHALL NOT BE COPIED, LENT, OR DISCLOSED TO ANY OTHER PERSON OR USED FOR ANY OTHER PURPOSE WITHOUT THE WRITTEN CONSENT OF VILLERBY HOLIDAY HOMES

COPYRIGHT RESERVED

DRAWN E.HOBSON	DATE 12/09/2019	TITLE FULL STRUCTURE MAPLETON 40X20 2 BED	
CHECKED B.LITTLE	DATE 02/10/2019		
DOCUMENT TYPE		DWG. No. MAP-01-0051-000	SHEET 2 OF 3
DIMENSIONS ARE IN mm DO NOT SCALE, IF IN DOUBT ASK GENERAL TOLERANCE: WILLERBY		MATERIAL: EST. MASS: N/A	REV 6
BS 8888		THIRD ANGLE PROJECTION	SCALE: 1 : 38 SHEET: A3

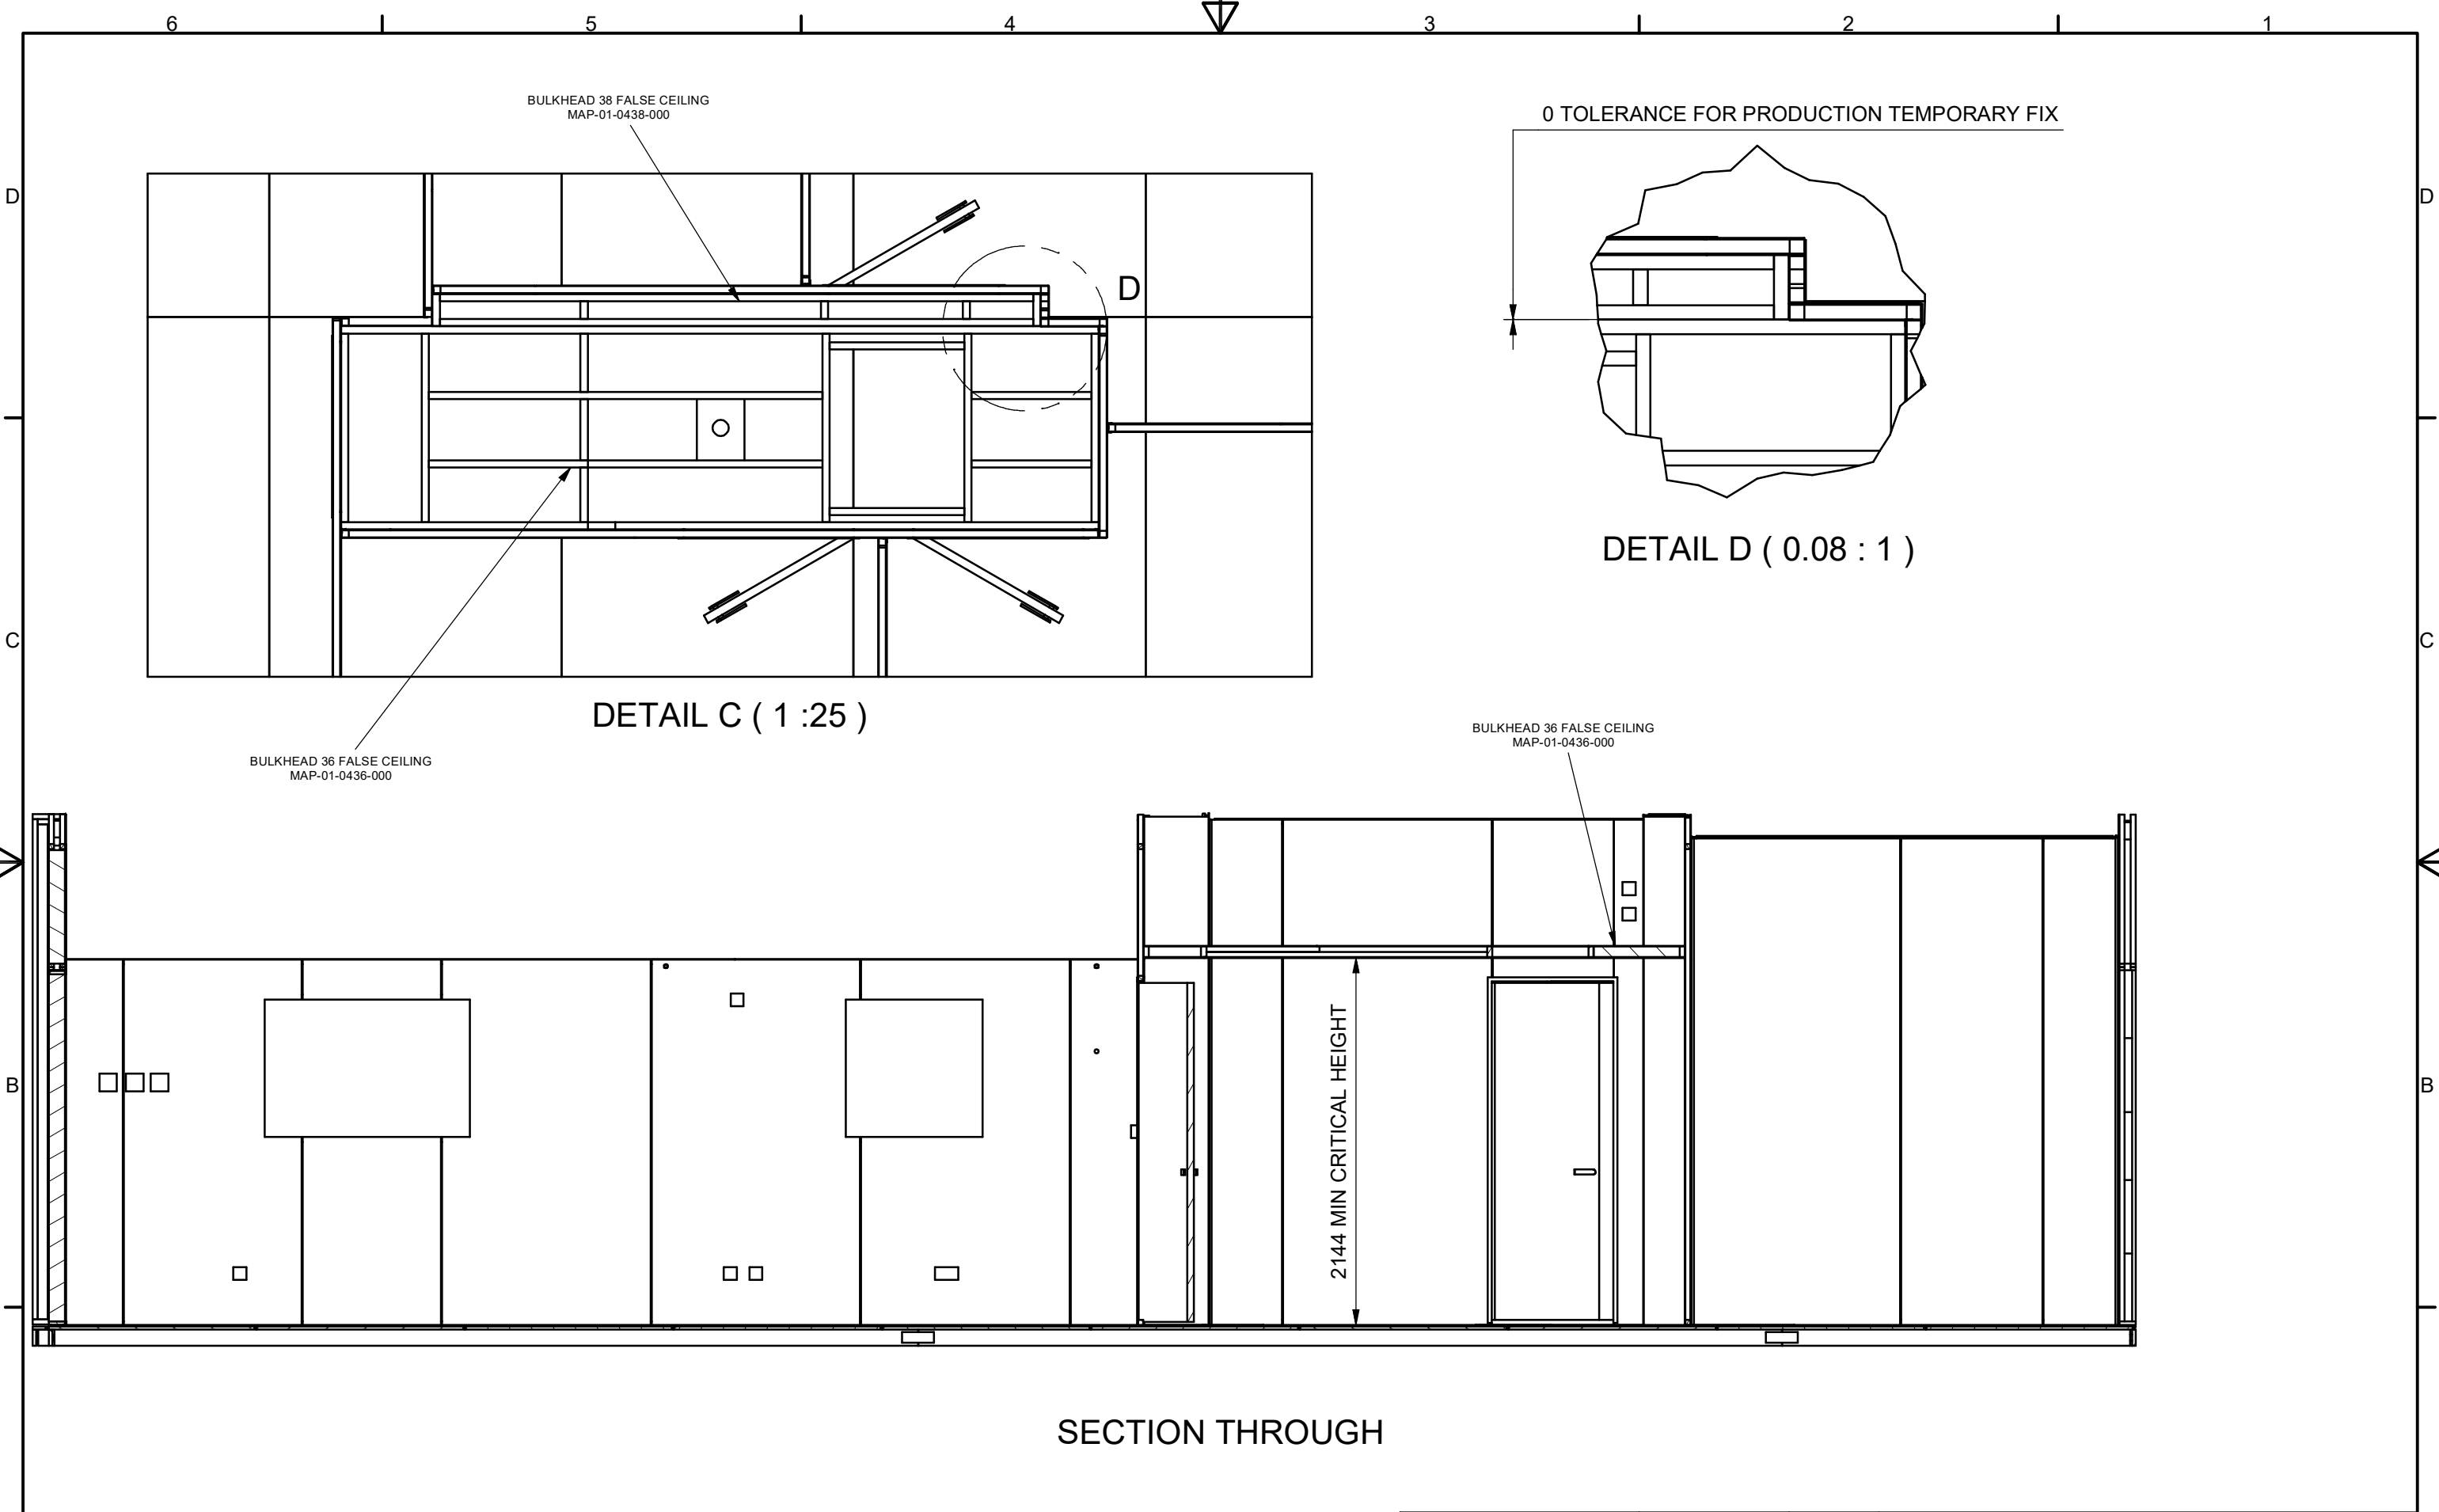

SECTION THROUGH

REV	ZONE	DESCRIPTION	NCR / PIR	DATE	APPROVED
6		ORDINATE DIMS ADDED TO NIBBS SHEET	OCR352	11/08/2021	L SULLIVAN
5		OVERALL WIDTH CHANGED TO 6100MM	OCR2226	23/06/2021	D.WATSON
4		NOTE ADDED FOR BATH OPTION	--	26/03/2021	B.LITTLE
3		FALSE CEILING HEIGHT ADJUSTED TO 2145 FROM FLOOR	028750	15/07/2020	L SULLIVAN
2		DETAIL AND NEW BULKHEAD ADDED TO HALLWAY AREA / NEAR SIDE SECTION BATHROOM WINDOW MOVE	PIR7534	26/06/2020	R.PRYDE

REVISION HISTORY



IMPERIAL HOUSE, 1251 HEDON ROAD, HULL, HU9 5NA

THIS DOCUMENT IS CONFIDENTIAL AND IS SUPPLIED ON THE EXPRESS CONDITION THAT IT SHALL NOT BE COPIED, LENT, OR DISCLOSED TO ANY OTHER PERSON OR USED FOR ANY OTHER PURPOSE WITHOUT THE WRITTEN CONSENT OF WILLERBY HOLIDAY HOMES

COPYRIGHT RESERVED

DRAWN E.HOBSON	DATE 12/09/2019
CHECKED B.LITTLE	DATE 02/10/2019
DOCUMENT TYPE	
DIMENSIONS ARE IN mm DO NOT SCALE, IF IN DOUBT ASK GENERAL TOLERANCE: WILLERBY	
BS 8888	

TITLE FULL STRUCTURE MAPLETON 40X20 2 BED	
DWG. No. MAP-01-0051-000	SHEET 3 OF 3
MATERIAL: EST. MASS: N/A	REV 6
SCALE: 1 : 100	
SHEET: A3	

THIRD ANGLE PROJECTION