


NOTES

Copyright: All rights reserved.
This drawing must not be reproduced without permission.
This drawing must not be scaled. Dimensions are in millimetres unless specified.

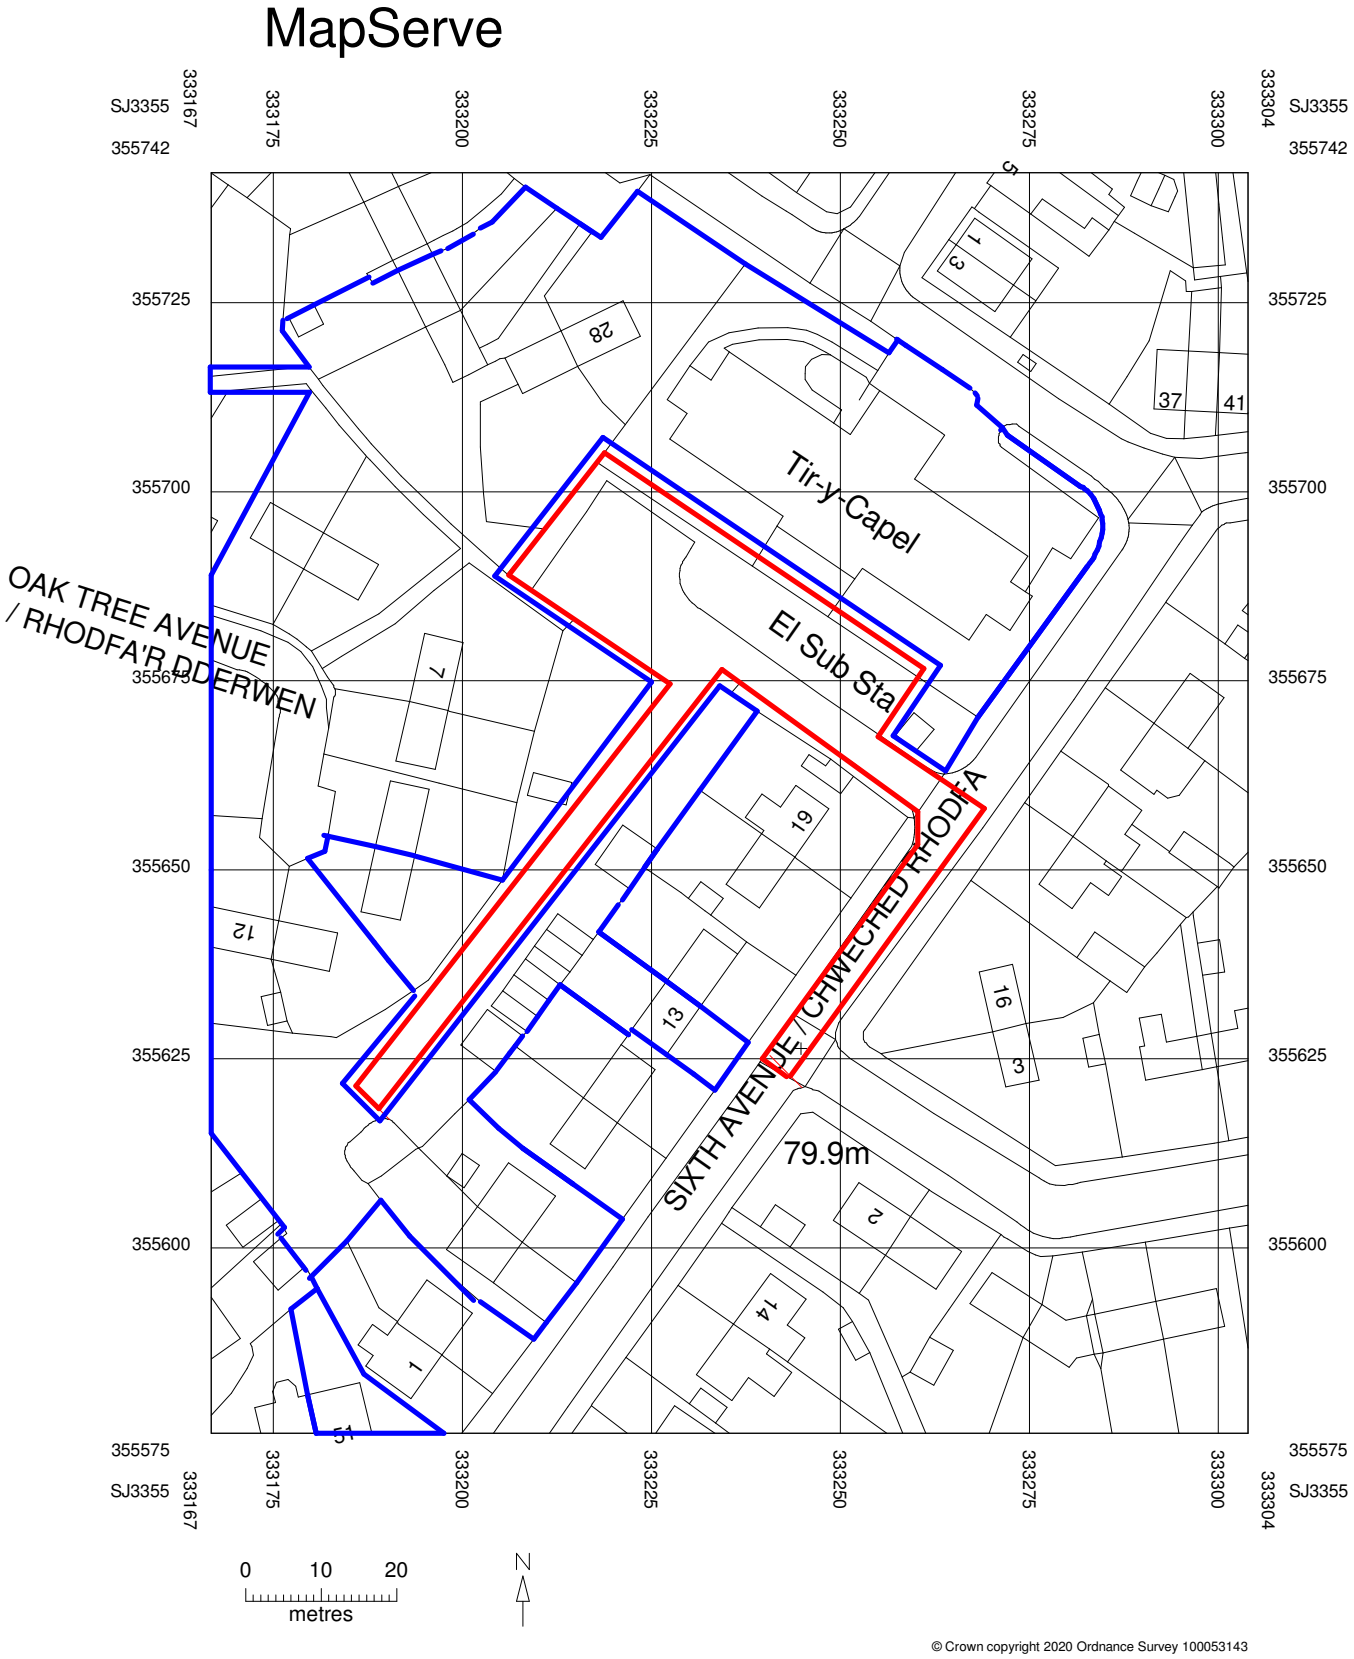

P1	04.12.20	Planning Issue	JH	DG
REV	DATE	REVISION NOTE	BY	CHECK

1 | Level GF_NB



Wellfield Chester Road Preston Brook WA7 3BA
T: +44 1928 752 200 E:info@ewa.co.uk

Wrexham_Tir y Capel New Build

Site Location Plan

2594_09000

STATUS | Planning

DRAWN BY | JH

TYC- EWA- NB- 00- DR- A- 09000

SCALE | 1 : 1000

DATE | 04.12.20

REV P1