

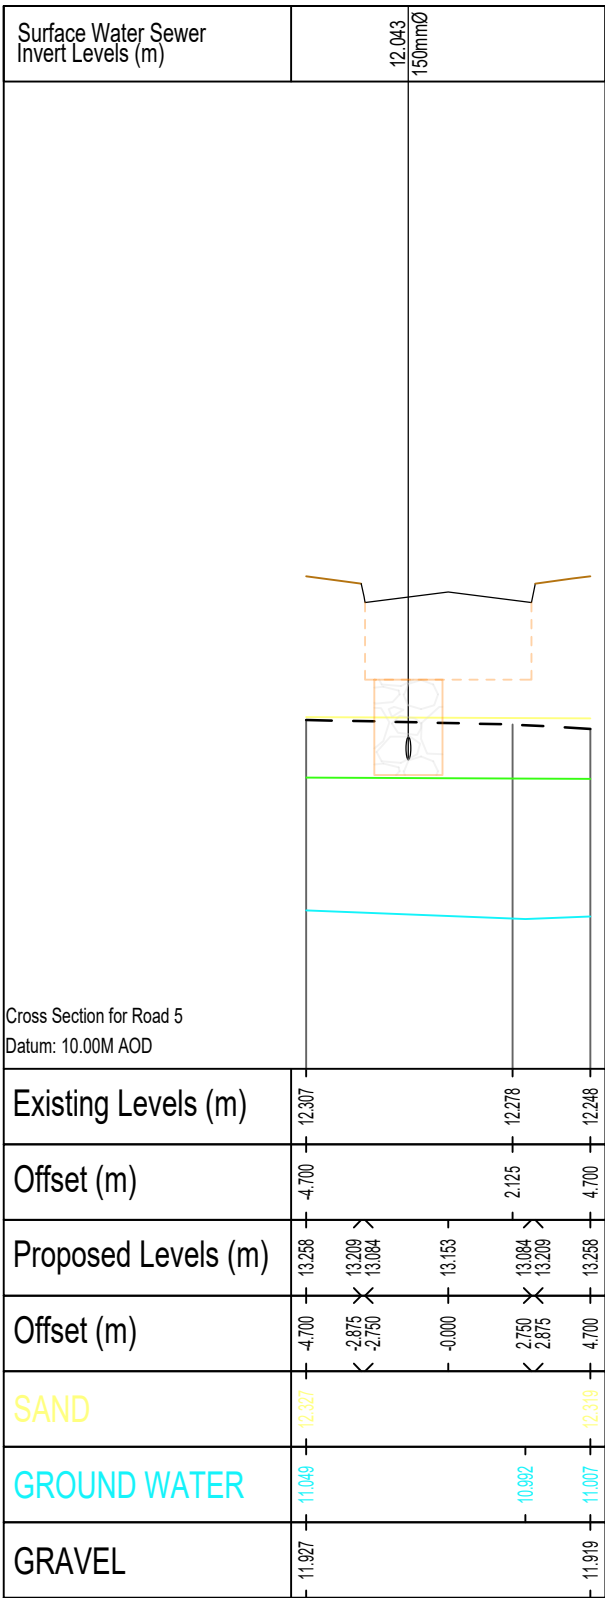


KEY:-

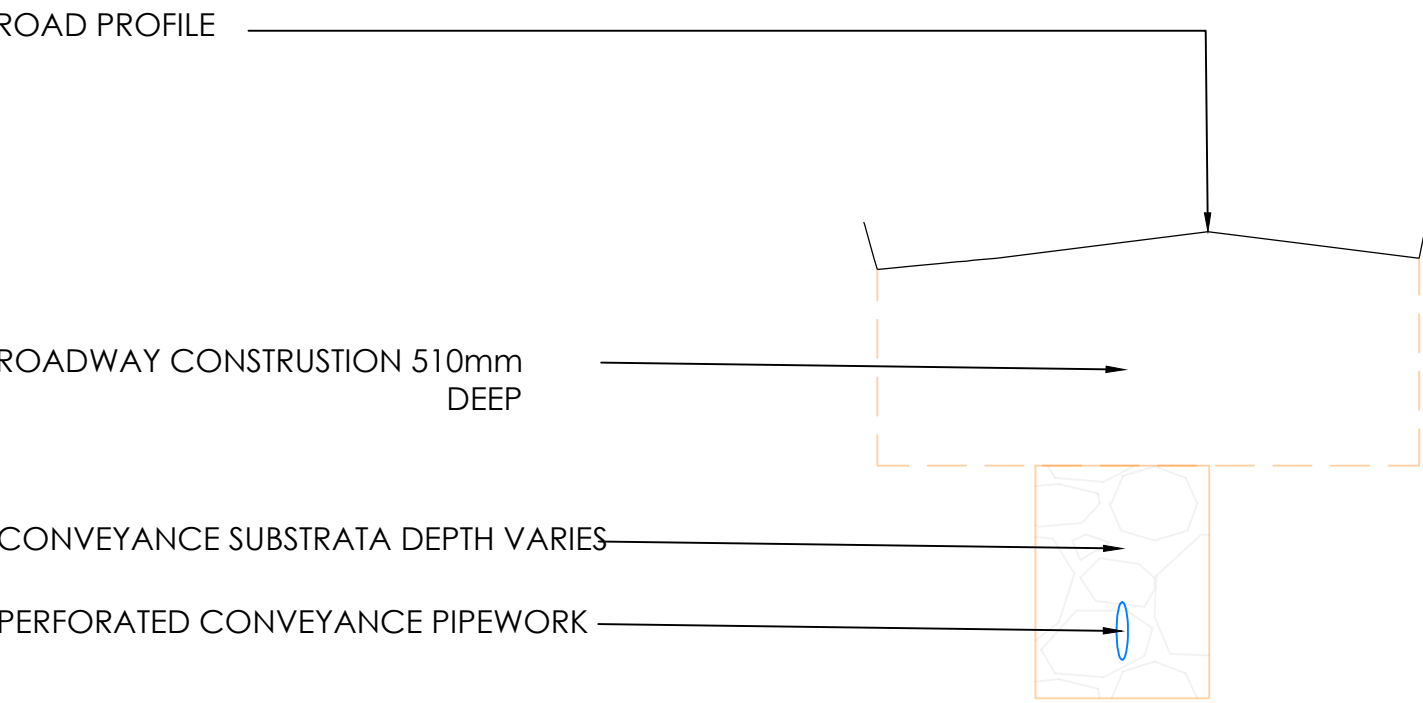


Chainage : 30.001m


ROAD 5

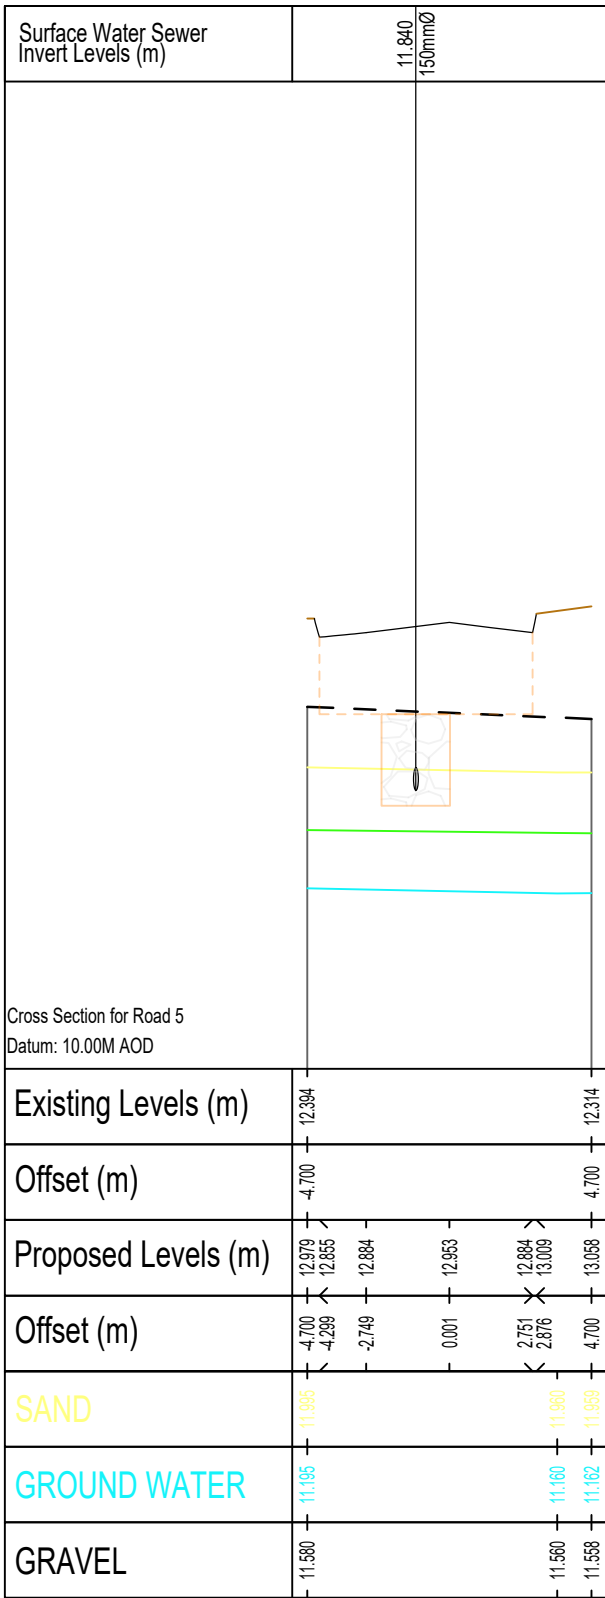


Chainage : 60.001m

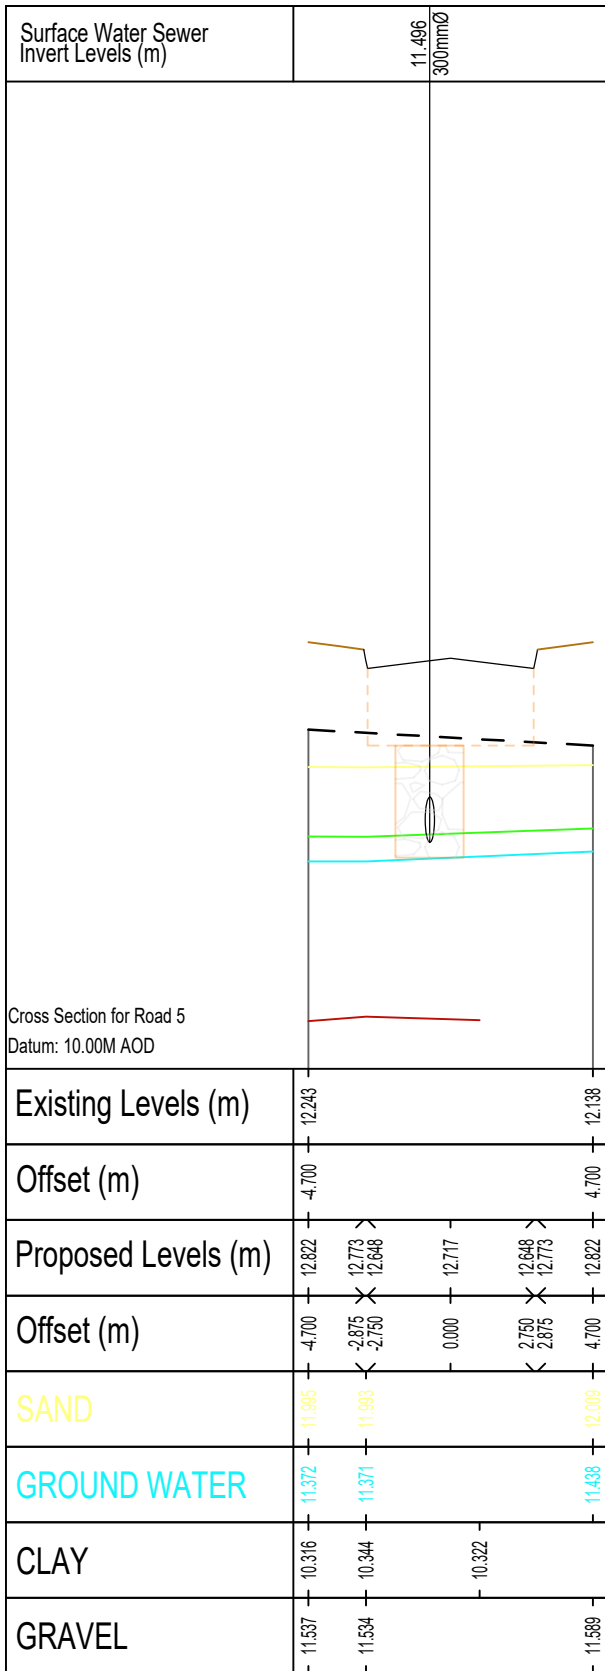

Chainage : 90.001m

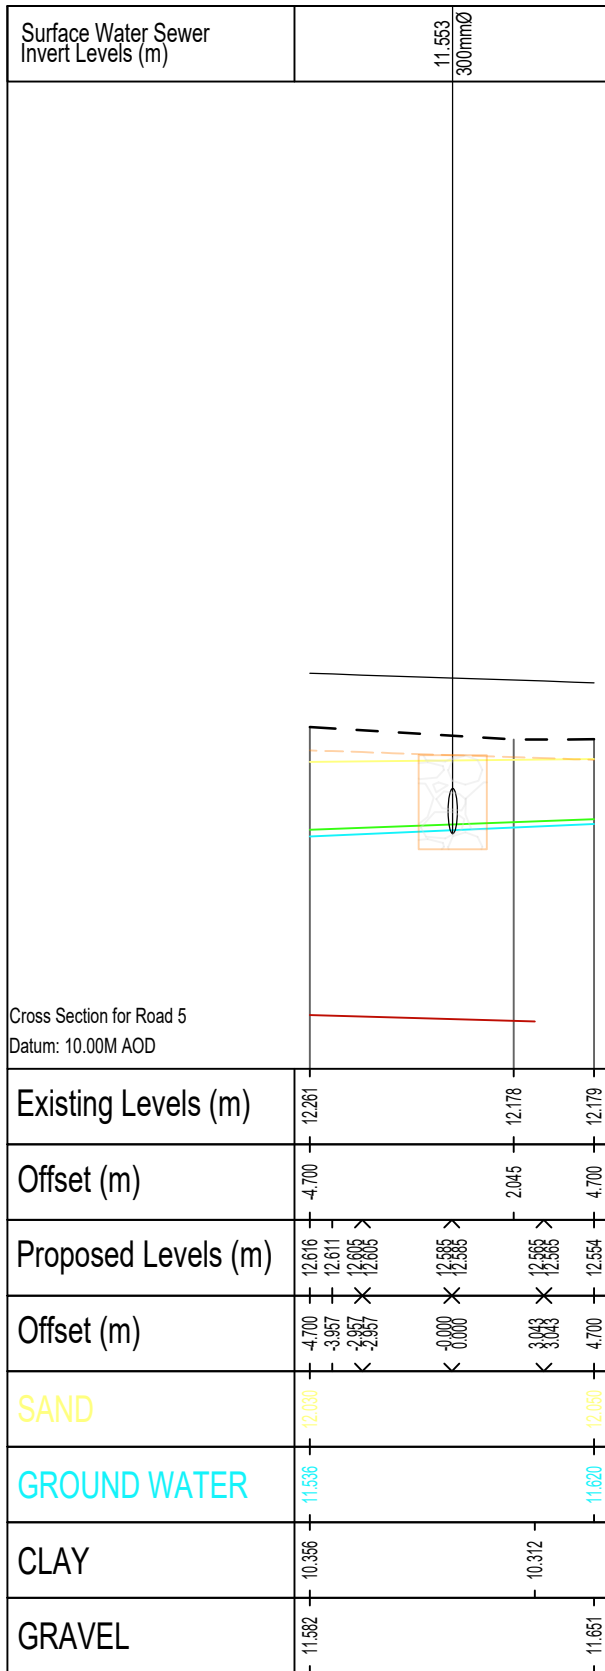


Chainage : 103.481m

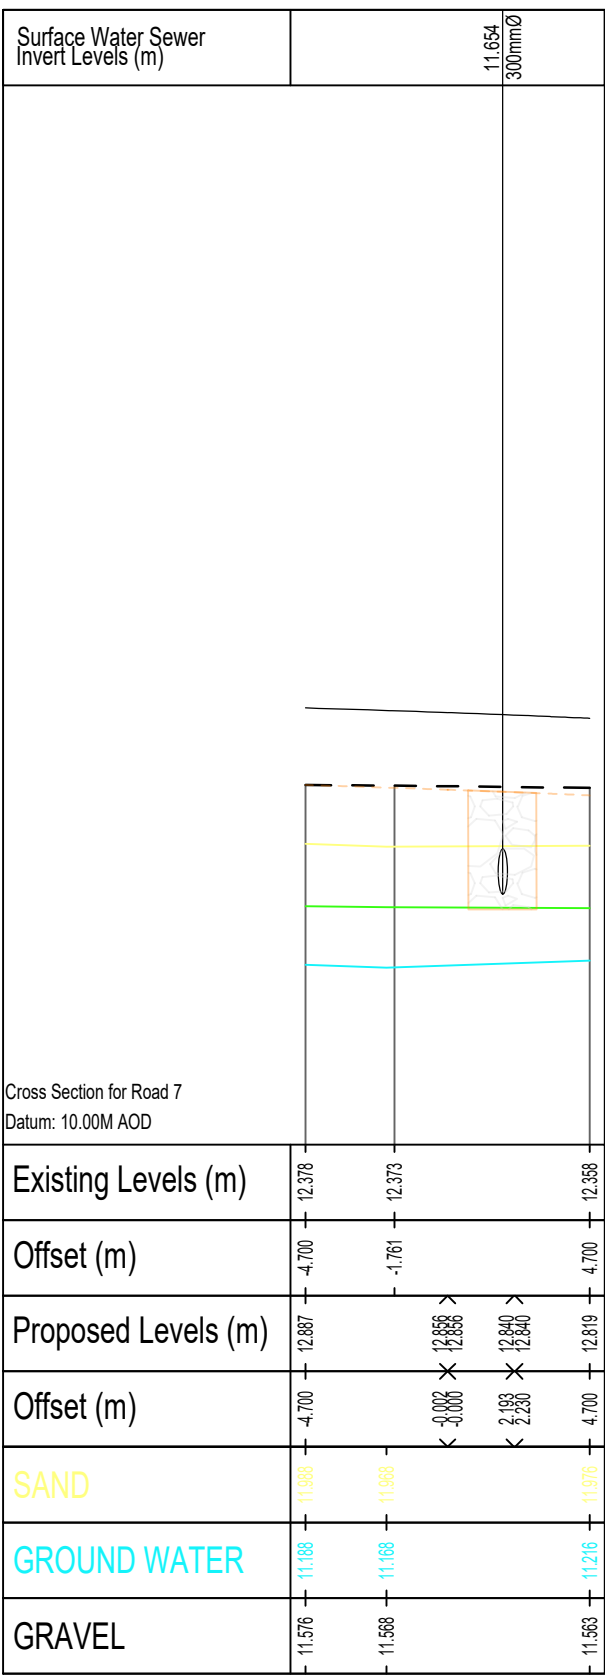


Chainage : 2.750m


ROAD 7

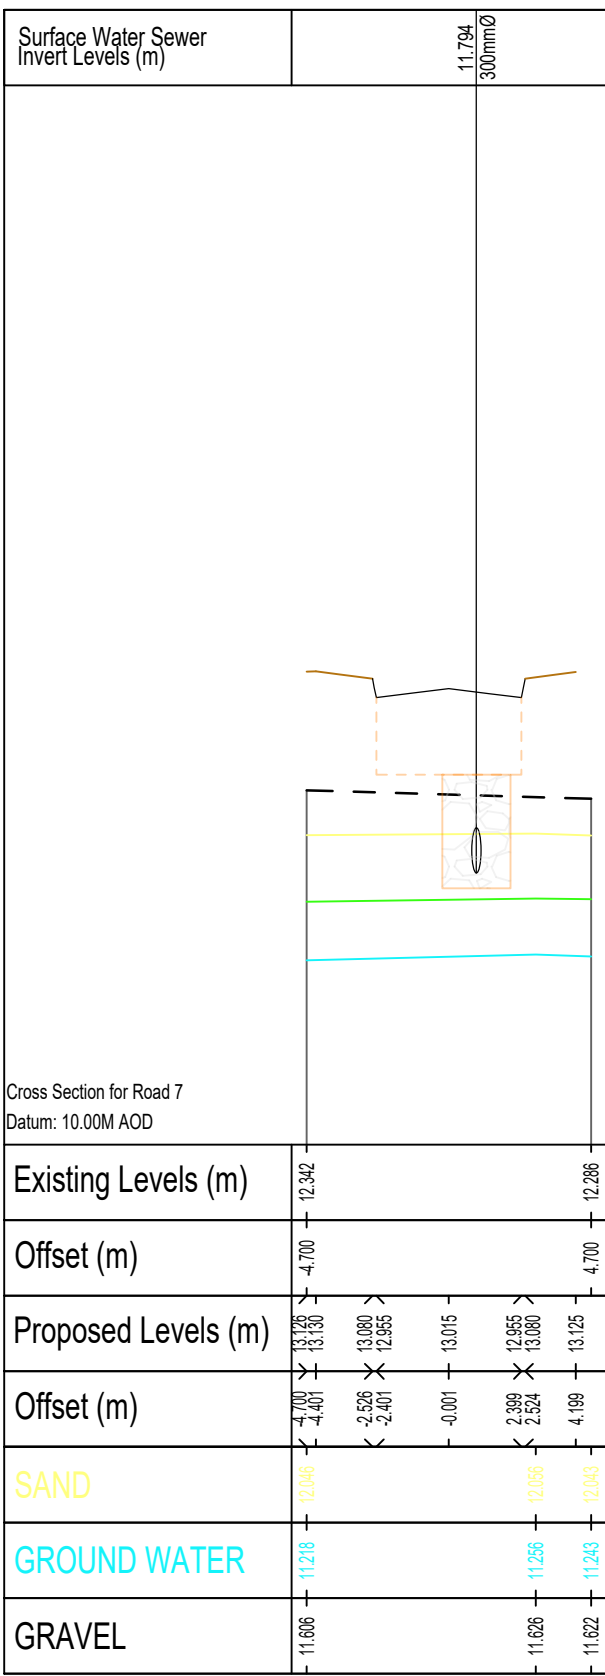


Chainage : 32.750m

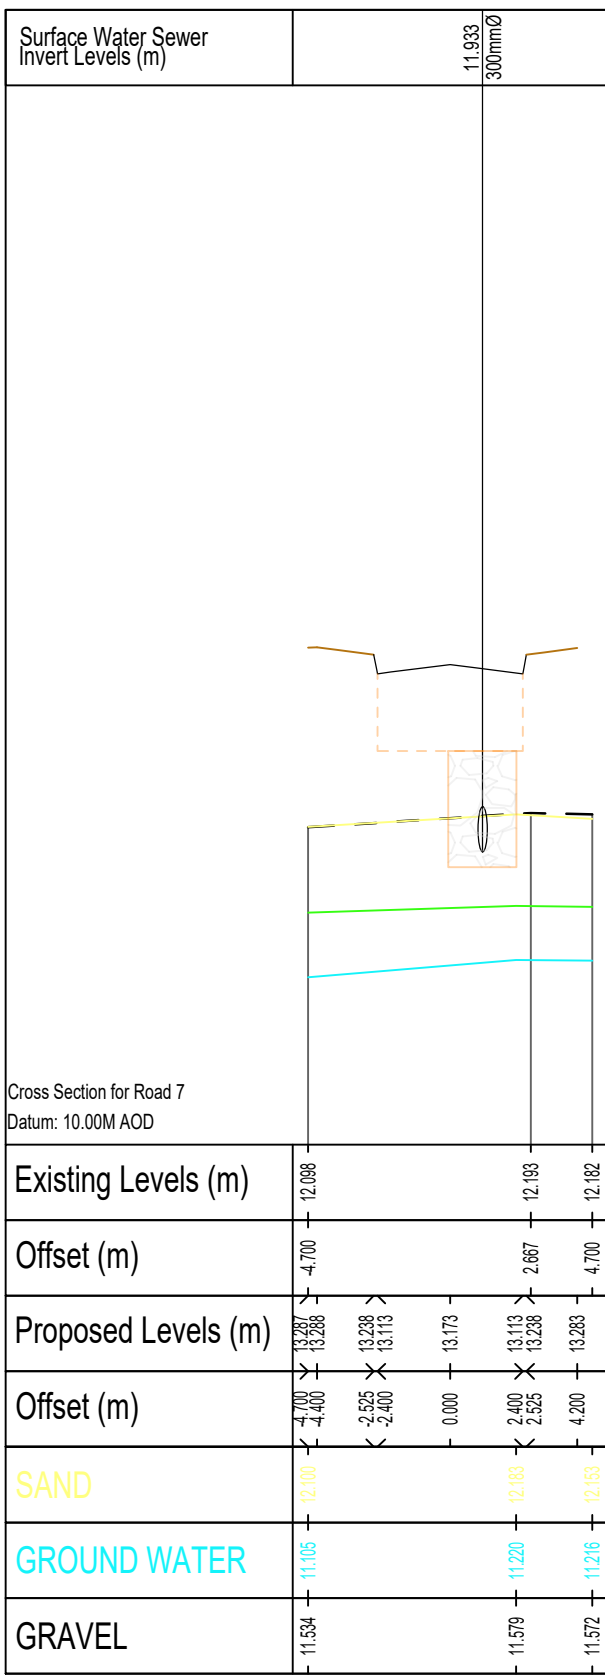

Chainage : 62.750m

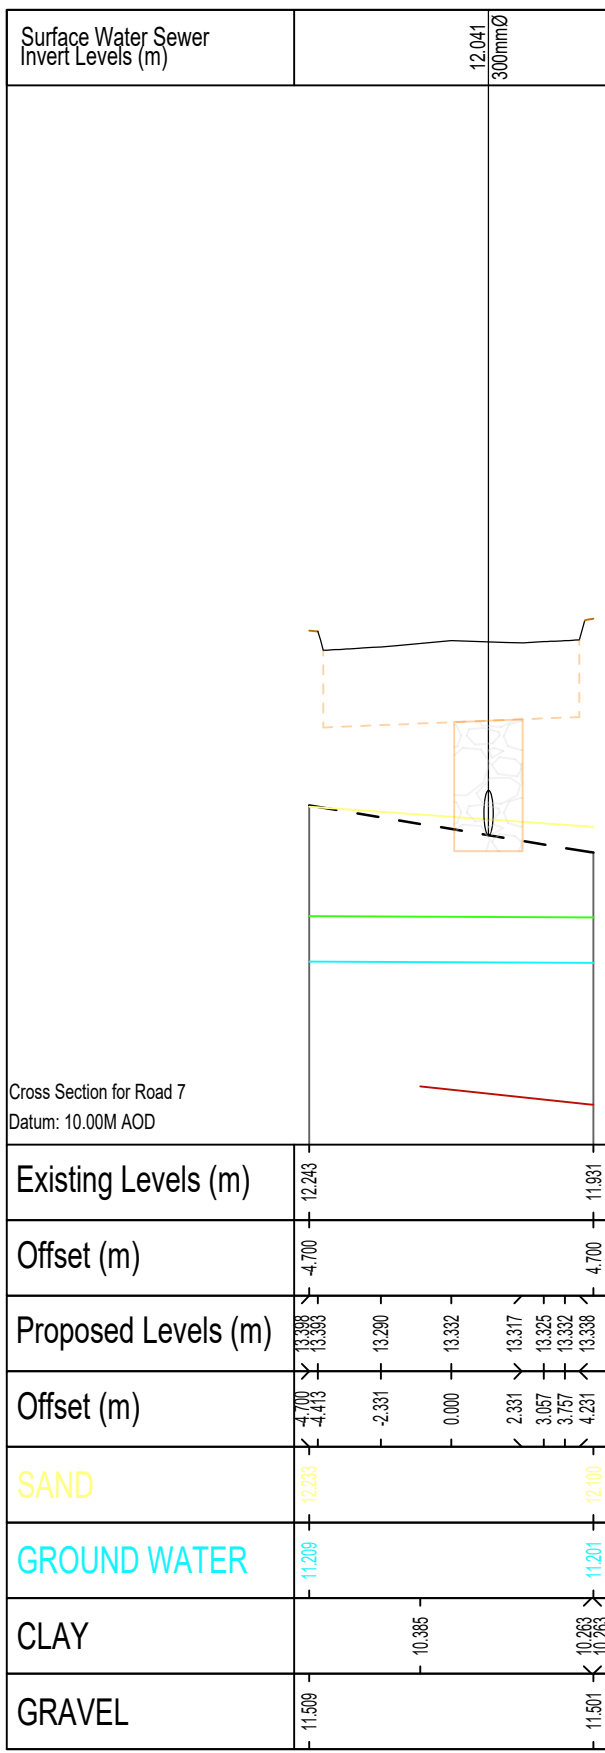

Chainage : 92.750m

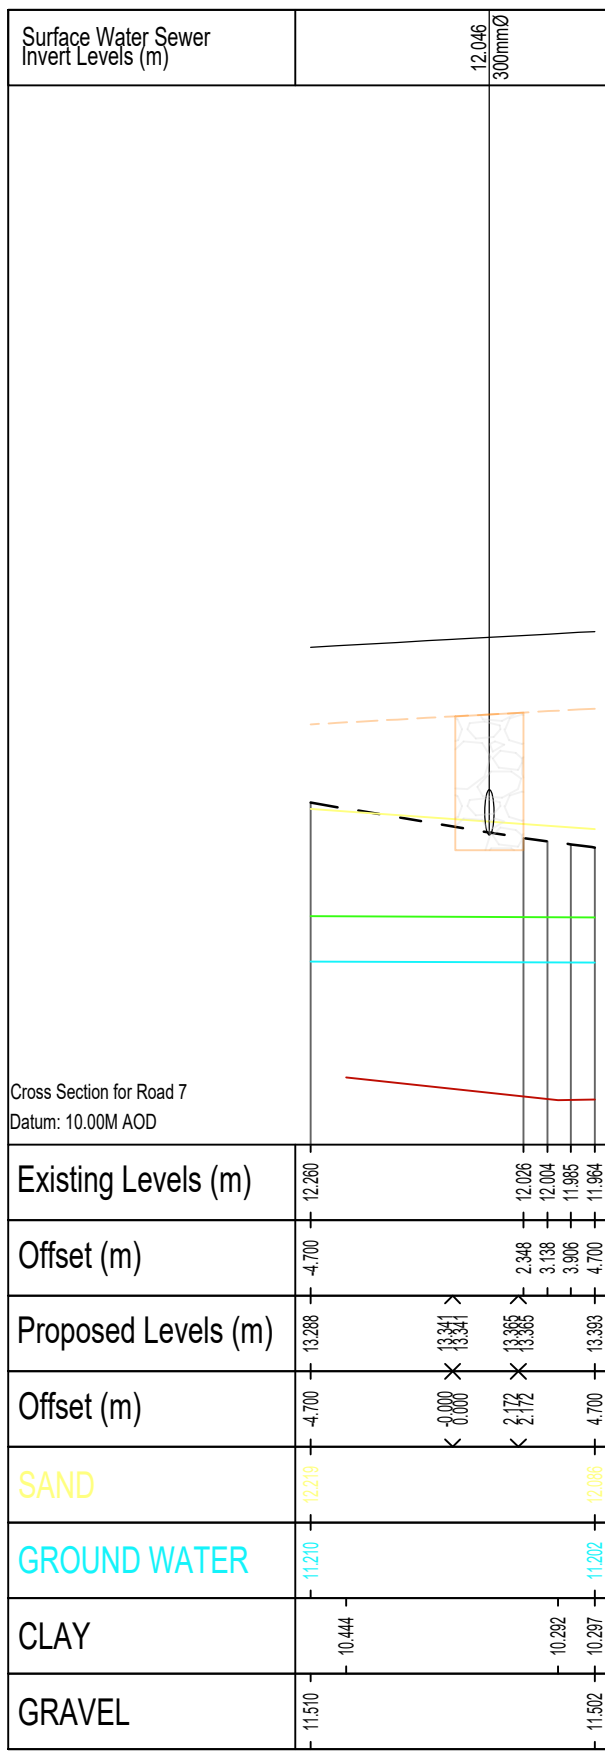

Chainage : 94.435m

A	20.08.21	First Issue for SAB Approval	CP
Mark	Date	Details	By

Revision history

Drawing originator:



Client:



Project title:

Rossett Road,
Rossett

Drawing title:

Northern Land Parcel
Road & SuD's Cross-sections
Sheet 1 of 2

Scale: 1:250H, 1:25V for the original size of A1

Drawn by: CP | Checked by: RA | Passed by: RA | Date: July 2021

Drawing status:

Preliminary

Job No:	Drawing No:	Project:	Origin:	Volume:	Level:	Type:	Discip.	Number:	Revision:
CAS02	BET						C	115	A

Do not scale this drawing
6-7 Old Marsh Farm Barns, Welsh Road, Sealand, Flintshire, CH5 2LY
enquiries@betts-associates.co.uk
Chester 01244 288178 | Altrincham 0161 413531 |