
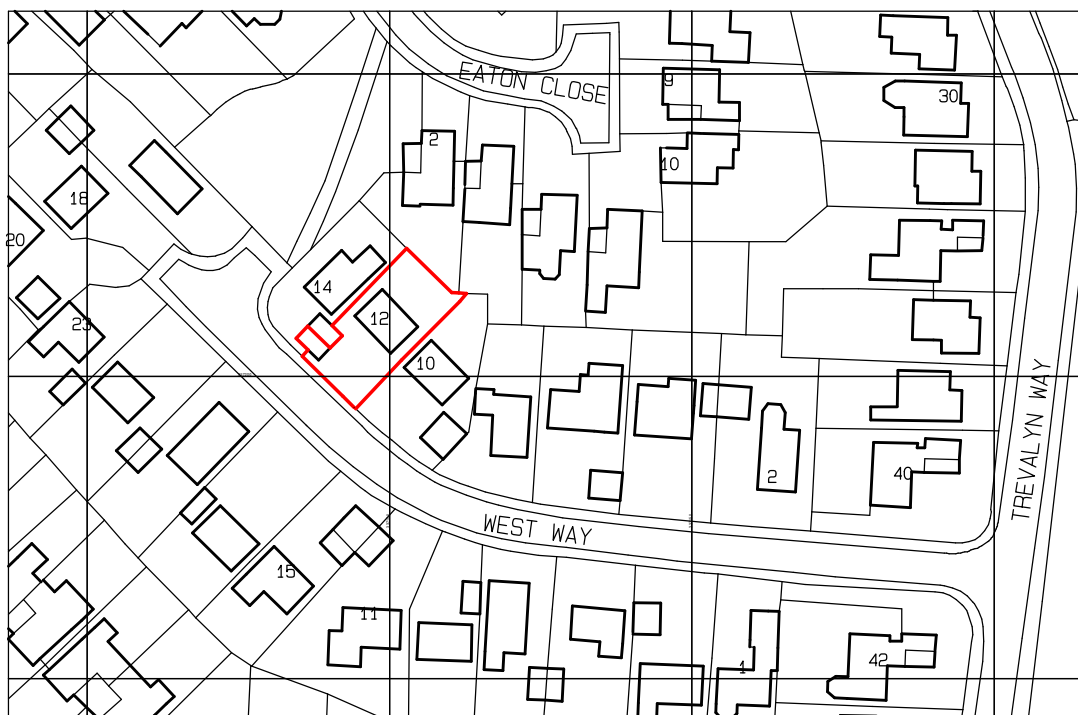


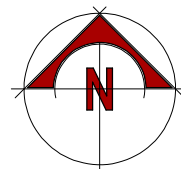

Ordnance Survey, (c) Crown Copyright 2022. All rights reserved. Licence number 100022432

PROPOSED EXTENSION
TO 12, WEST WAY,
ROSSETT,
WREXHAM,
LL12 0DX
For
Mr & Mrs E. TINN.

LOCATION PLAN.

Scale 1:1250@A4.

Dwg No. 10580.01.dsj.