
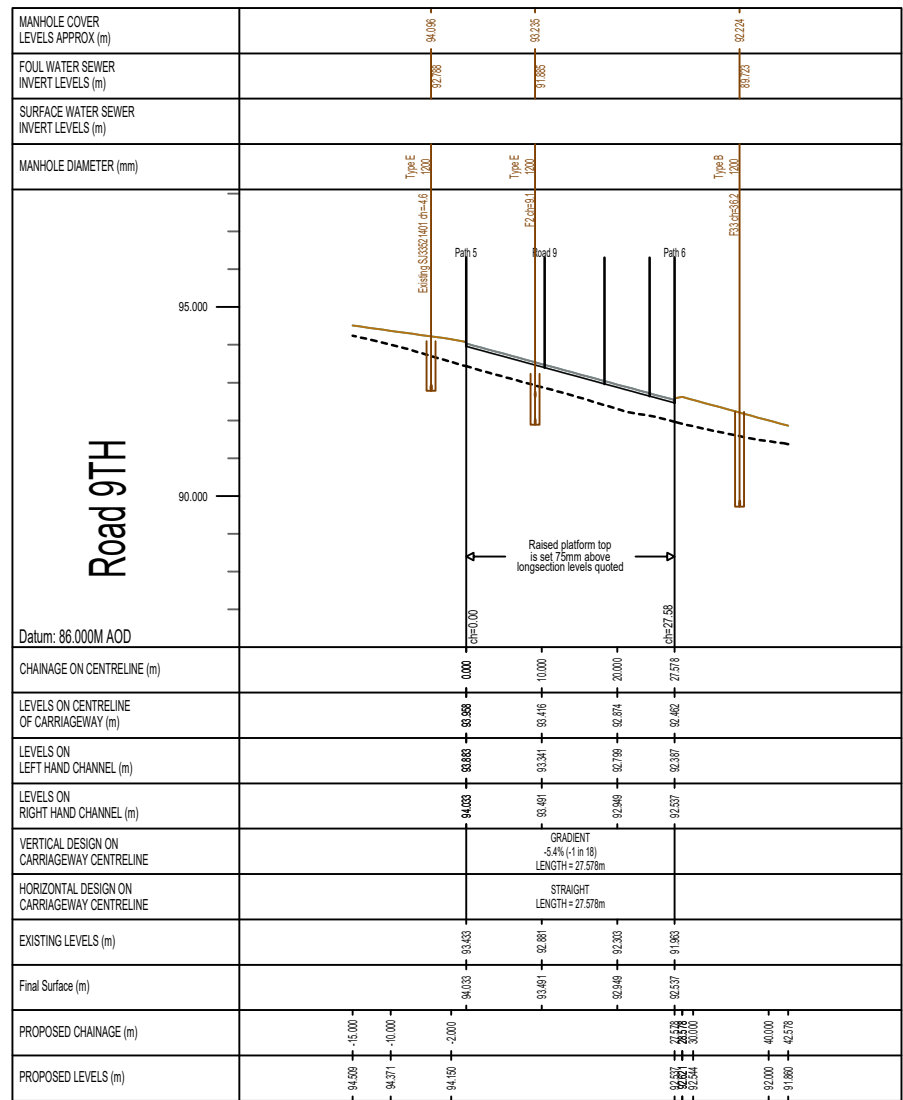
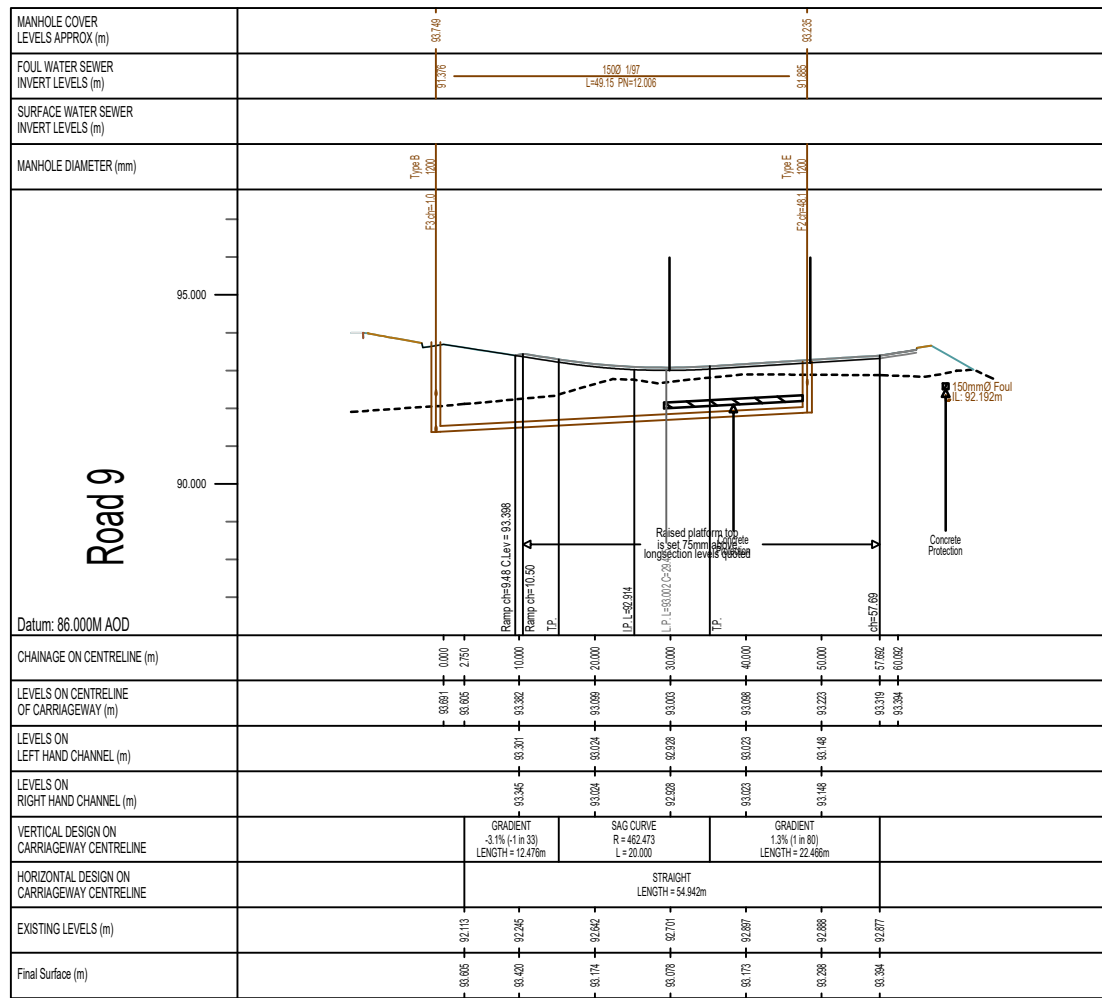
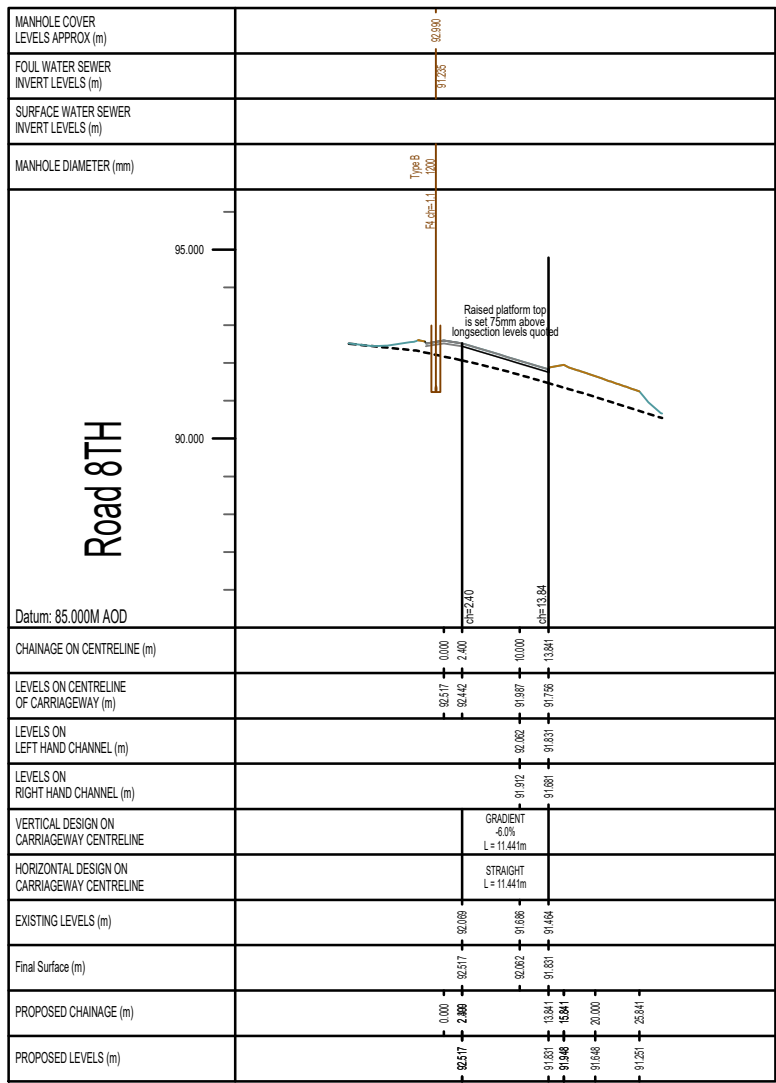
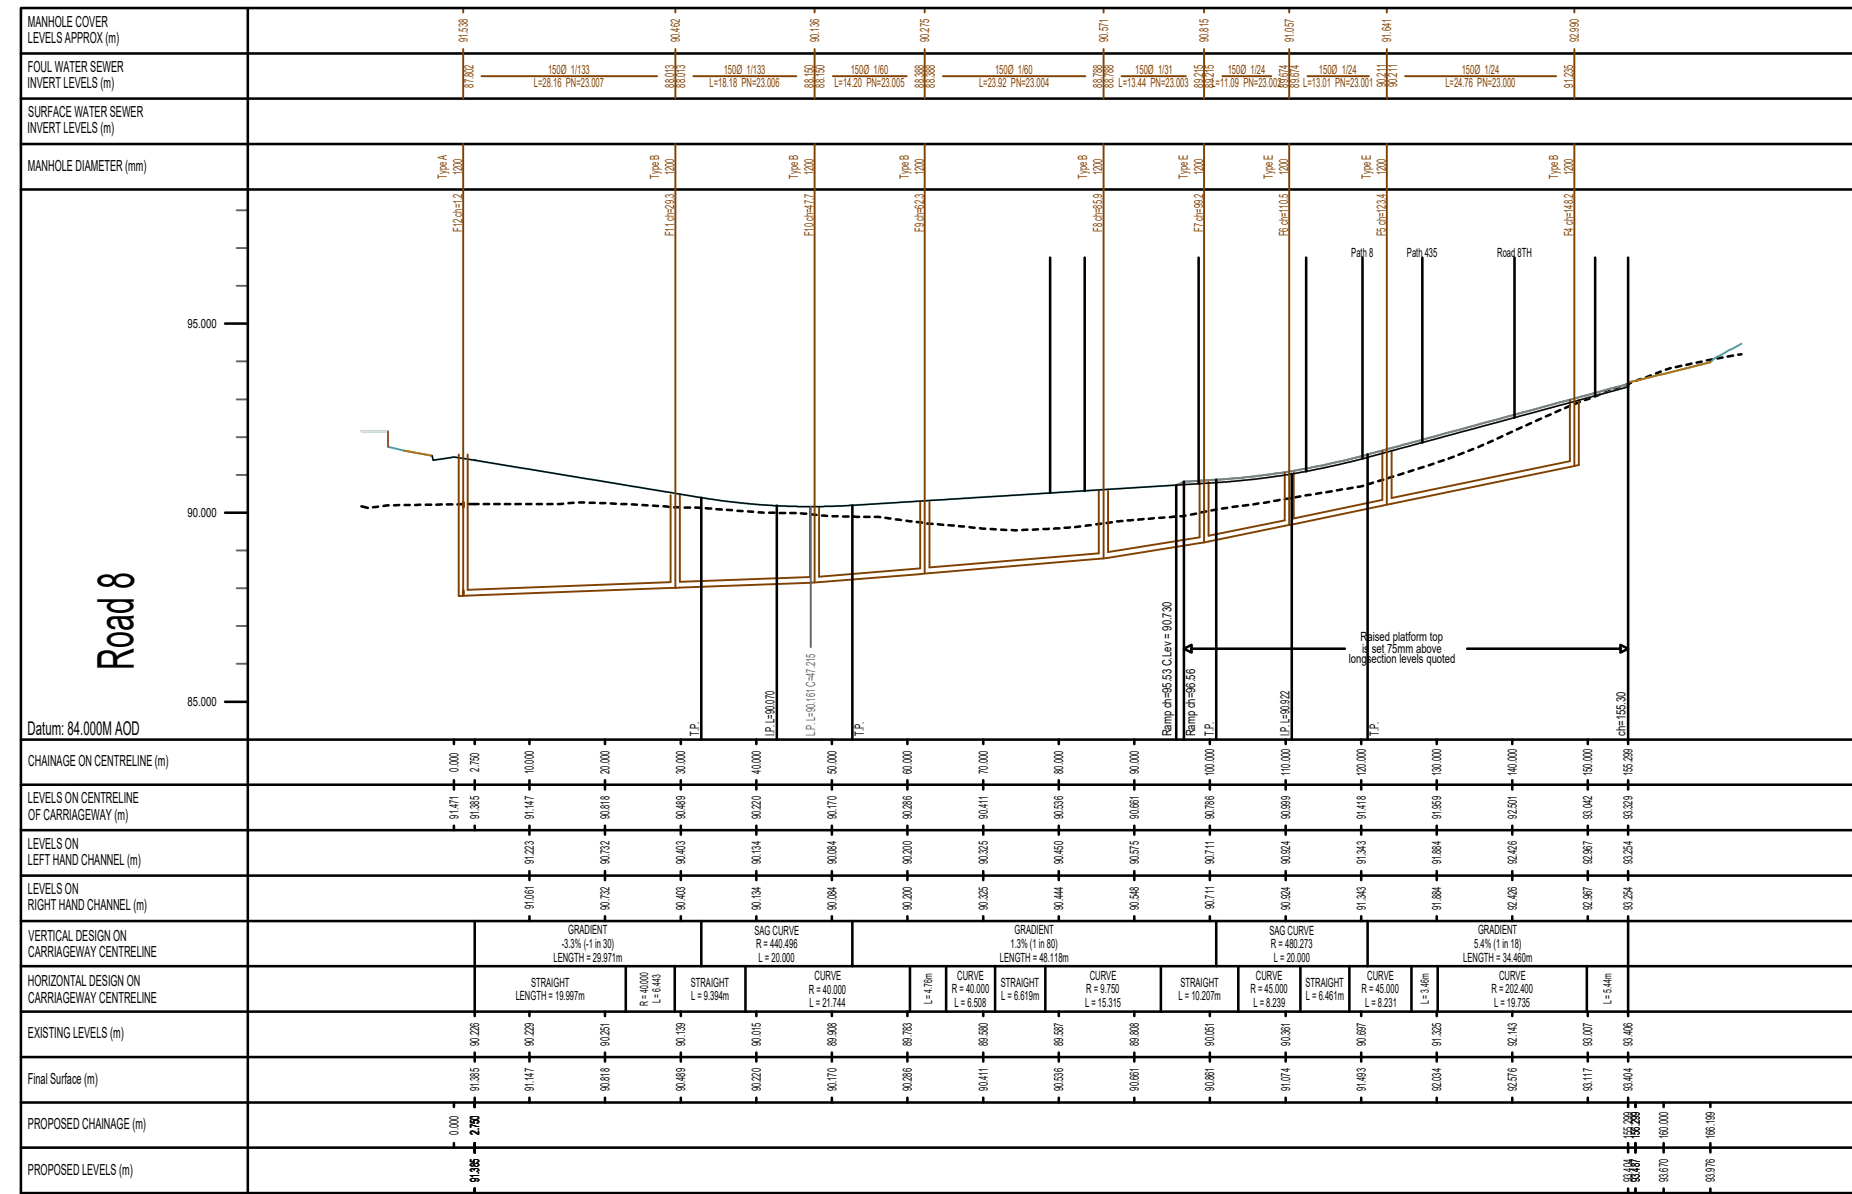
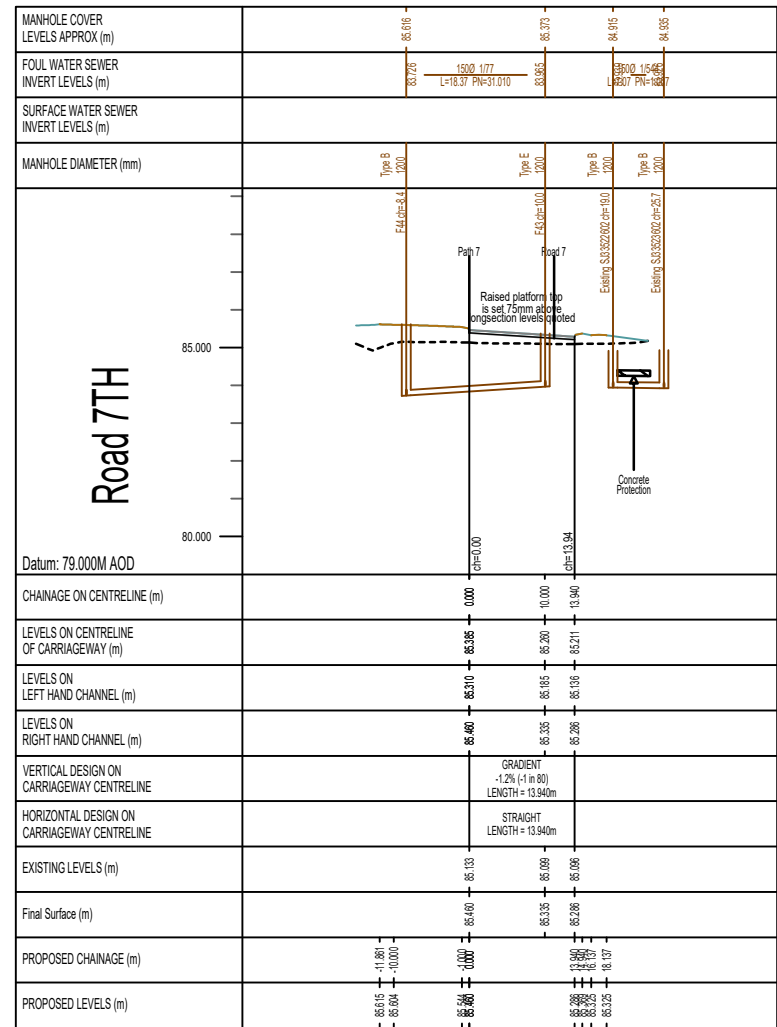
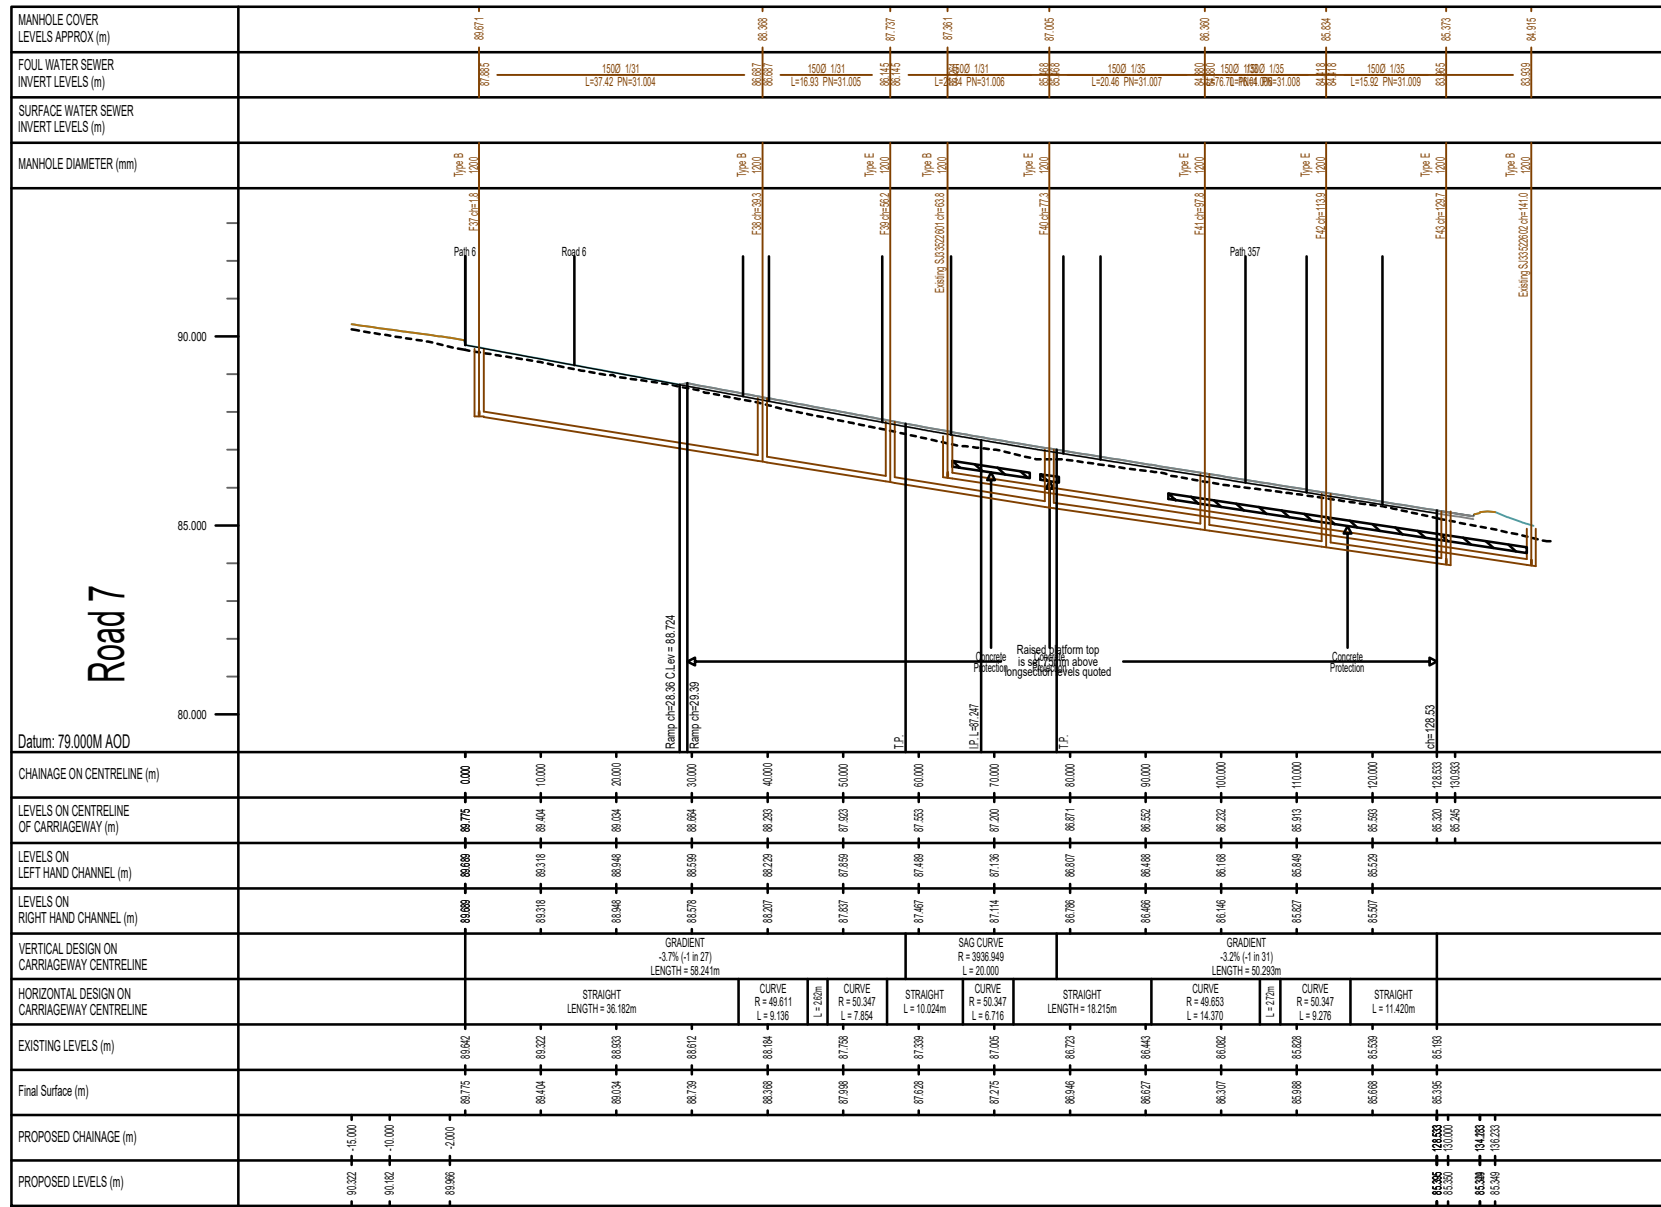


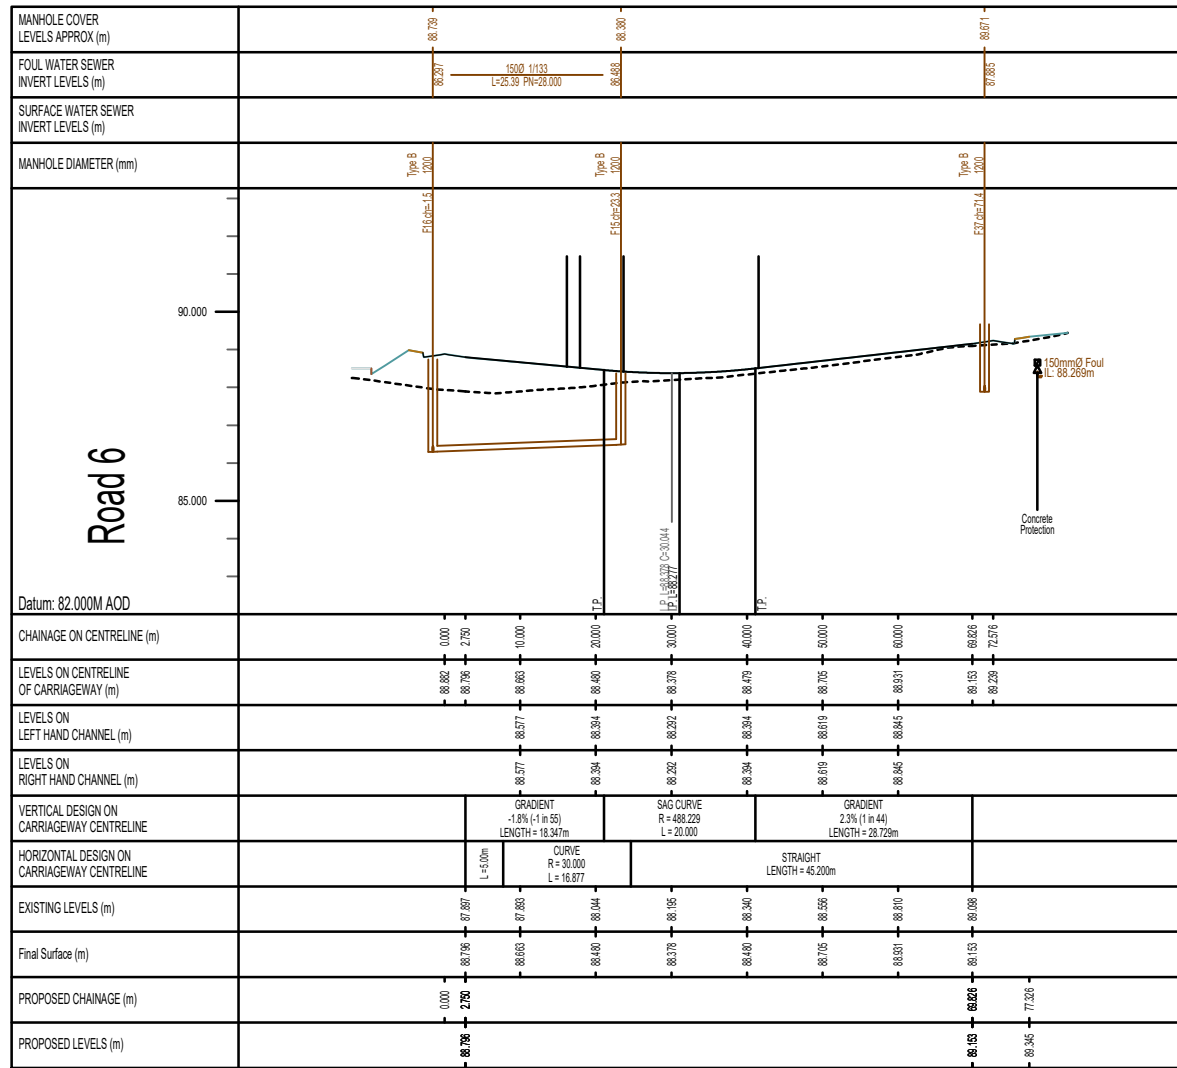

A 23.09.21 First issue for S38 approval GW

Mark | Date | Details | By

Revision history

Drawing originator:



Client:



Project title:

Land off New Road, Rhosrobin
Wrexham

Drawing title:

S38 Highway
Longitudinal Sections Sheet 2 of 2

Scale: NTS @ A1 for the original size of A1

Drawn by: GW | Checked by: RA | Passed by: RA | Date: Sept 2021

Drawing status:

For Approval

Job No:	Drawing No:	Project	Origin	Volume	Level	Type	Discip.	Number	Revision:
CGH		BET				C	209		A

Do not scale this drawing

6-7 Old Mast Farm Barns, Wrex Road, Sealand, Flintshire, CH5 2Y

enquiries@betts-associates.co.uk

Cheshire 01244 288178 | Atrincham 0141 613531 |