
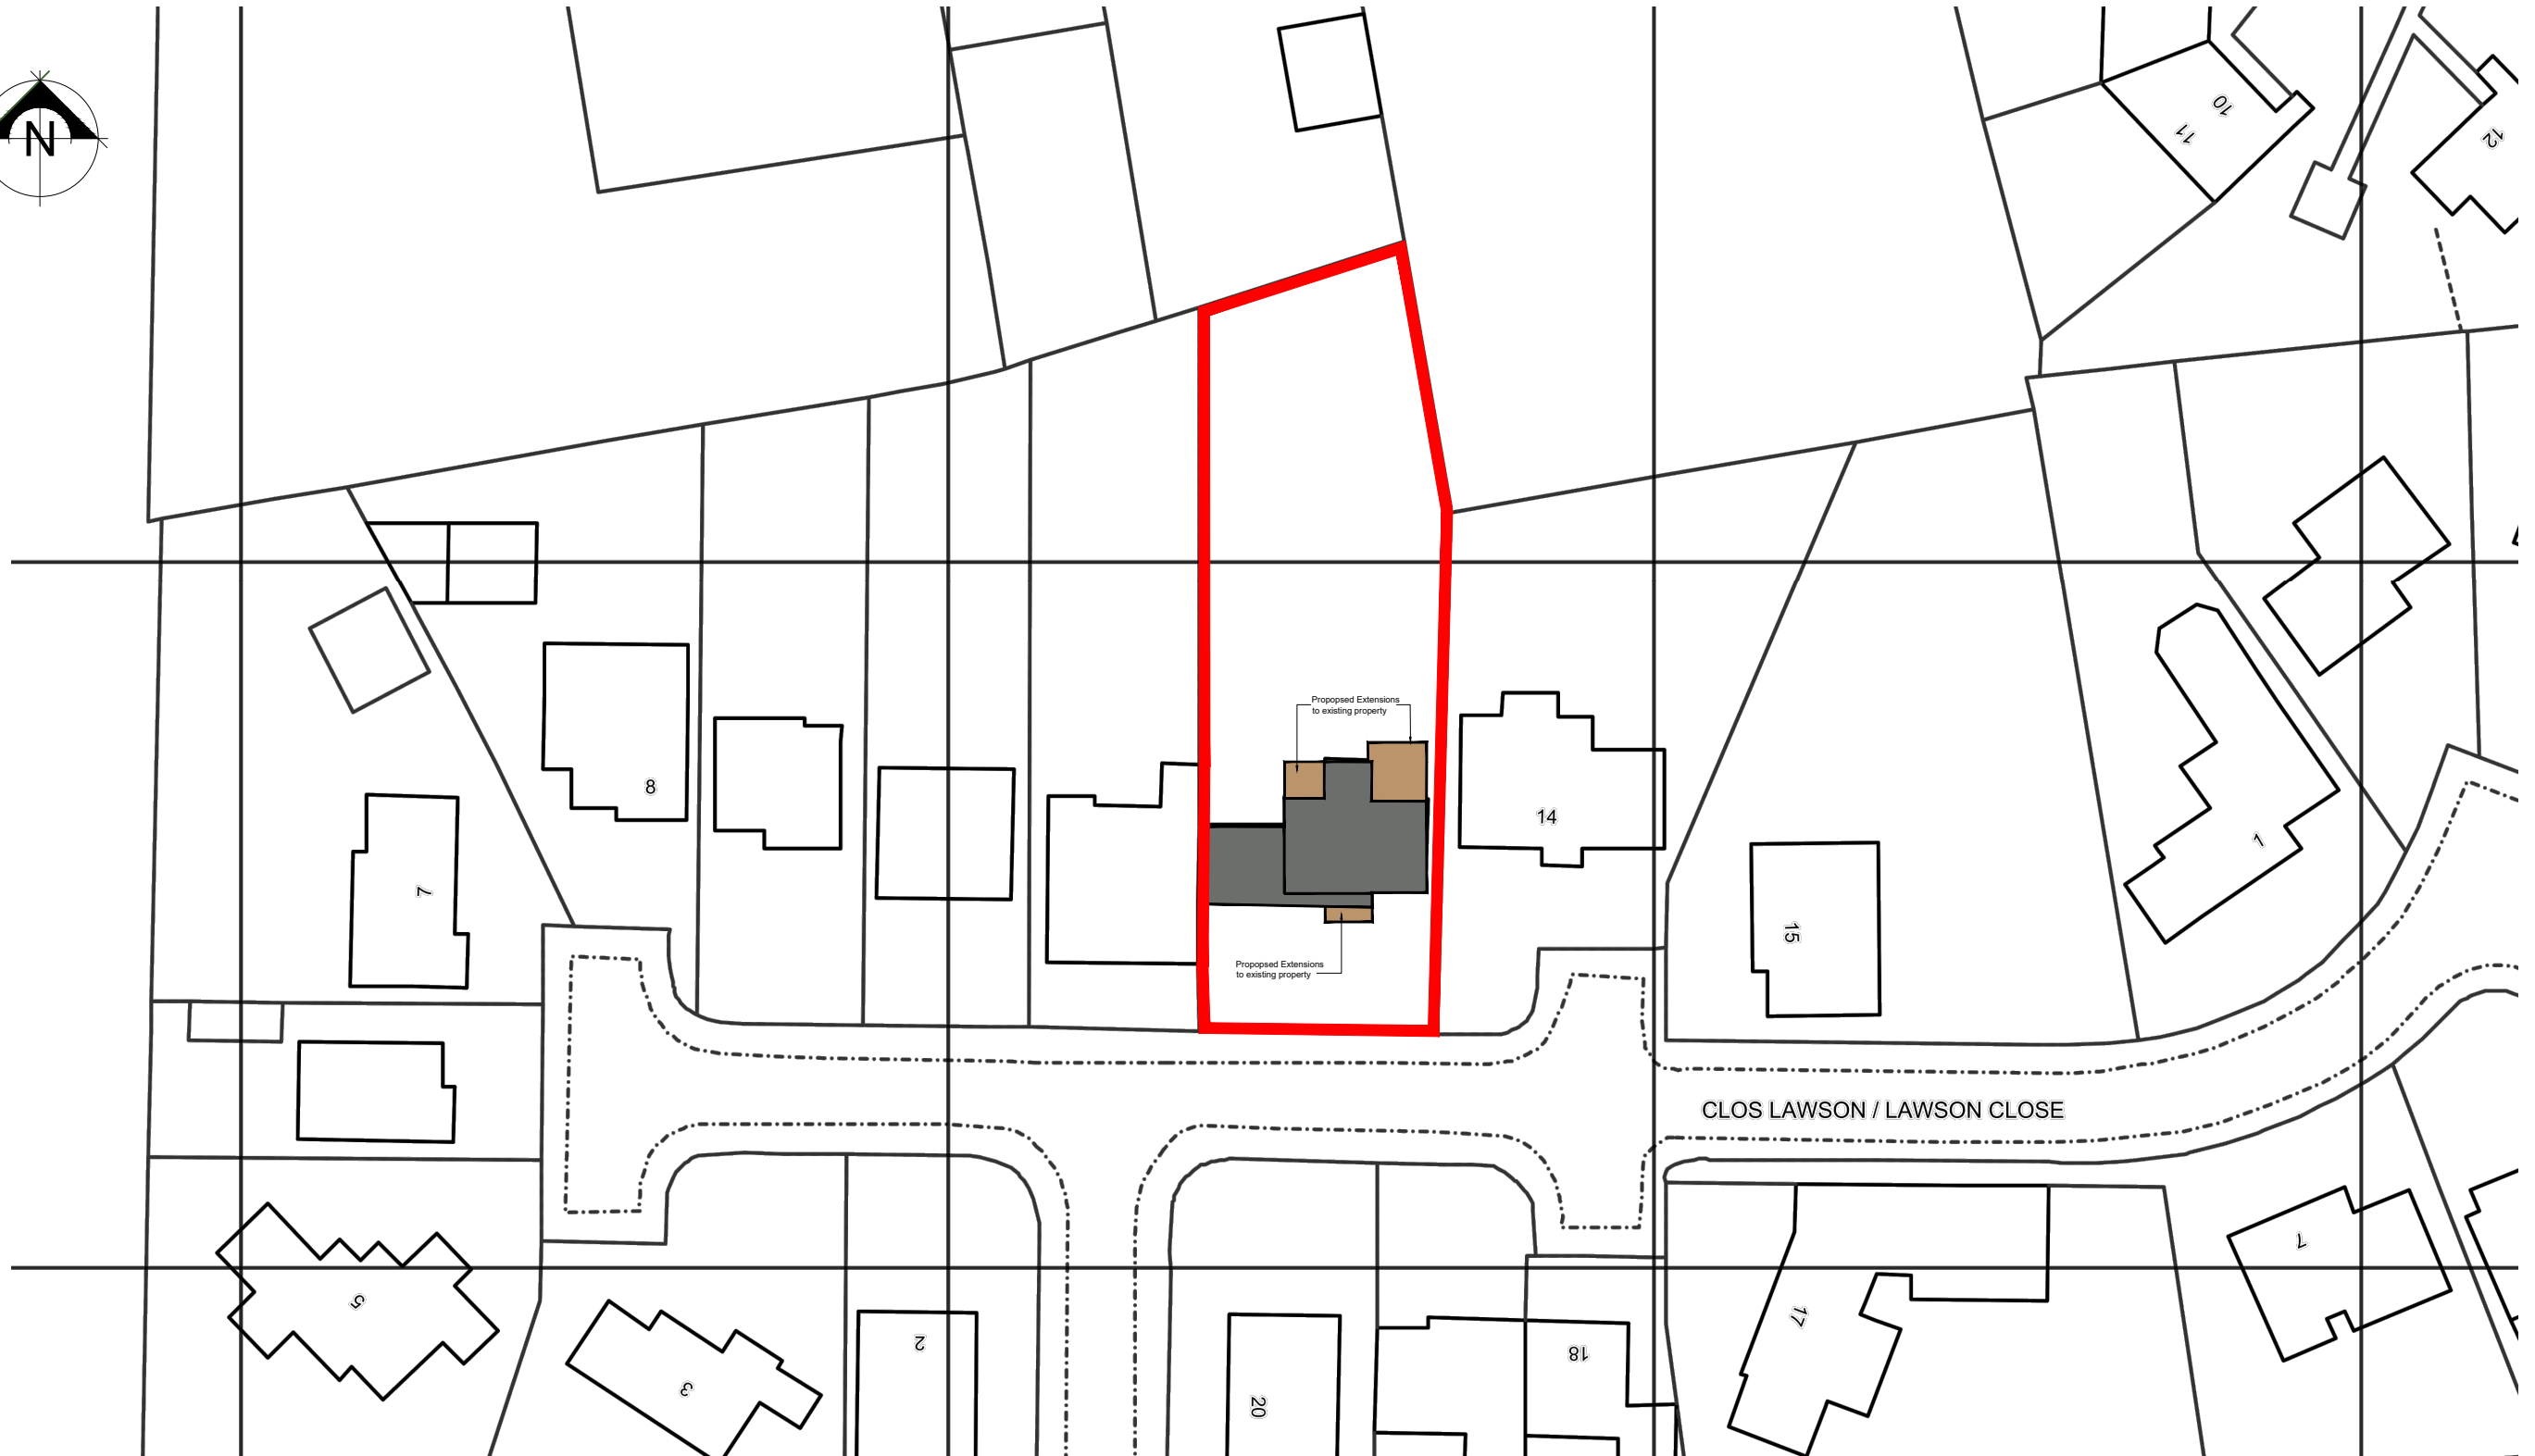


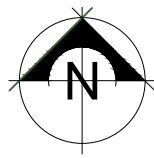

Block Plan - Site area 0.09 hectares

project

Proposed Extensions and alterations at
12 Lawson Road,
Wrexham
LL12 7AH

client:

Mr D Bailey and
Ms J Hughes

title:

Proposed Block Plan

GENERAL NOTES:

Any discrepancy found between this and any schedule or specification must be referred back to the consultant before work is executed.
All dimensions to be checked on site.
This drawing must not be copied in whole or in part without the prior written permission of John Parry Jones

revisions

no	description	date

design

JOHN PARRY JONES



Tel: 01492 873042
Mail: 07778 636792
email: jjjacad@gmail.com

1 Lliwynon Terrace, Llandudno, Conwy, LL30 2QP

job no.:

678 - 02 - 22

drg no.

09

rev

scale

1:500 @A3

drawn

date