
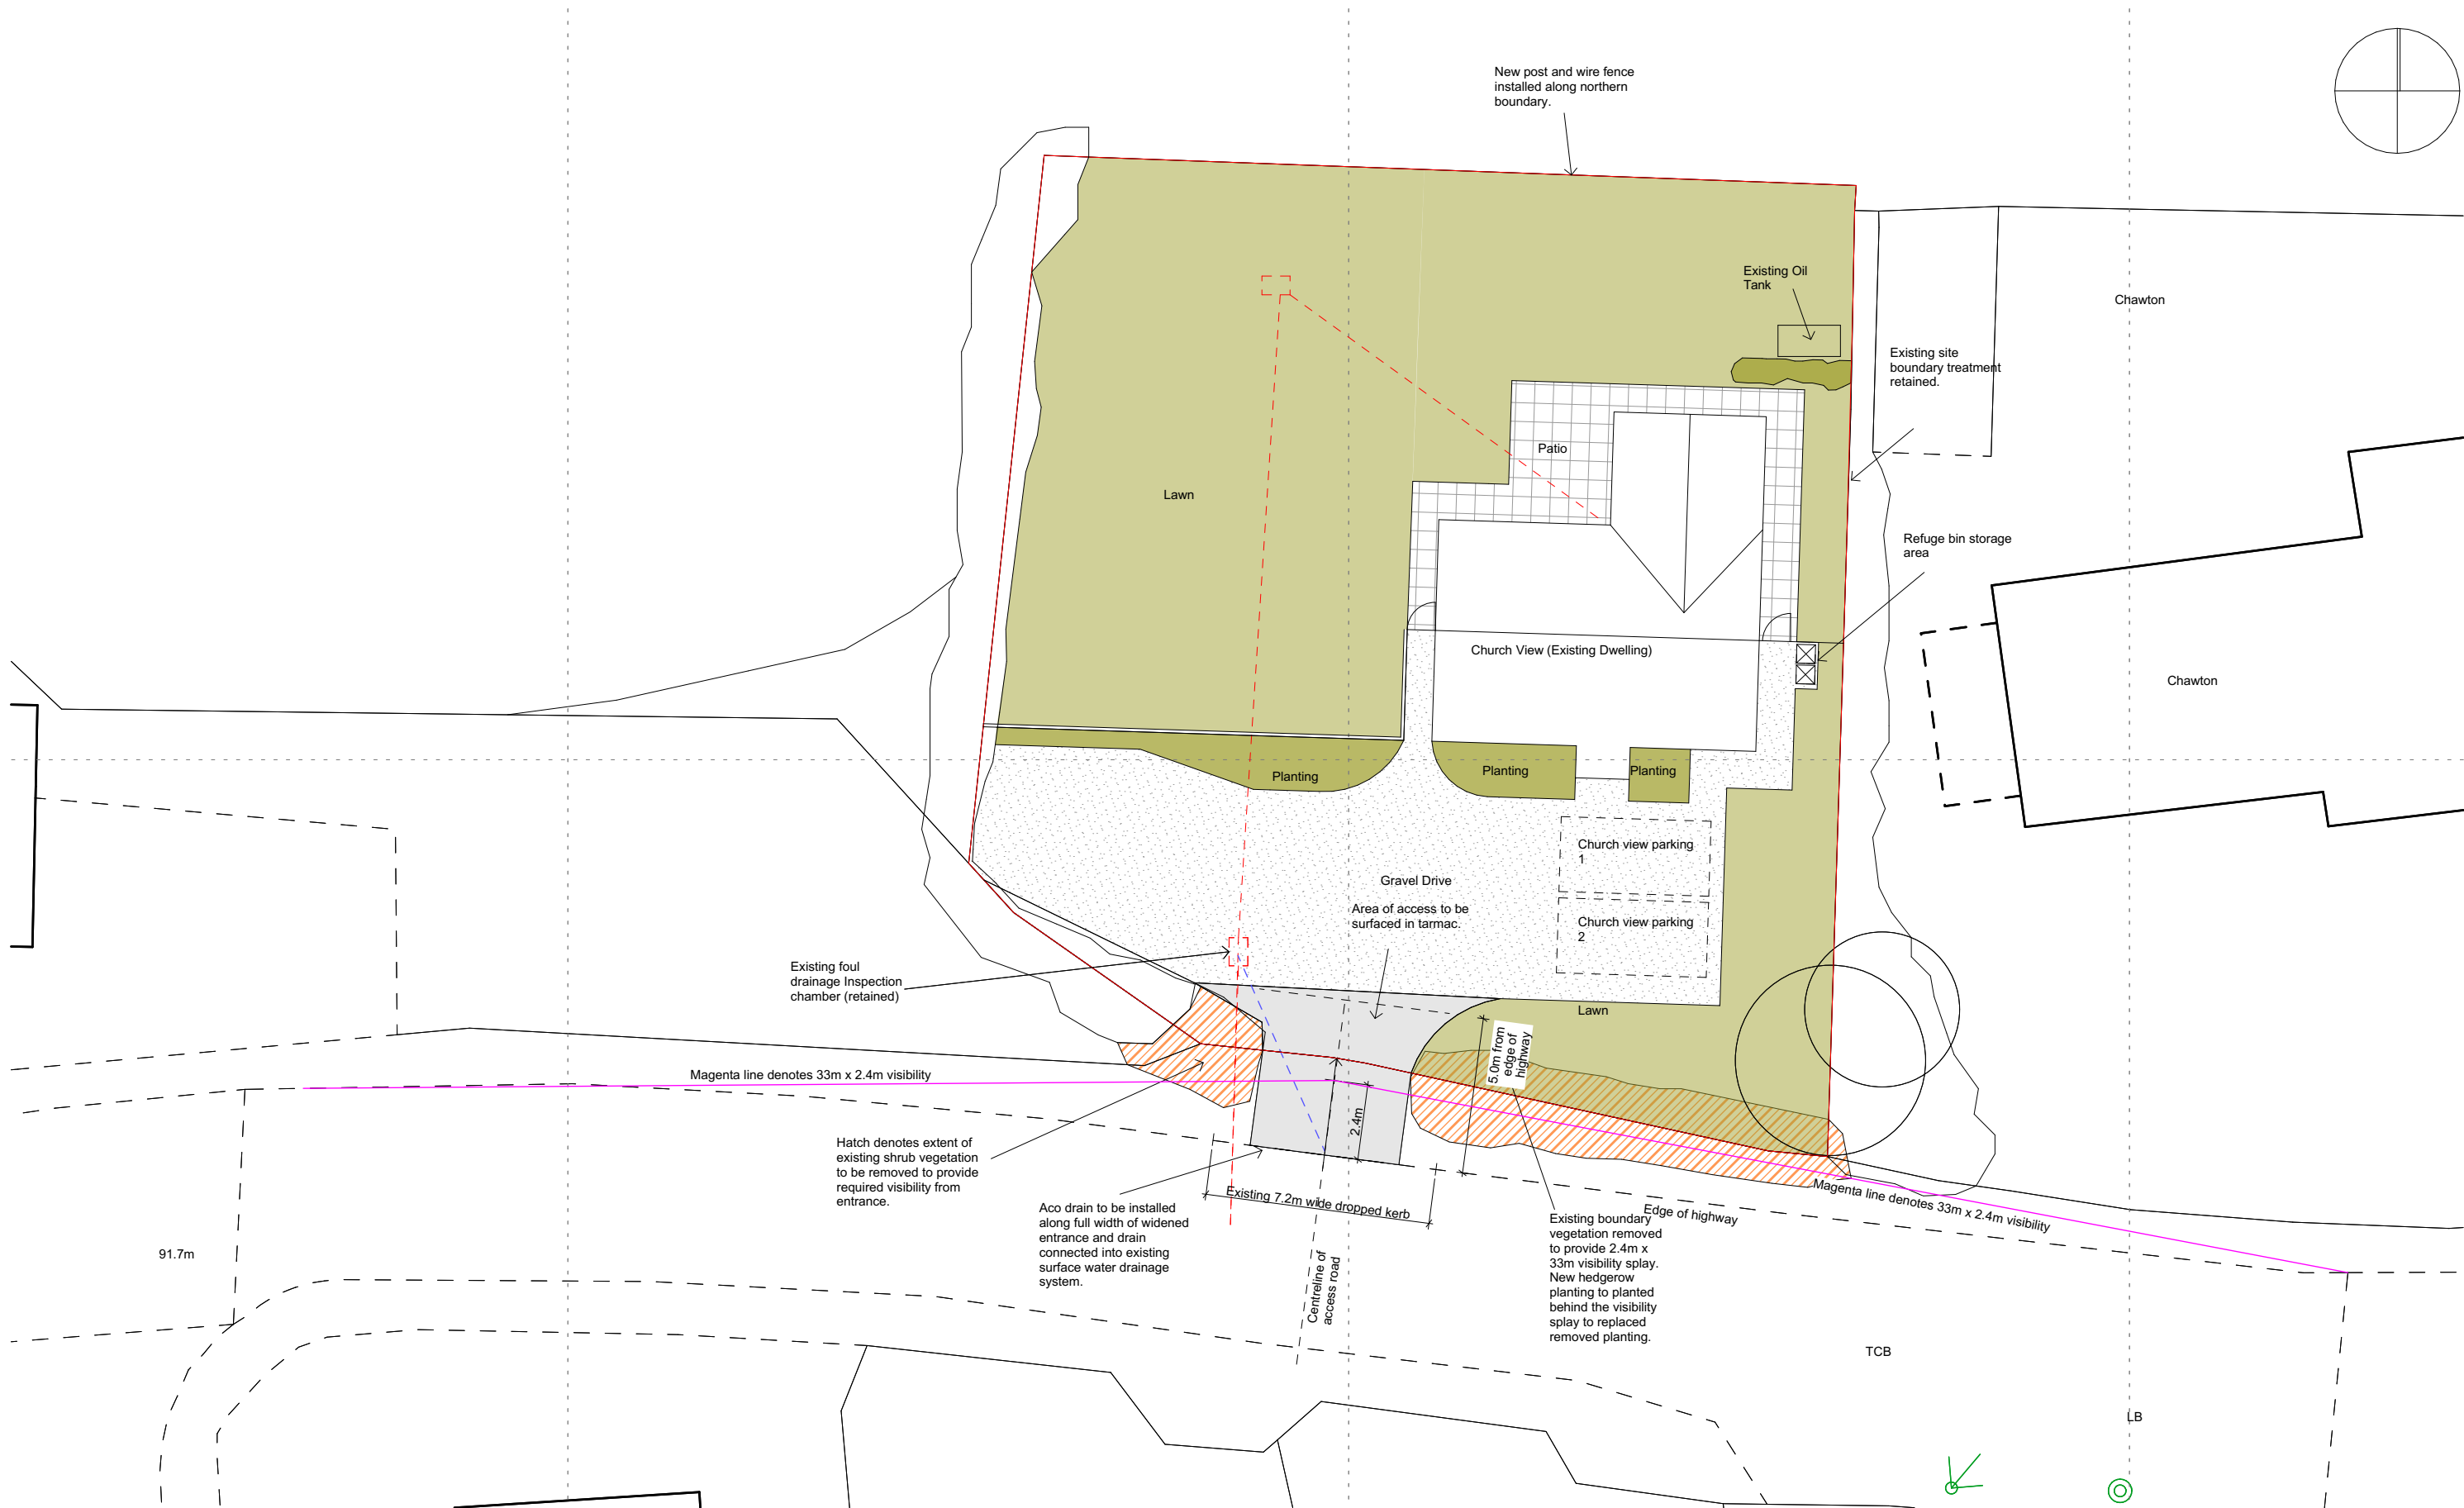


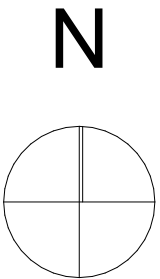

Proposed Site Access Arrangement Plan
1:200 @ A3

© Crown copyright 2021 Ordnance Survey 100053143

Purpose of Issue	status	Scales @ A3	Project No.	Originator	Project	Client	Layout Title	Drawing Number							
PLANNING		1:200, 1:1250	CHR01	Adam Turnell	Residential Development Church View School Lane	Dan & Steve	Site Access Arrangement	project	originator	volume	level	type	role	number	rev
								CHR0-	AT	-	-	-	<A>	CHR01 PL-012	
								1							