


Western Elevation

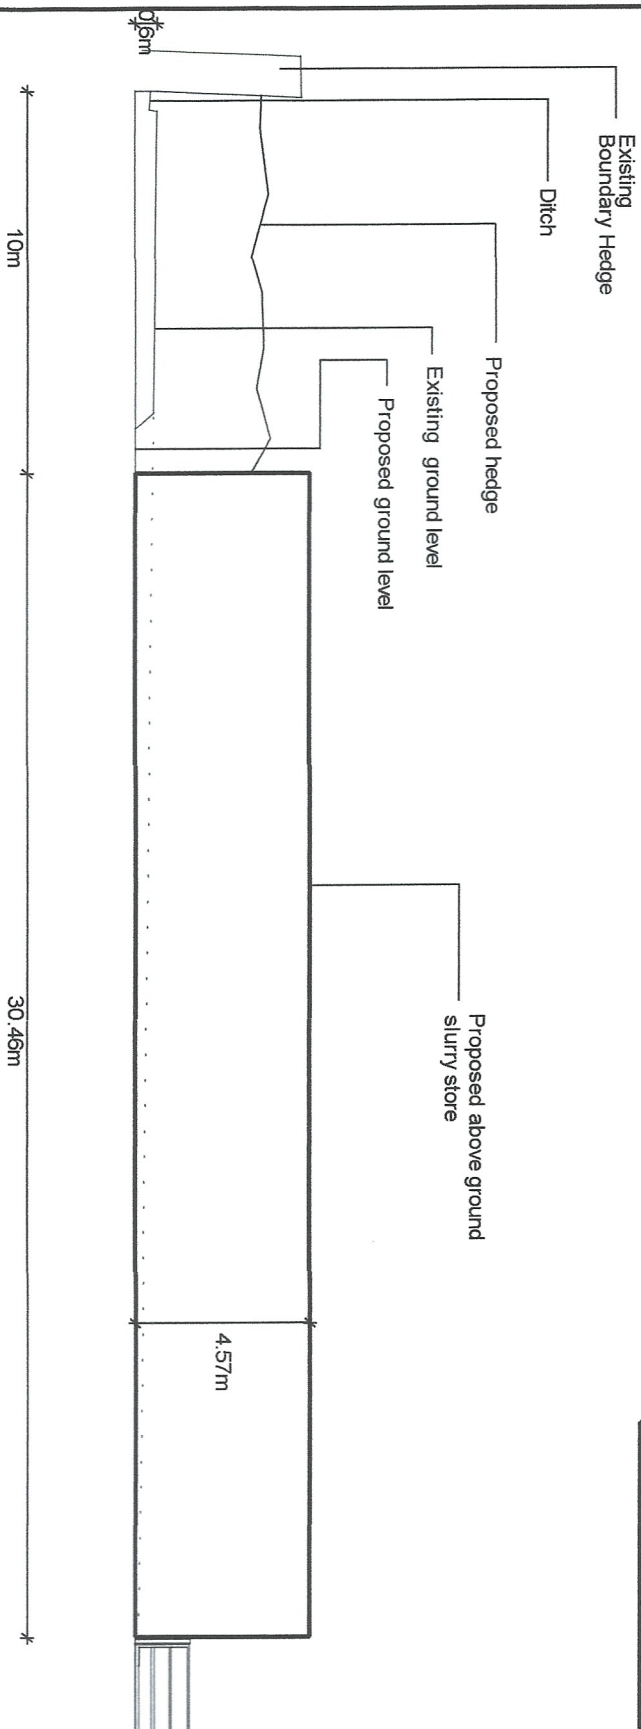

Crymbal Farm Crabtree Lane, Wrexham LL13 0YF
Western and Eastern Elevations
Drawn by Gary Owen
Scale 1/200
April 2022