


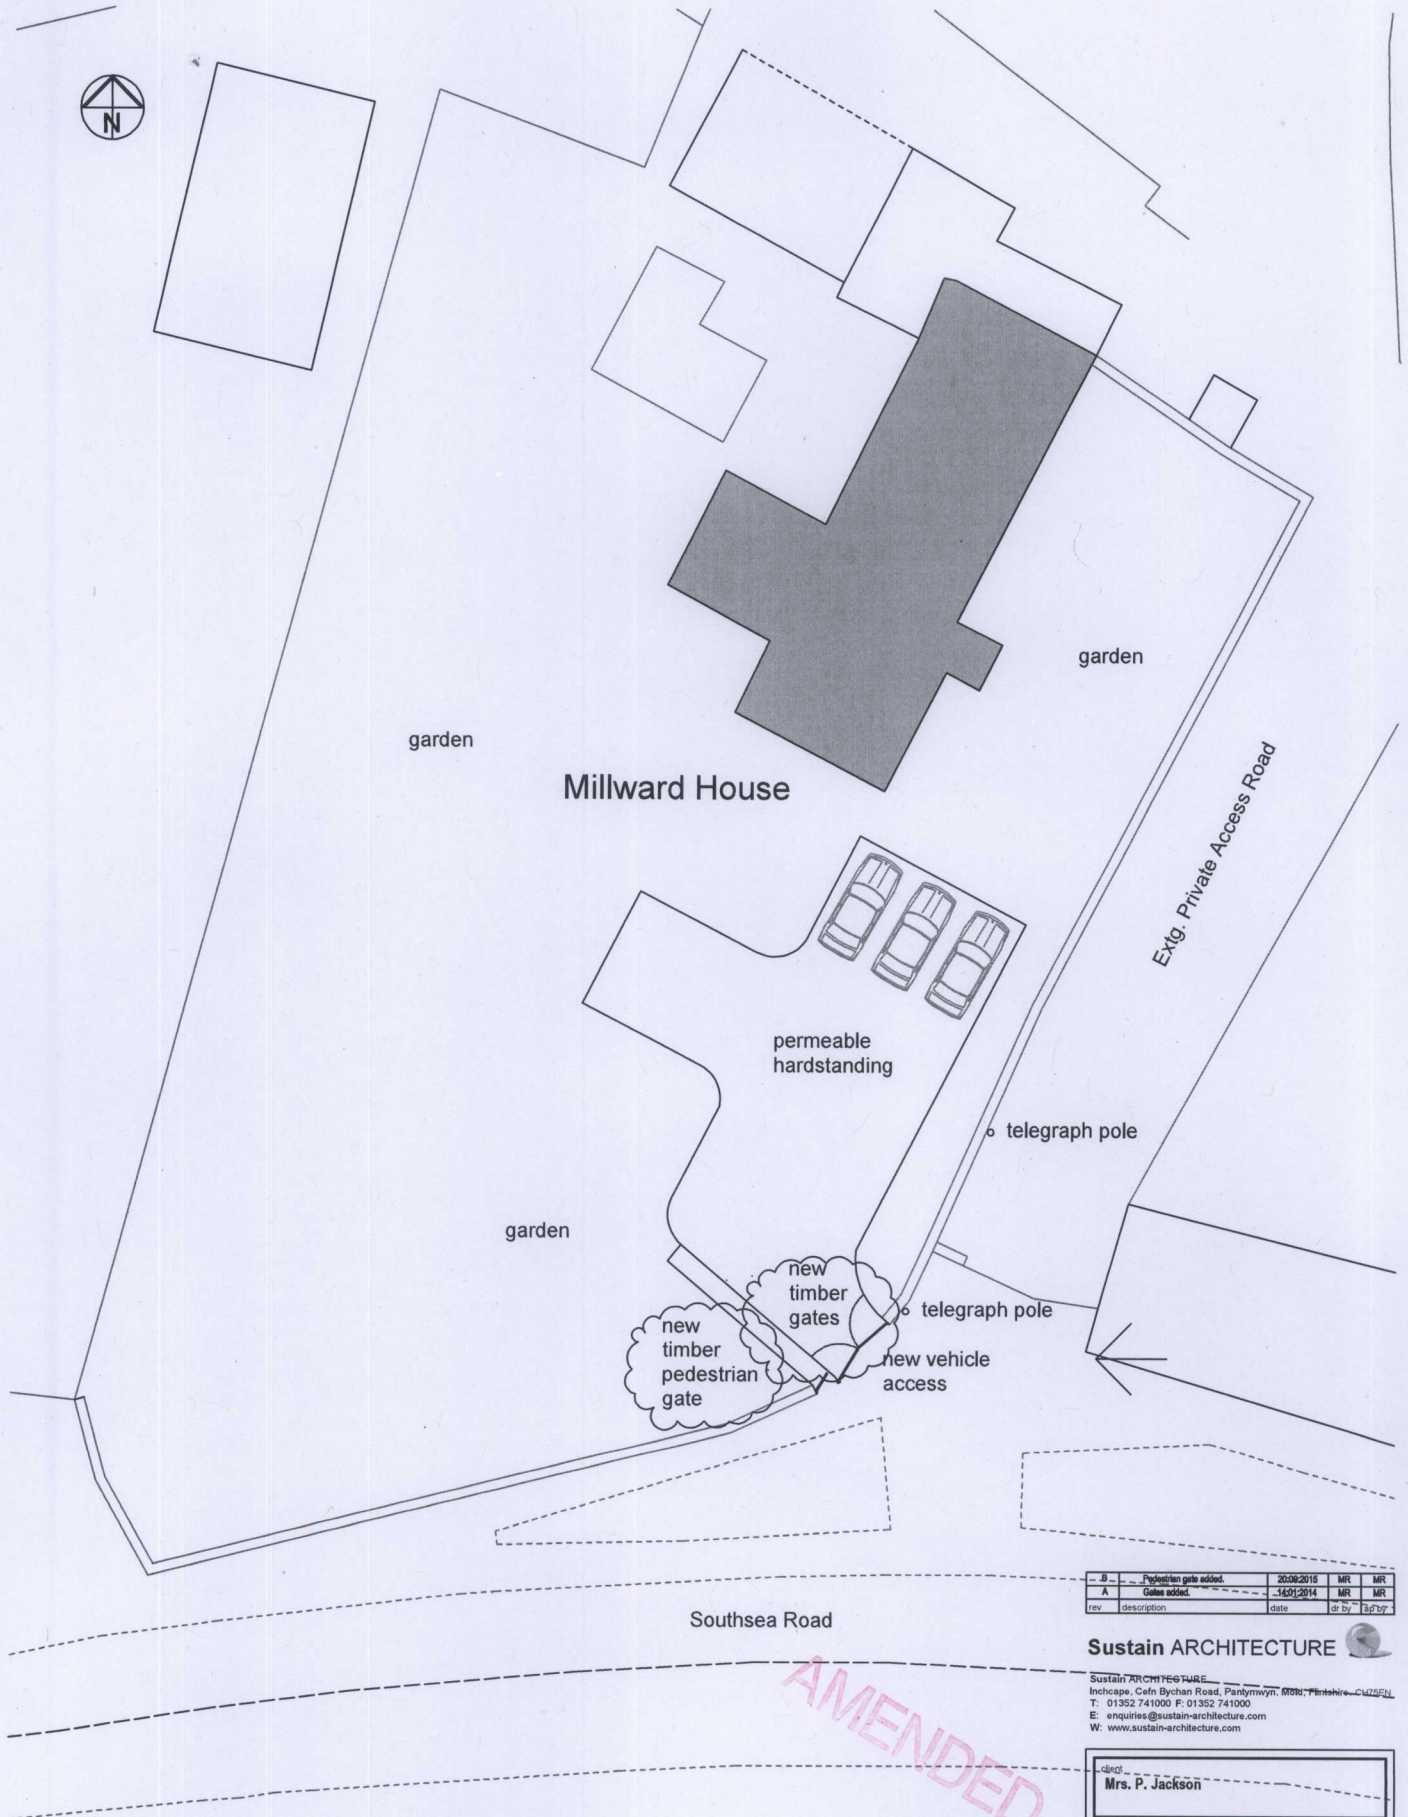

B	Permeable gate added	20/08/2015	MR	MR
A	Gates added	14/01/2014	MR	MR
rev	description	date	dr by	ch by


Sustain ARCHITECTURE

Sustain ARCHITECTURE
Indicape, Cefn Brychan Road, Pantymwyn, Boku, Pembrokeshire, Ceredigion
T: 01352 741000 F: 01352 741000
E: enquiries@sustain-architecture.com
W: www.sustain-architecture.com


client	Mrs. P. Jackson			
project	Millward House, Southsea Road, New Broughton, Wrexham, LL11 6TE			
drawing	Proposed Site Layout			
drawing number	scale	rev	issue status	
11-034 PL03	1:200@A3	B	Planning	

This drawing is to be read in conjunction with all related drawings. Do not scale from this drawing. All dimensions must be checked and verified on site before commencing any work or producing drawings. The originator should be notified immediately of any discrepancy. This drawing is copyright and remains the property of Sustain Architecture.

PROPOSED SITE LAYOUT

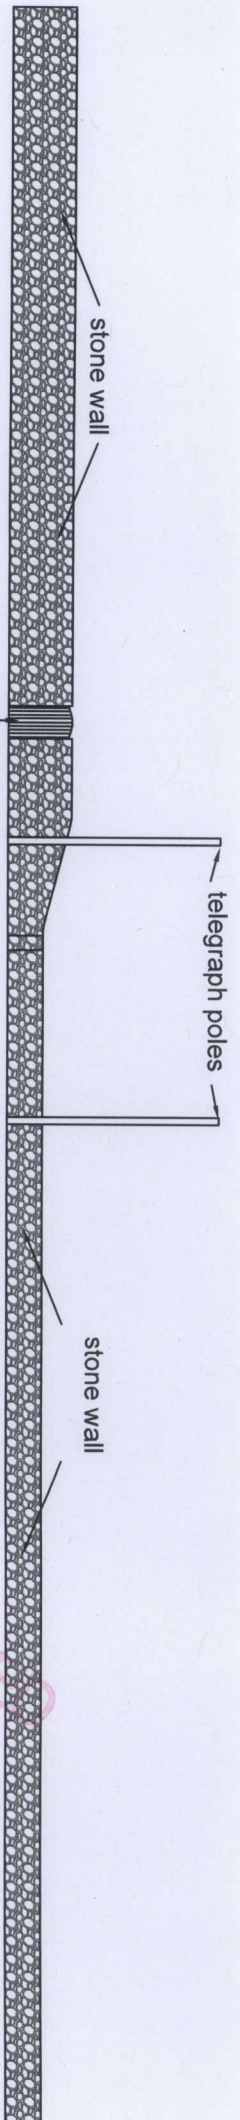

Wall Elevation as Existing

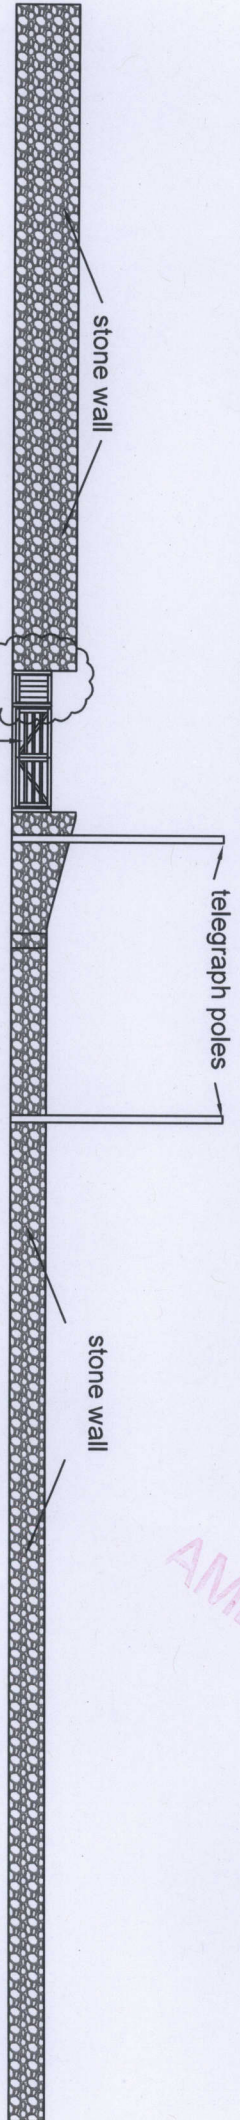

Wall Elevation as Proposed

AMENDED

rev	description	date	dr by	MR	MR
A	Pedestrian gate added.	2008/2015			

Sustain ARCHITECTURE

Sustain ARCHITECTURE
 Inchcape, Cefn Brychan Road, Pantymwyn, Mold, Flintshire, CH75EN
 T: 01352 741000 F: 01352 741000
 E: enquiries@sustain-architecture.com
 W: www.sustain-architecture.com

client Mrs. P. Jackson			
project Millward House, Southsea Road, New Broughton, Wrexham, LL11 6TE			
drawing Wall Elevations as Existing and as Proposed			
drawing number 11-034 PL04	scale 1:200@A4	rev A	issue status Planning

The drawing is to be read in conjunction with all related drawings. Do not scale from this drawing. All dimensions must be checked and verified on site before commencing any work or producing drawings. The originator should be notified immediately of any discrepancy. This drawing is copyright and remains the property of Sustain Architecture.