


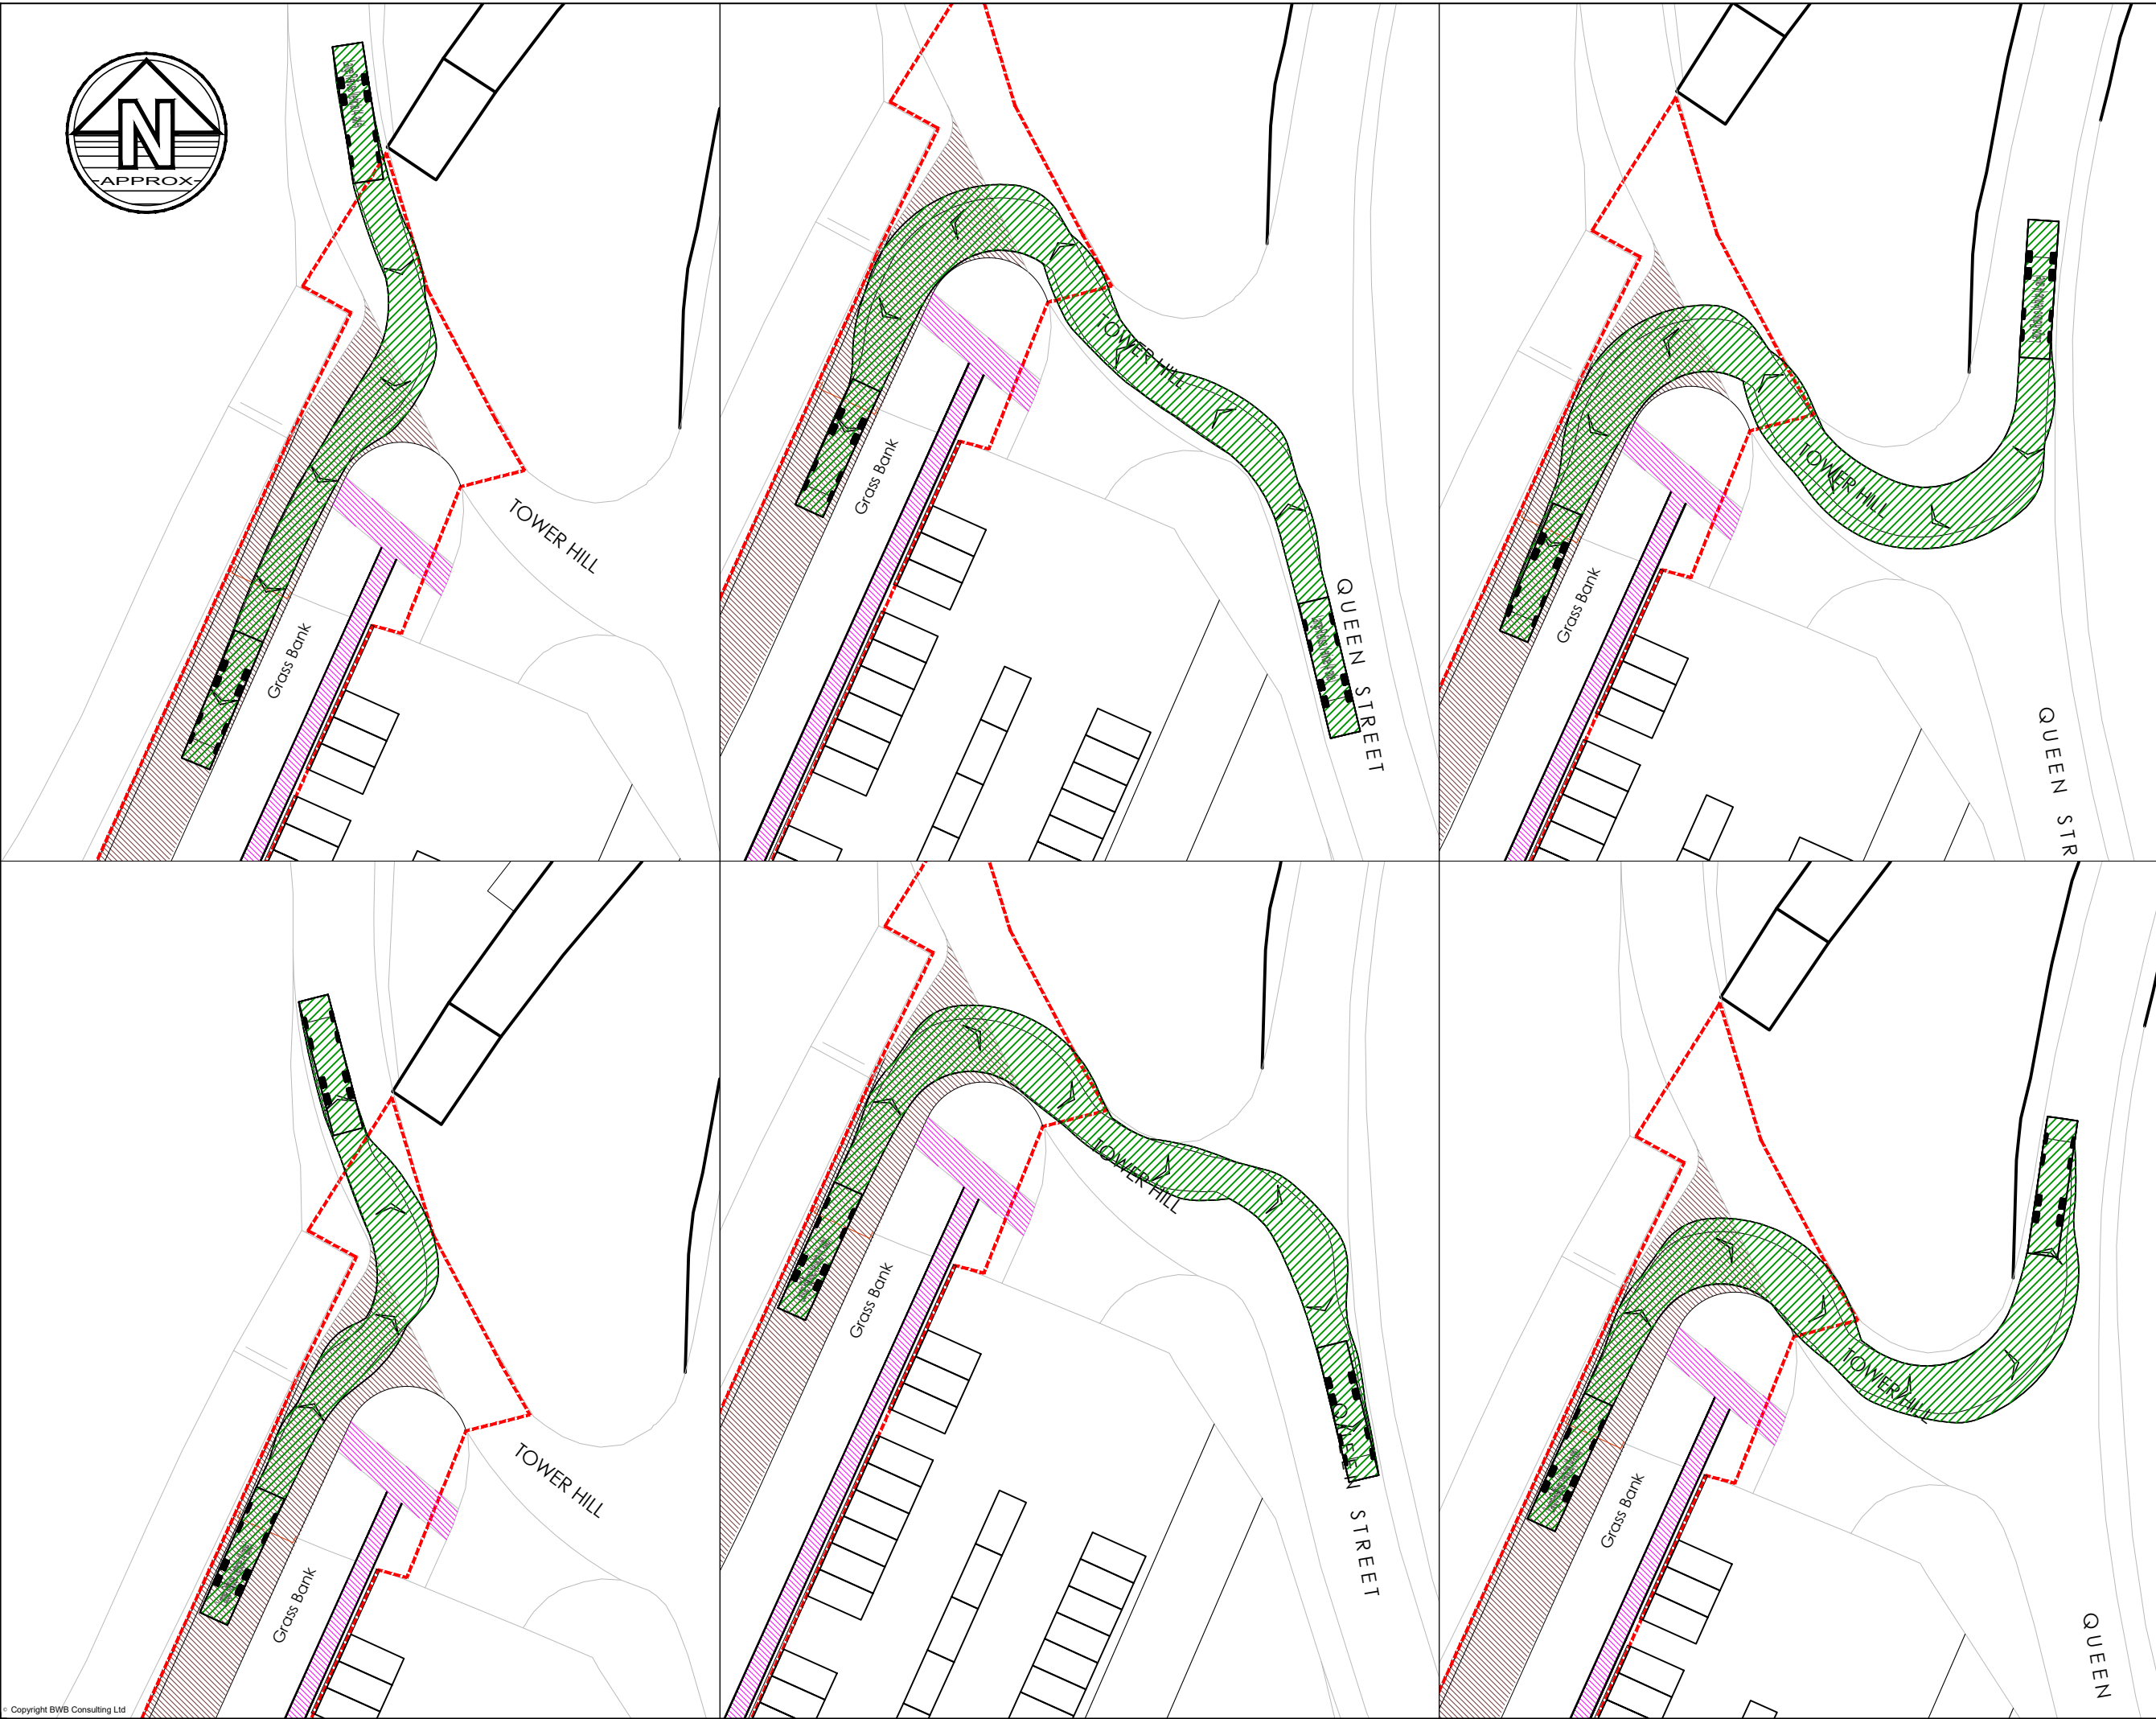

- Notes**
1. Do not scale this drawing. All dimensions must be checked/ verified on site. If in doubt ask.
 2. This drawing is to be read in conjunction with all relevant architects, engineers and specialists drawings and specifications.
 3. All dimensions in millimetres unless noted otherwise. All levels in metres unless noted otherwise.
 4. Any discrepancies noted on site are to be reported to the engineer immediately.

Key Plan

Legend

Large Refuse Vehicle (4 axle)

Overall Length	11.347m
Overall Width	2.500m
Overall Body Height	3.751m
Min Body Ground Clearance	0.304m
Track Width	2.500m
Lock to lock time	6.00s
Wall to Wall Turning Radius	11.330m

P1	20.09.21	PRELIMINARY ISSUE	CC	PW
Rev	Date	Details of issue / revision	Drw	Rev
Issues & Revisions				
Birmingham 0121 233 3322 Leeds 0113 233 8000 London 020 7234 9122 Manchester 0161 233 4260 Nottingham 0115 924 1100 www.bwbconsulting.com				

Client

CANAL AND RIVER TRUST

Project Title

**BOAT HIRE BUSINESS,
TREVOR BASIN,
LLANGOLLEN, NORTH
WALES**

Drawing Title

**SWEPT PATH ANALYSIS -
LARGE REFUSE VEHICLE**

Drawn:	C. Cresswell	Reviewed:	P. Wilson		
BWB Ref:	LDT2220	Date:	20.09.21	Scale@A3:	1:500
Drawing Status					
PRELIMINARY					
Project - Originator - Zone - Level - Type - Role - Number				Status	Rev
TRB-BWB-HGN-XX-DR-TR-112				S2	P1