


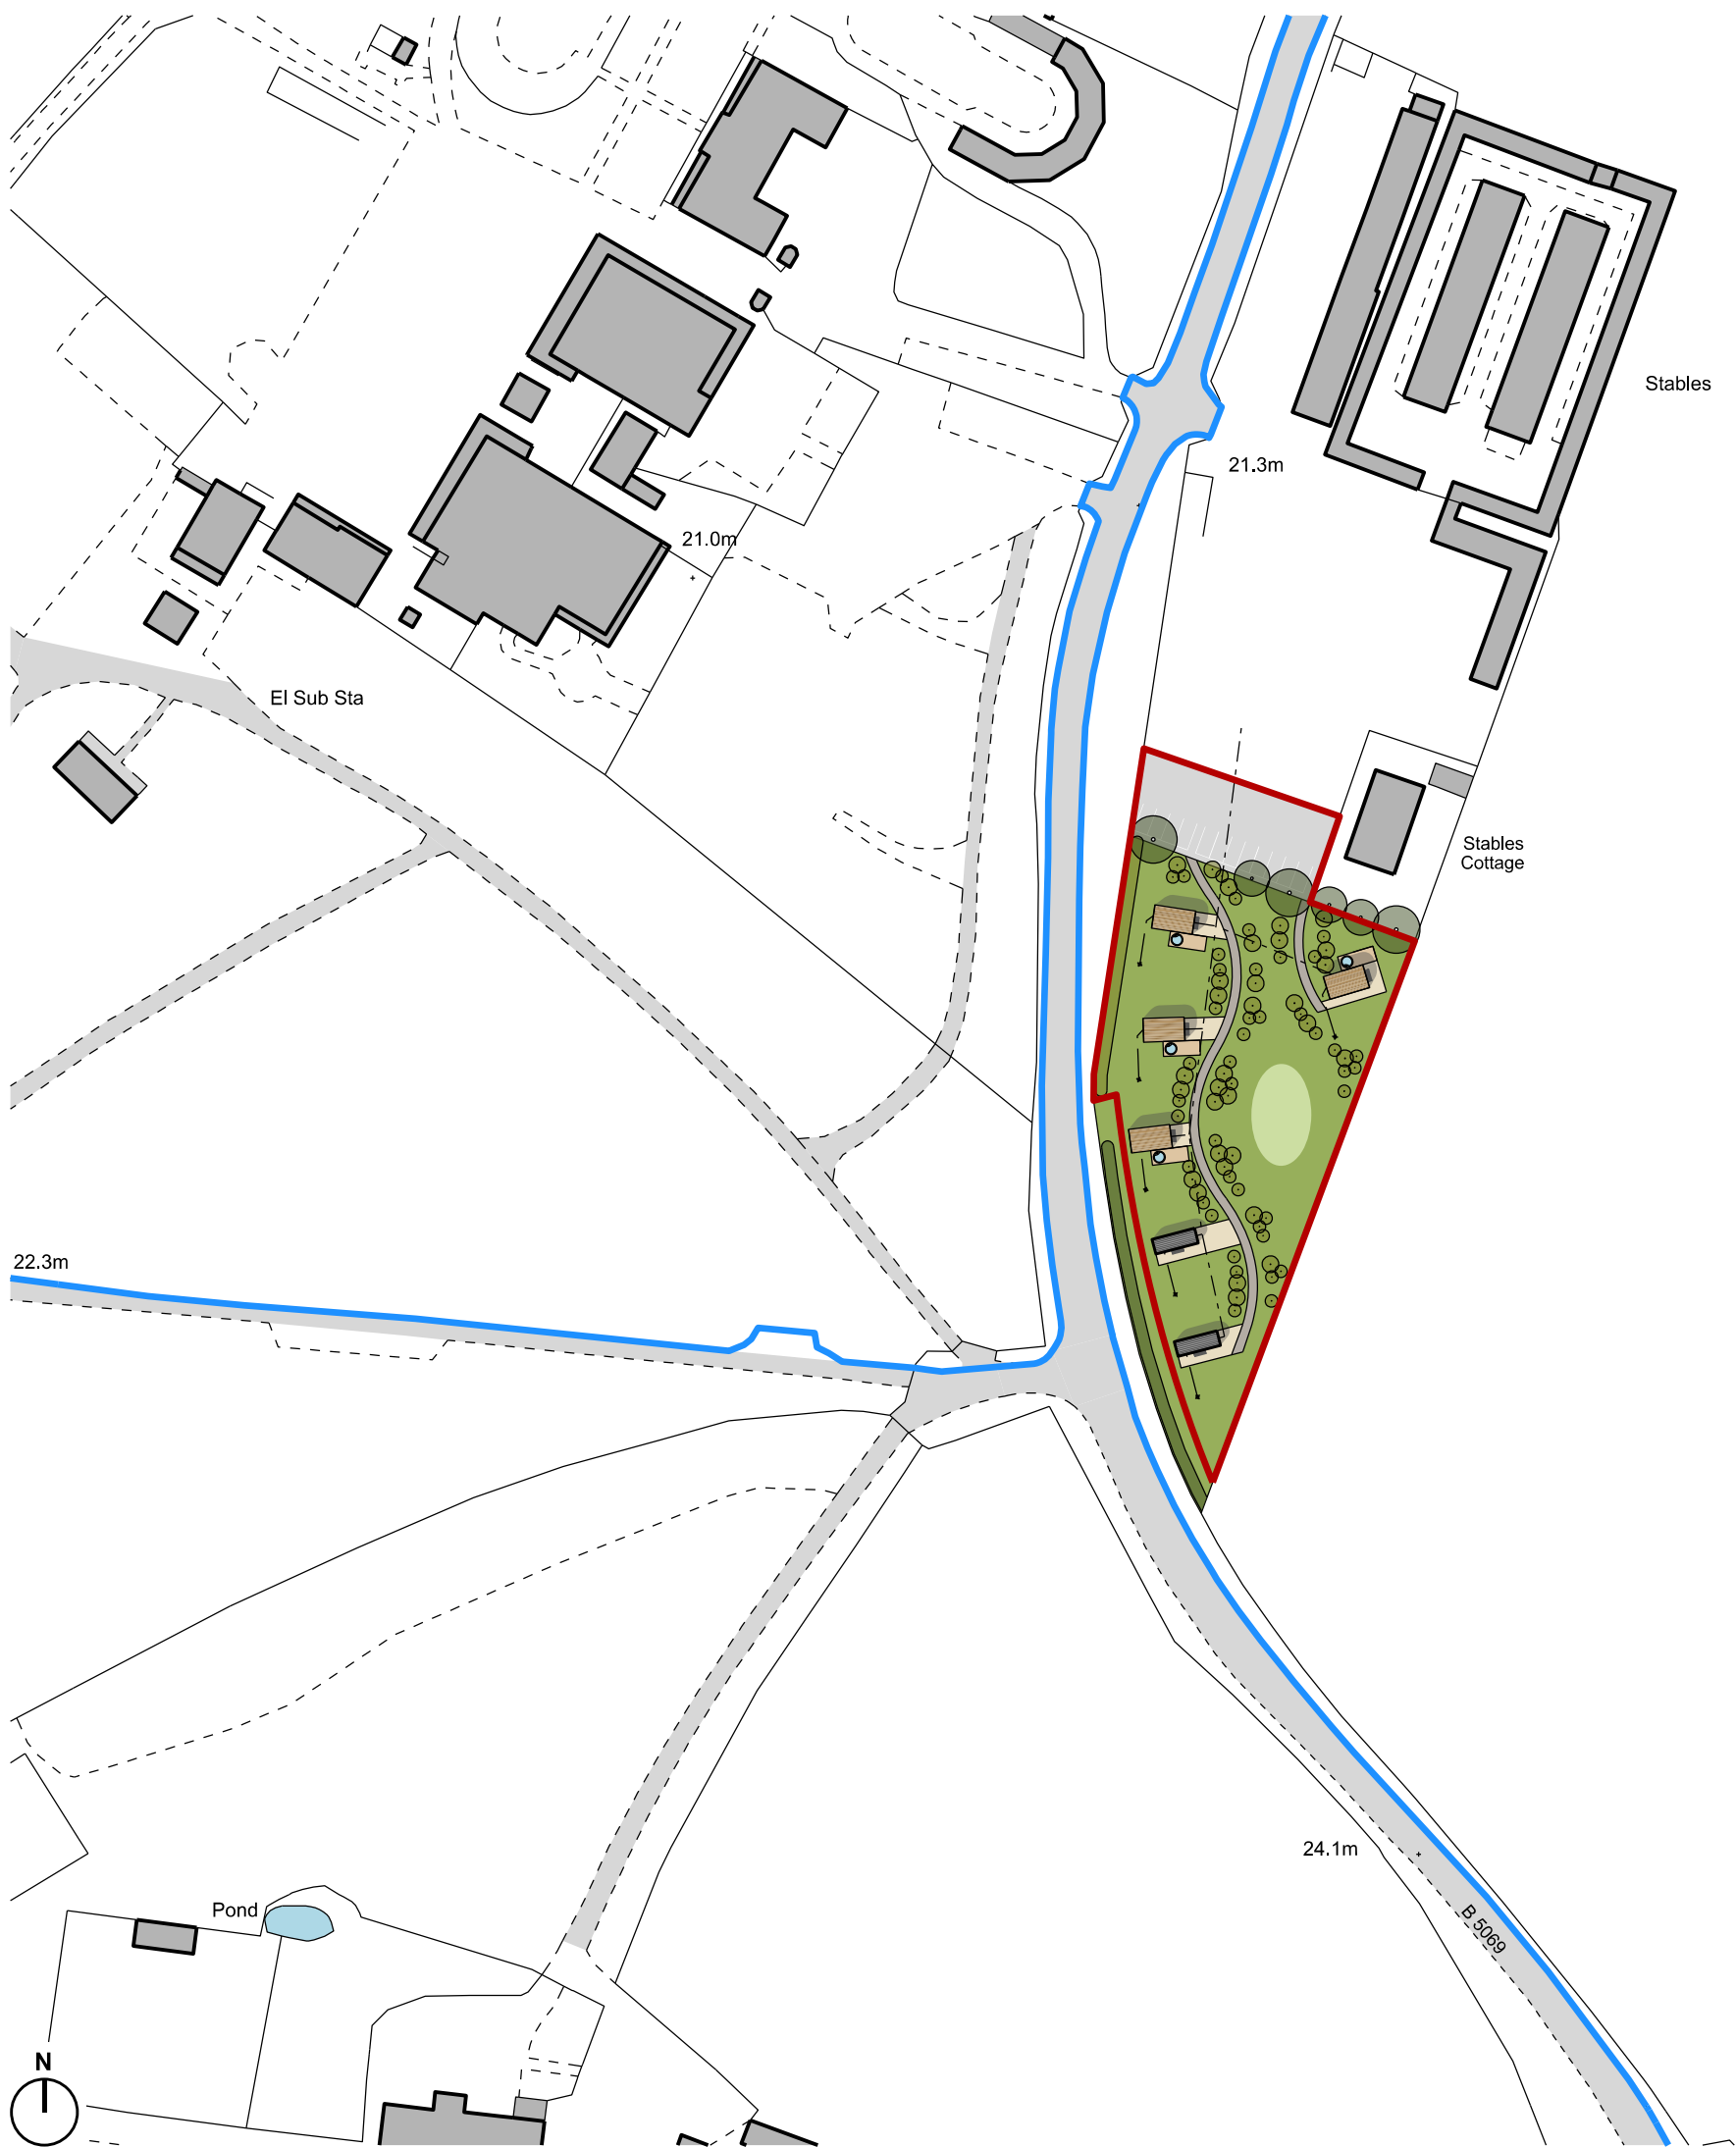

- Drawing Key**
- | | |
|-------------------------------------|-----------------------------|
| Site Boundary (3616m ²) | Ownership Boundary |
| Existing Buildings | Existing Highway/Driveway |
| Existing Fence/Boundary | Existing Field |
| Existing Tree/Hedge | Proposed Decking/Hot Tub |
| Proposed Glamping Pod | Proposed Planting/Screening |
| Proposed Shepherd Hut | Proposed Rec/Playspace |
| Proposed Pathway | Proposed Foul Drainage |
| Proposed Hardstanding | Indicative Soakaway |

The Building Plot

Unit 4, Ffordd yr Onnen
Lôn Parcwr Industrial Estate
Ruthin, North Wales, LL15 1NJ

01824 562 017
mail@thebuildingplot.com
www.thebuildingplot.com

Project. Bangor-on-Dee Racecourse, Wrexham

Drawing No. 20.052.A002

Revision. P02

Scale. 1:500

Paper Size. A3

Date. 19.07.21

Proposed Site Location Plan

The contractor is requested to check the accuracy of the drawings and dimensions before work is put in hand and report any discrepancies to the architects for rectification as soon as is practically possible. For building elements between drawings refer to all applicable for clarification. If in doubt contact the Architect. Survey information provided by Land Survey Wales. The Building Plot are not responsible for the accuracy of this information.