


27 Westminster Drive

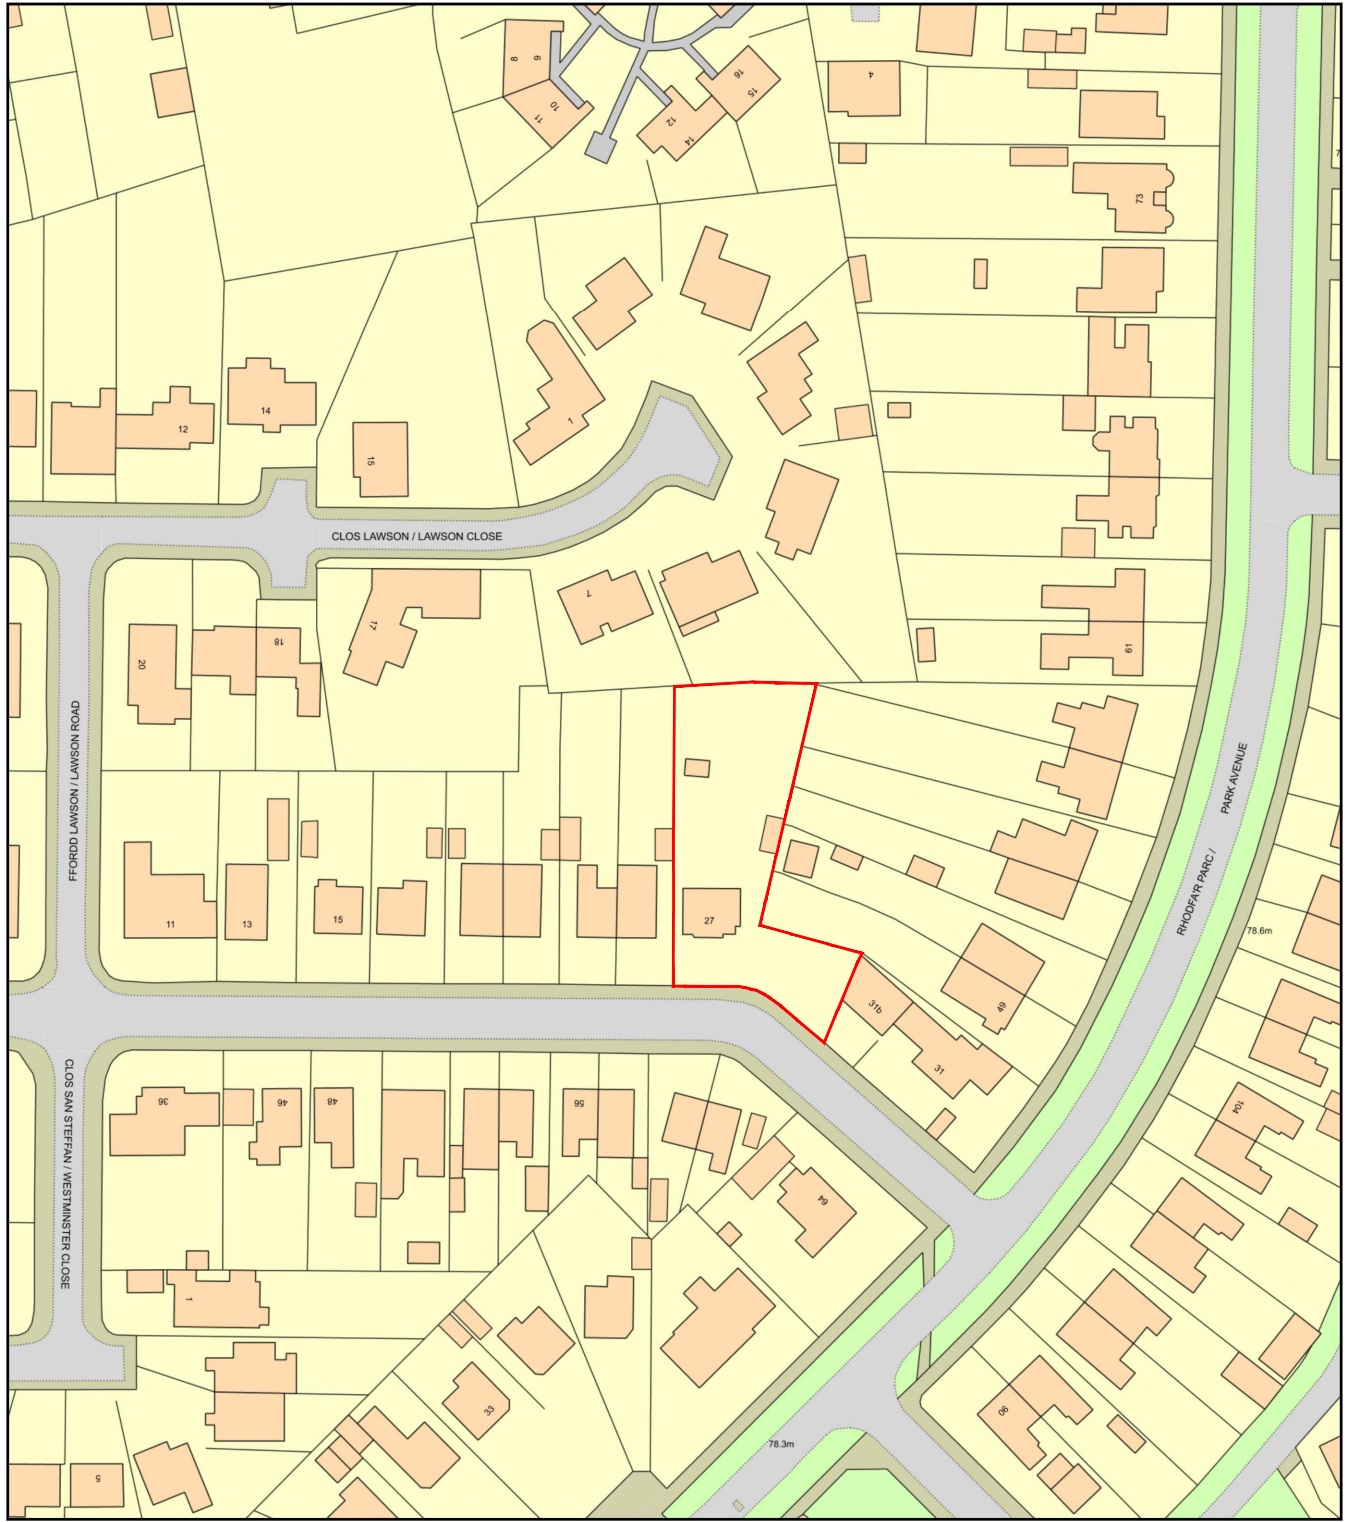

Plan Produced for: DG Design Services Ltd
Date Produced: 14 Sep 2021
Plan Reference Number: TQRQM21257102833972
Scale: 1:1250 @ A4

REV	DATE	DESCRIPTION
CLIENT: MR J. TAYLOR		
PROJECT: PROPOSED ALTERATIONS TO 27 WESTMINSTER DRIVE, WREXHAM. LL12 7AT		
TITLE: LOCATION PLAN		
DRAWING No: DG 15/62/03		REV:
SCALE @ A3: 1:1250	DRAWN: D. GRIFFITHS	DATE: 14.09.2021

DG DESIGN SERVICES LIMITED

Office: 2 Dovedale Road, Hoylake, Wirral, CH47 3AW
Mobile: 07887 875039
Email: dgdesigns@hotmail.co.uk
Website: www.dgdesignservices.co.uk