
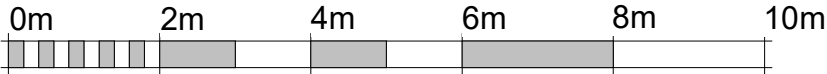


N.B. Please do not scale from these drawings.
All dimensions to be taken on-site. If in doubt - ask.

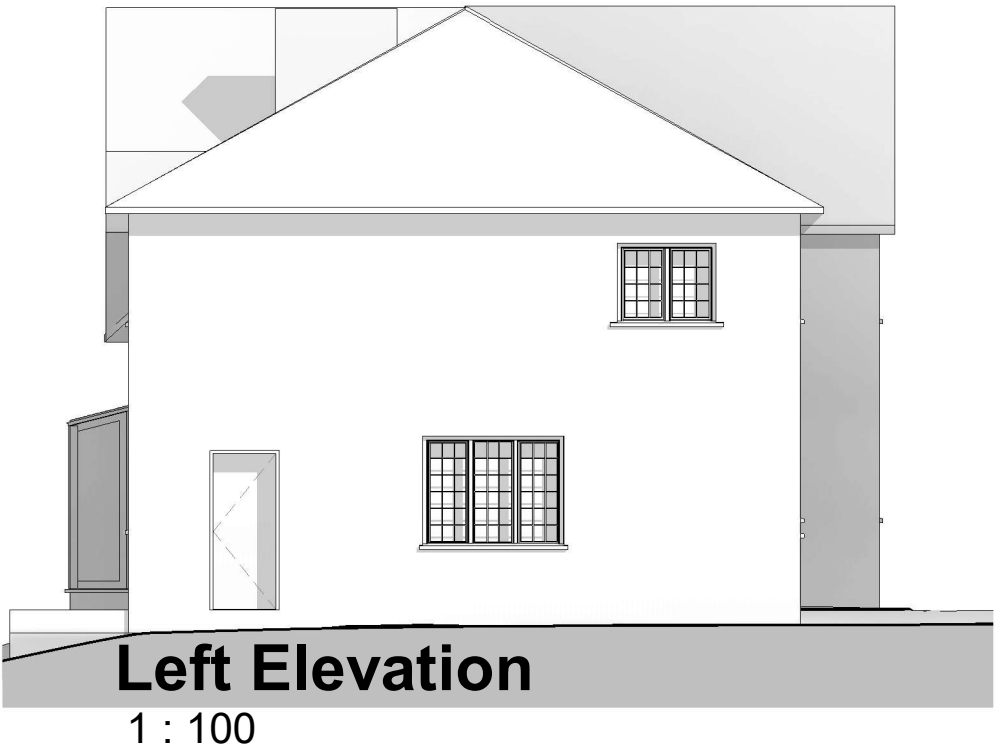

VISUAL SCALE 1:100 @ A3

A Topography added 23/07/21

Rev.	Revision Description	Date
------	----------------------	------

Anne Netherwood Chartered Architect
11 Cottage Fields, St Martins, Osewestry, Shropshire SY11 3EJ
Tel 44(0)1691 778 495
44(0)7580 162 344
e-mail: anne@annenetherwood.co.uk
web: www.annenetherwood.co.uk

Project Chain Bank Chirk

Title Existing Elevations

Scale @ A3	Drawn By	Checked By	Date
1 : 100	HJ	AN	21/07/2021

Job No. 21-12 Sheet No. A004 Rev. A